



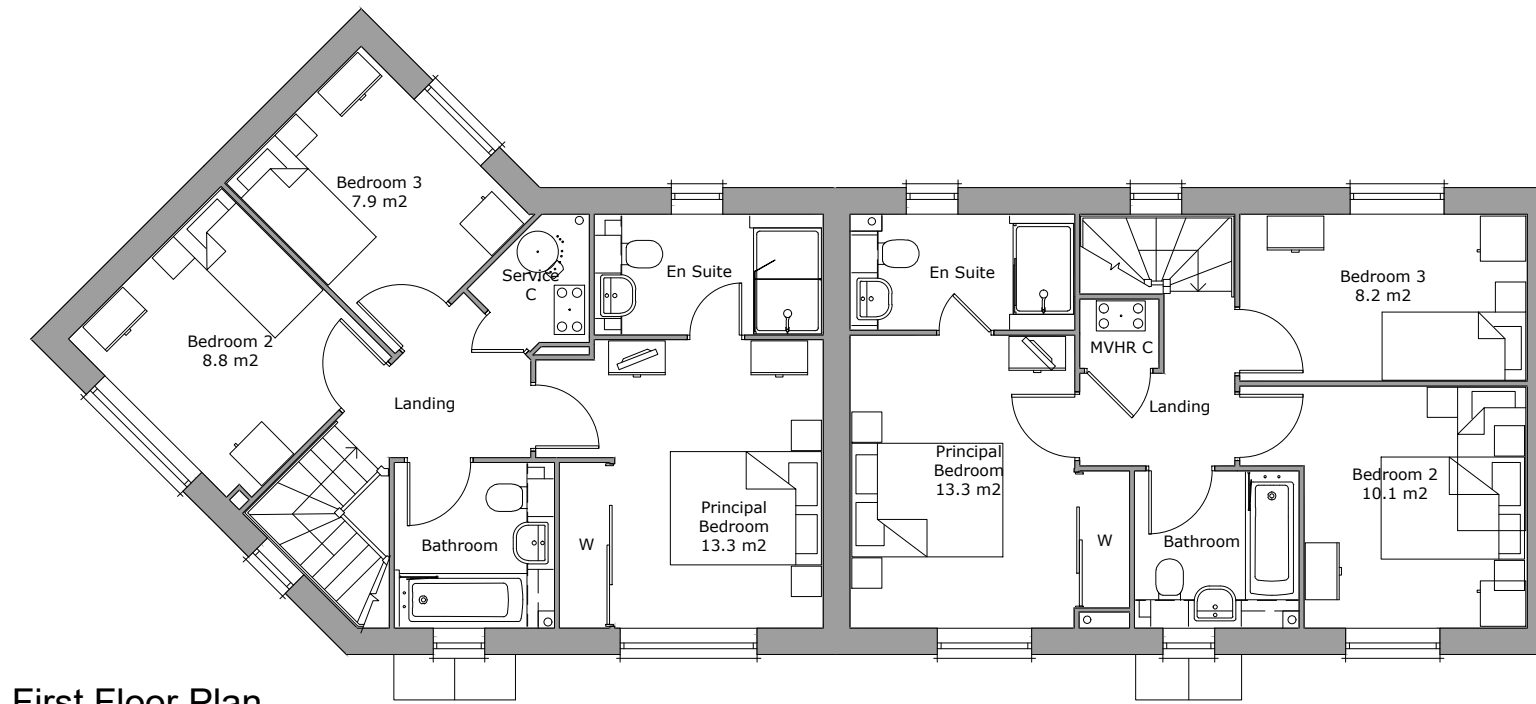

First Floor Plan
Area 50.9m²

Area 49.1m²

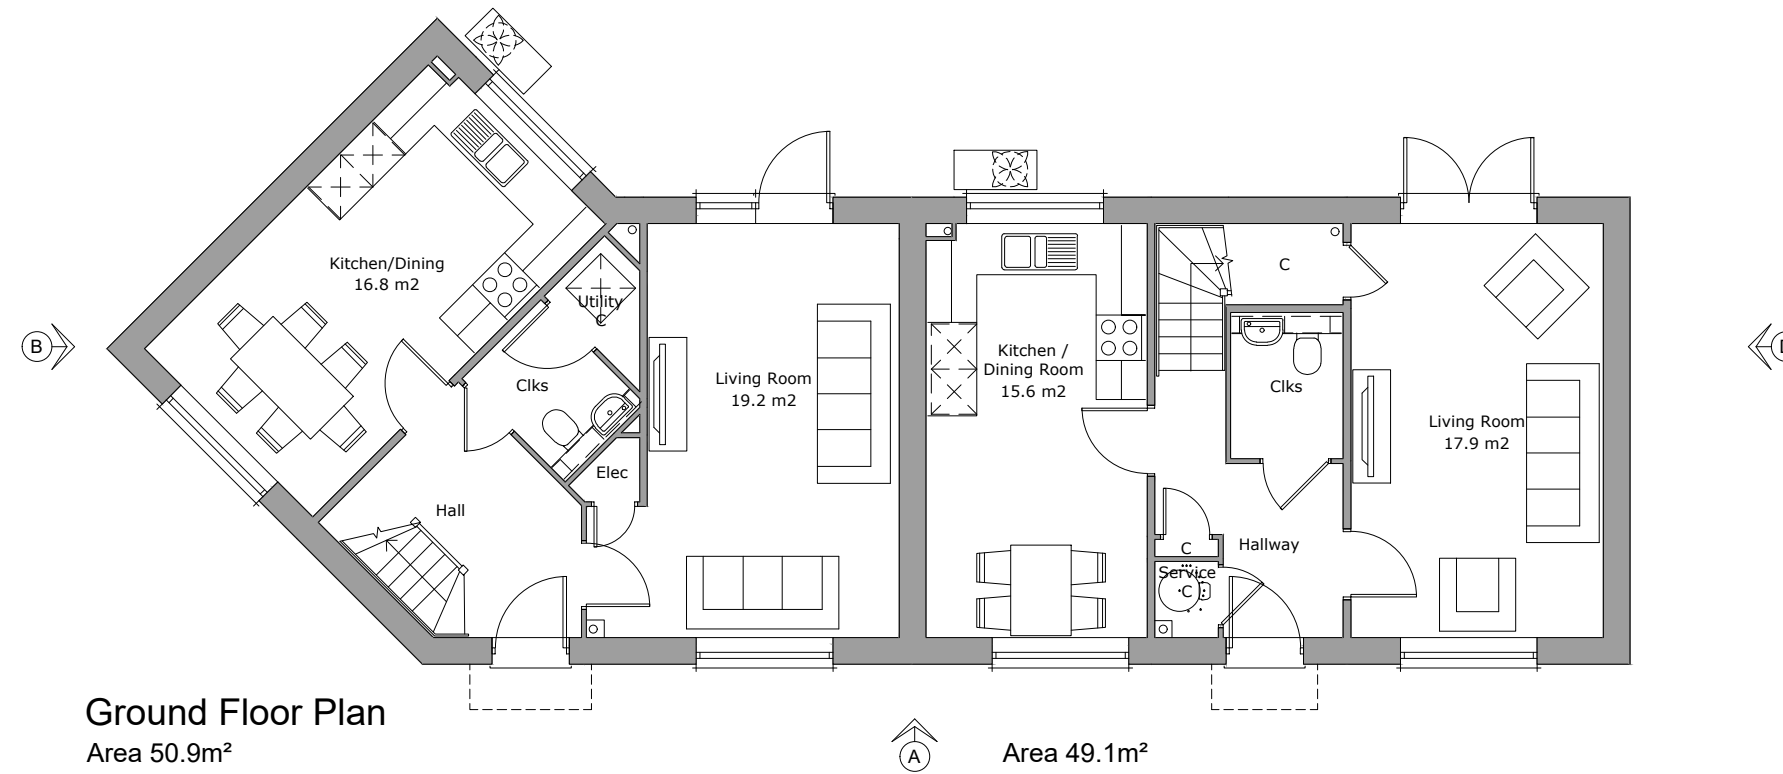

Ground Floor Plan
Area 50.9m²

Area 49.1m²