



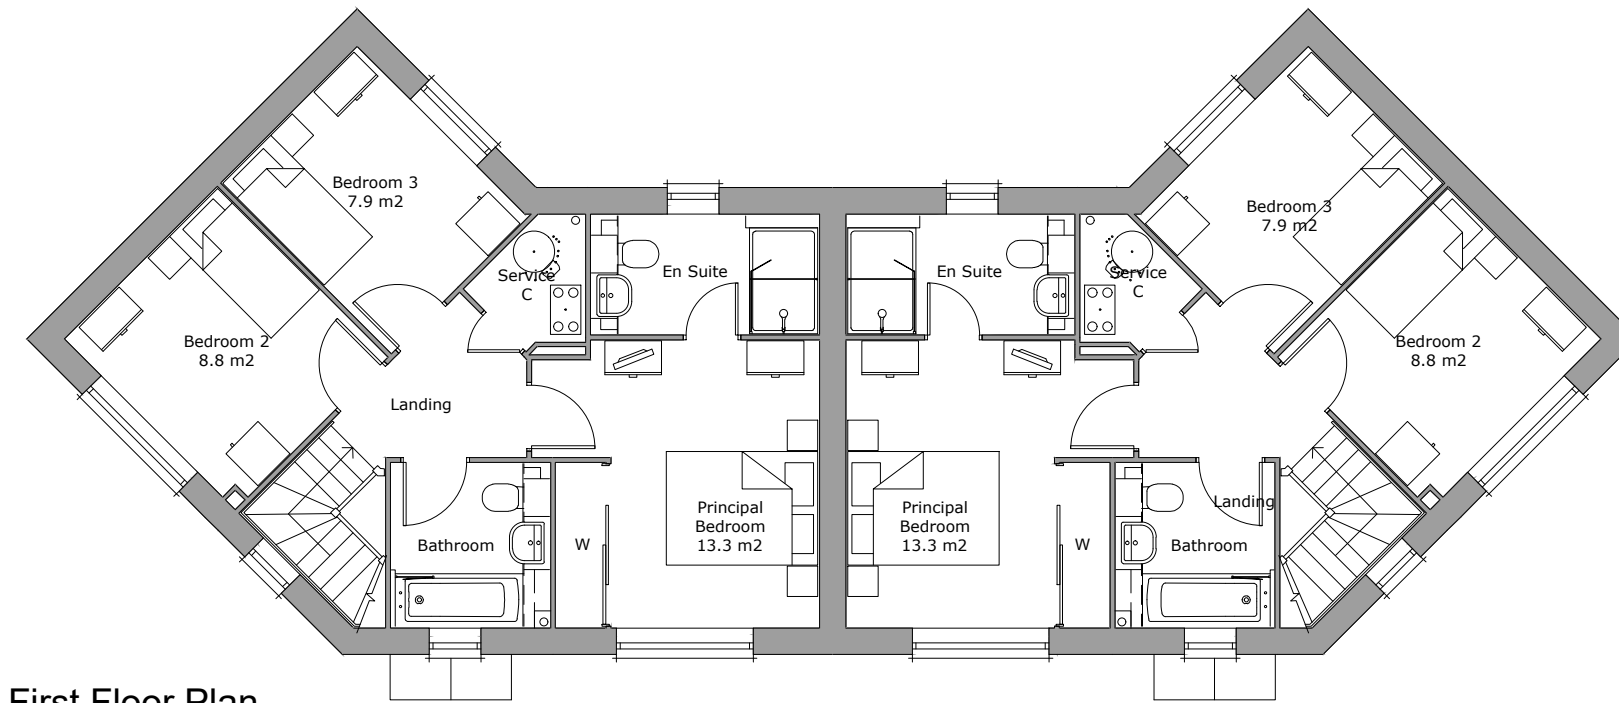

First Floor Plan
Area 50.9m²

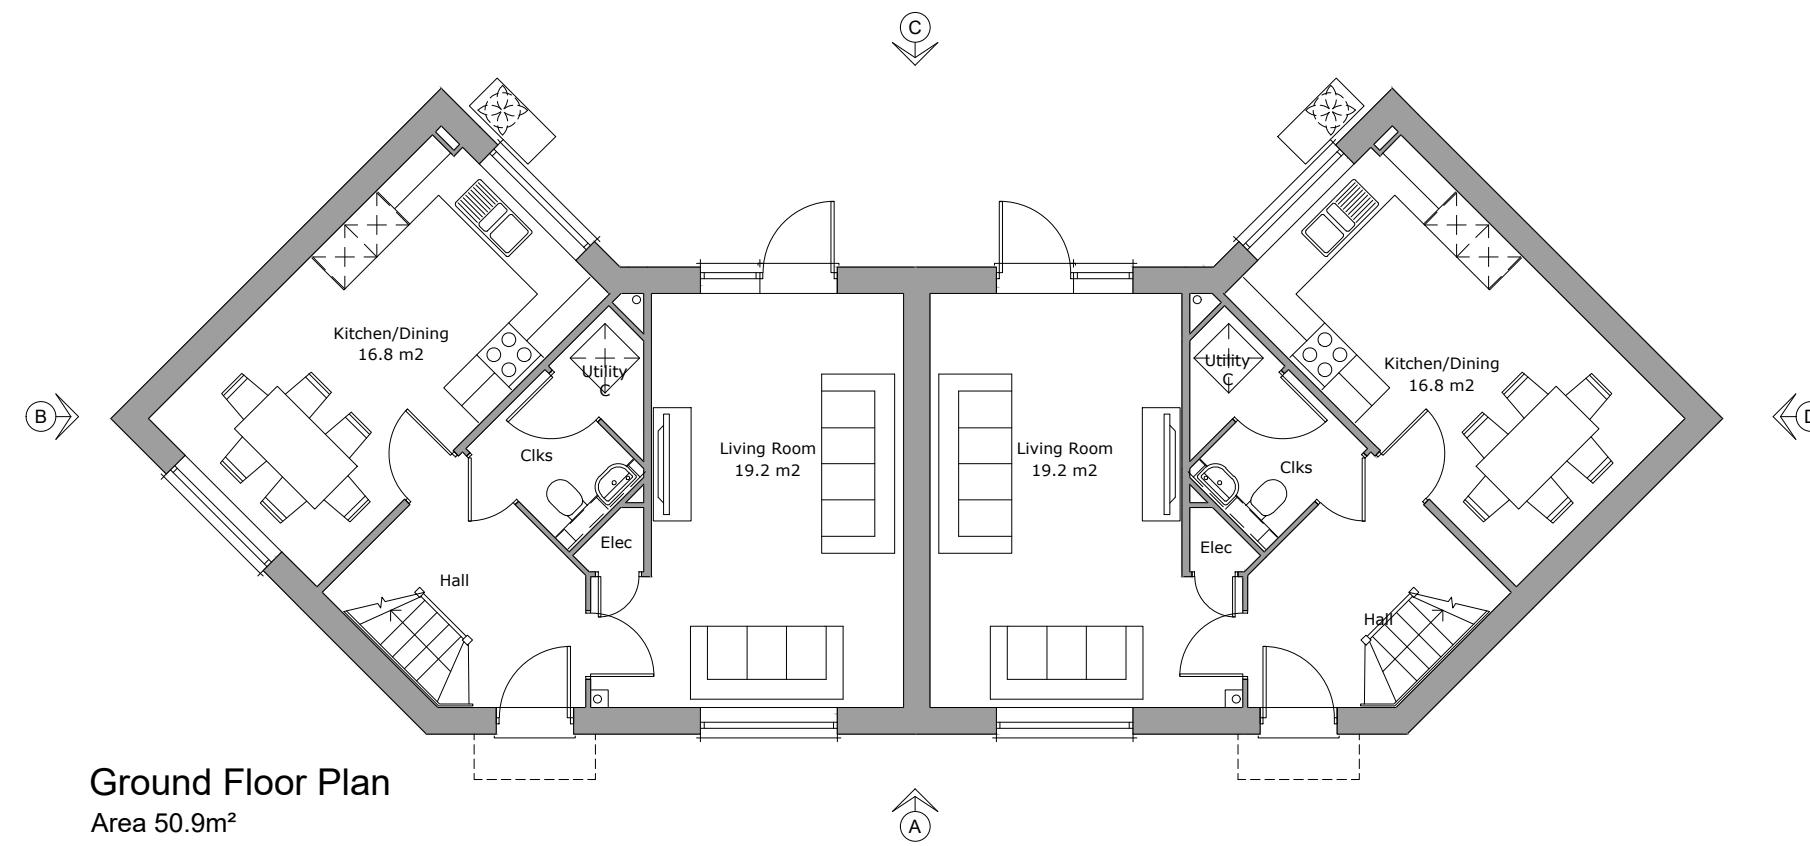

Ground Floor Plan
Area 50.9m²