

Illustrative Landscape Sections


The submitted illustrative sections provide insights into the proposed scale, form, and character of landscape boundaries.

The proposed ground level in the illustrative sections has been informed by the outline Drainage Strategy. Final design levels will be determined through a detailed civil engineering design exercise.


A selection of proposed sections is shown adjacent.

The proposed sections illustrate how existing boundary vegetation is to be retained and enhanced through the introduction of generously proportioned open spaces, fronted by the proposed new dwellings. These spaces accommodate recreational access paths, meadow grassland habitats, areas of native and mixed ornamental planting, an abundance of new tree planting, and sustainable drainage features.


Section Location Plan  
(1:2,000 scale @ A1)

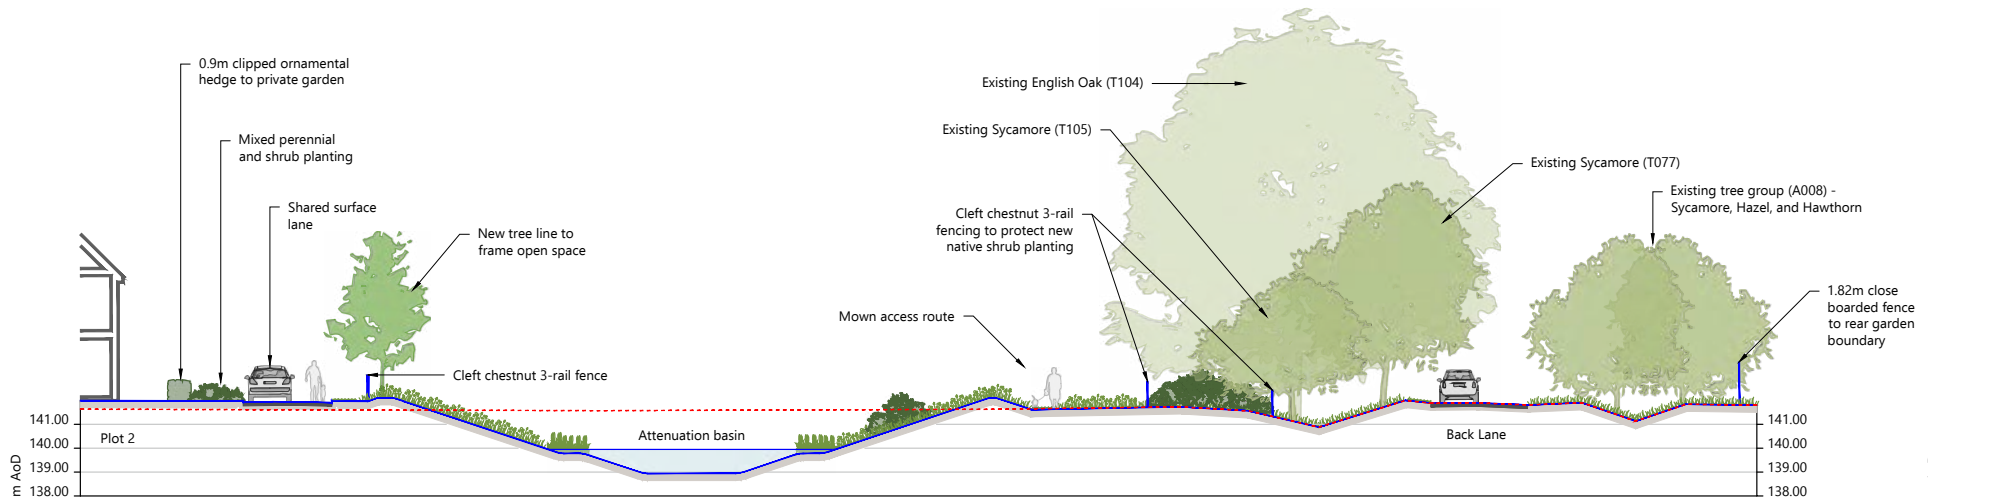

Section A - Proposed  
*Southern Boundary*

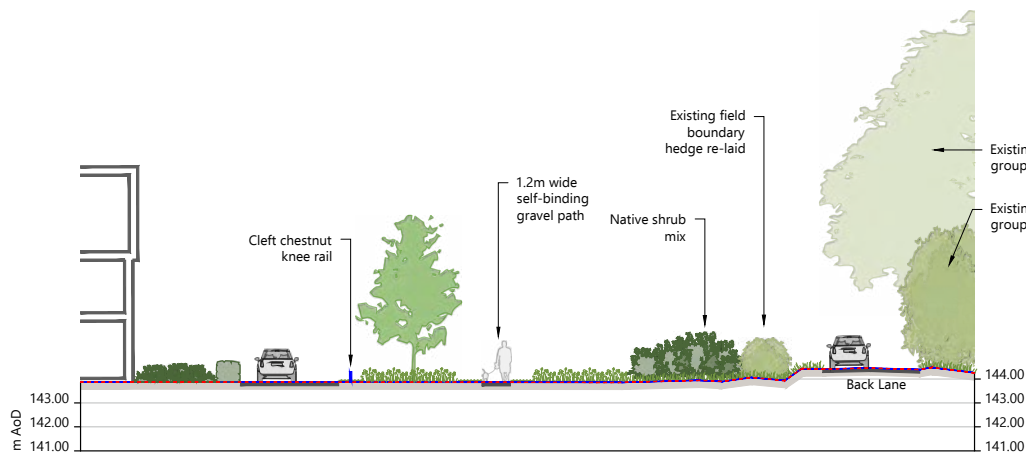


Section D - Proposed  
*Eastern Boundary*

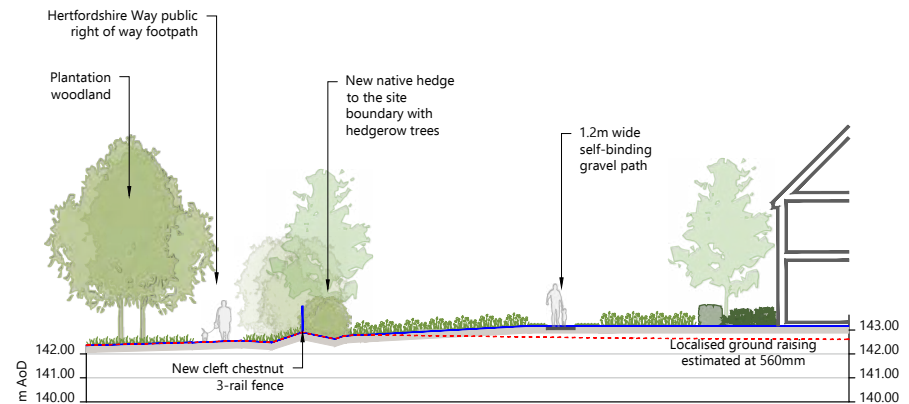

Section E - Proposed  
*North Western Boundary*



Section H - Proposed  
*Western Boundary*

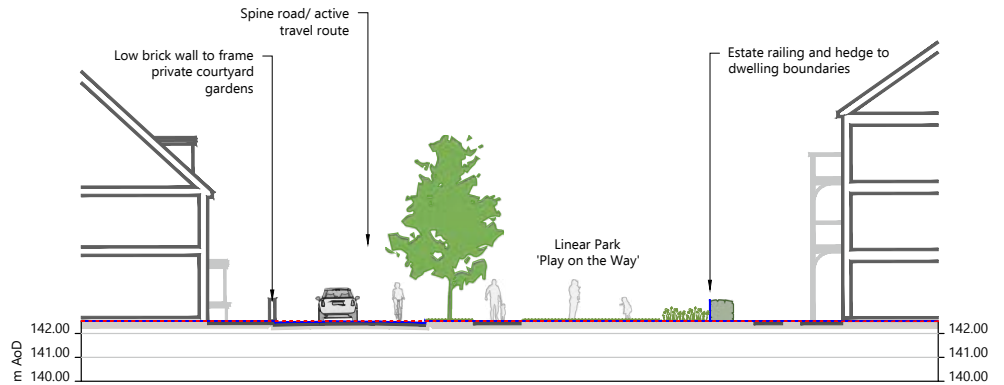

Section I - Proposed  
*Linear Park*