



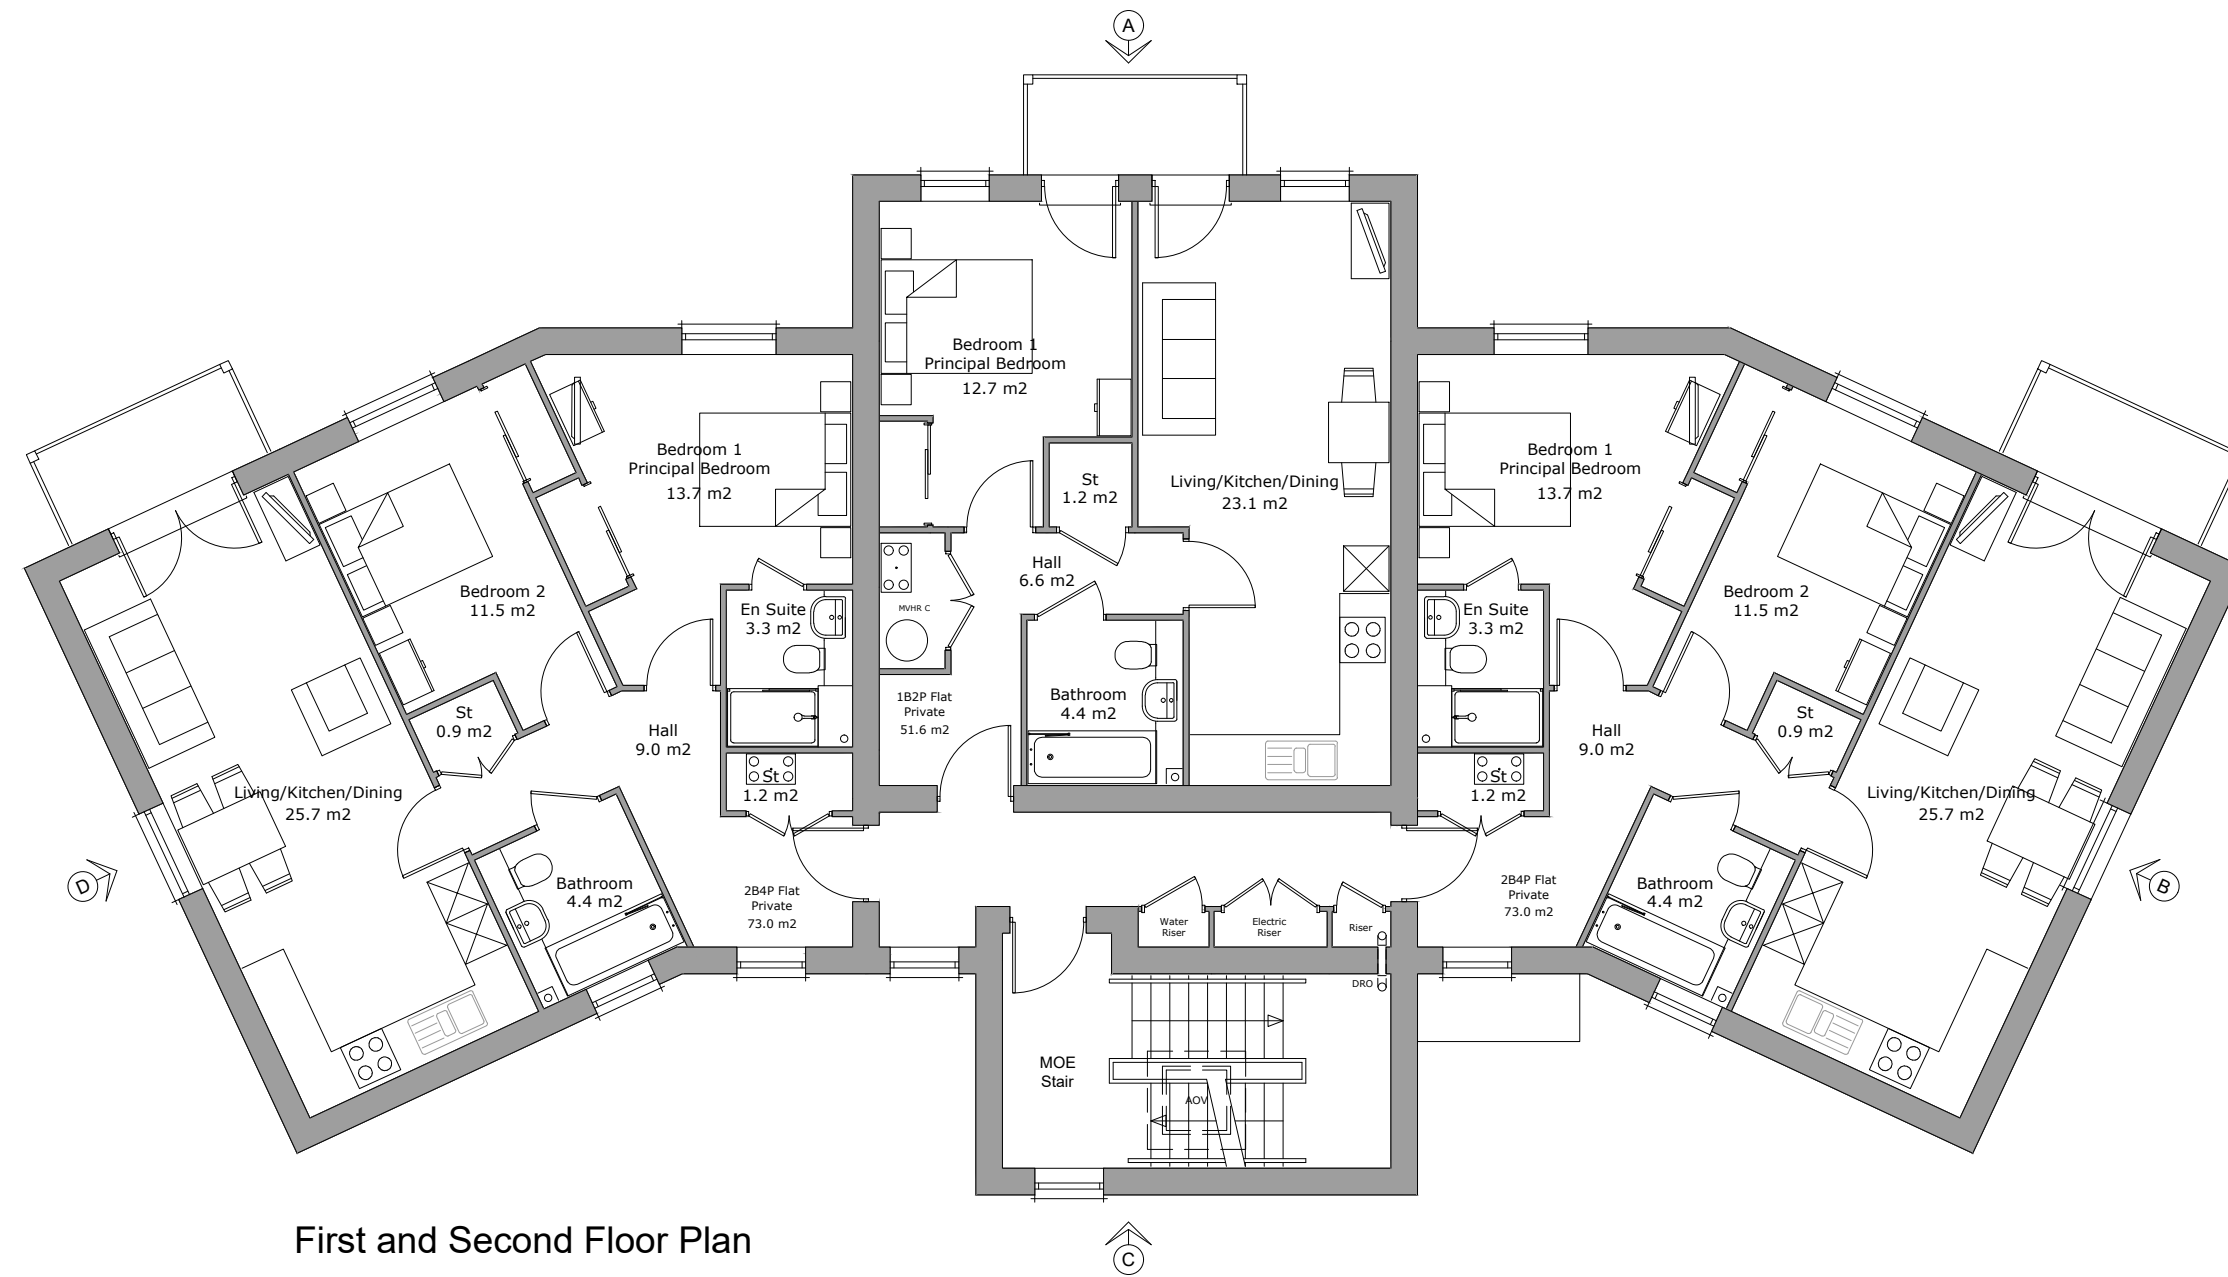

First and Second Floor Plan

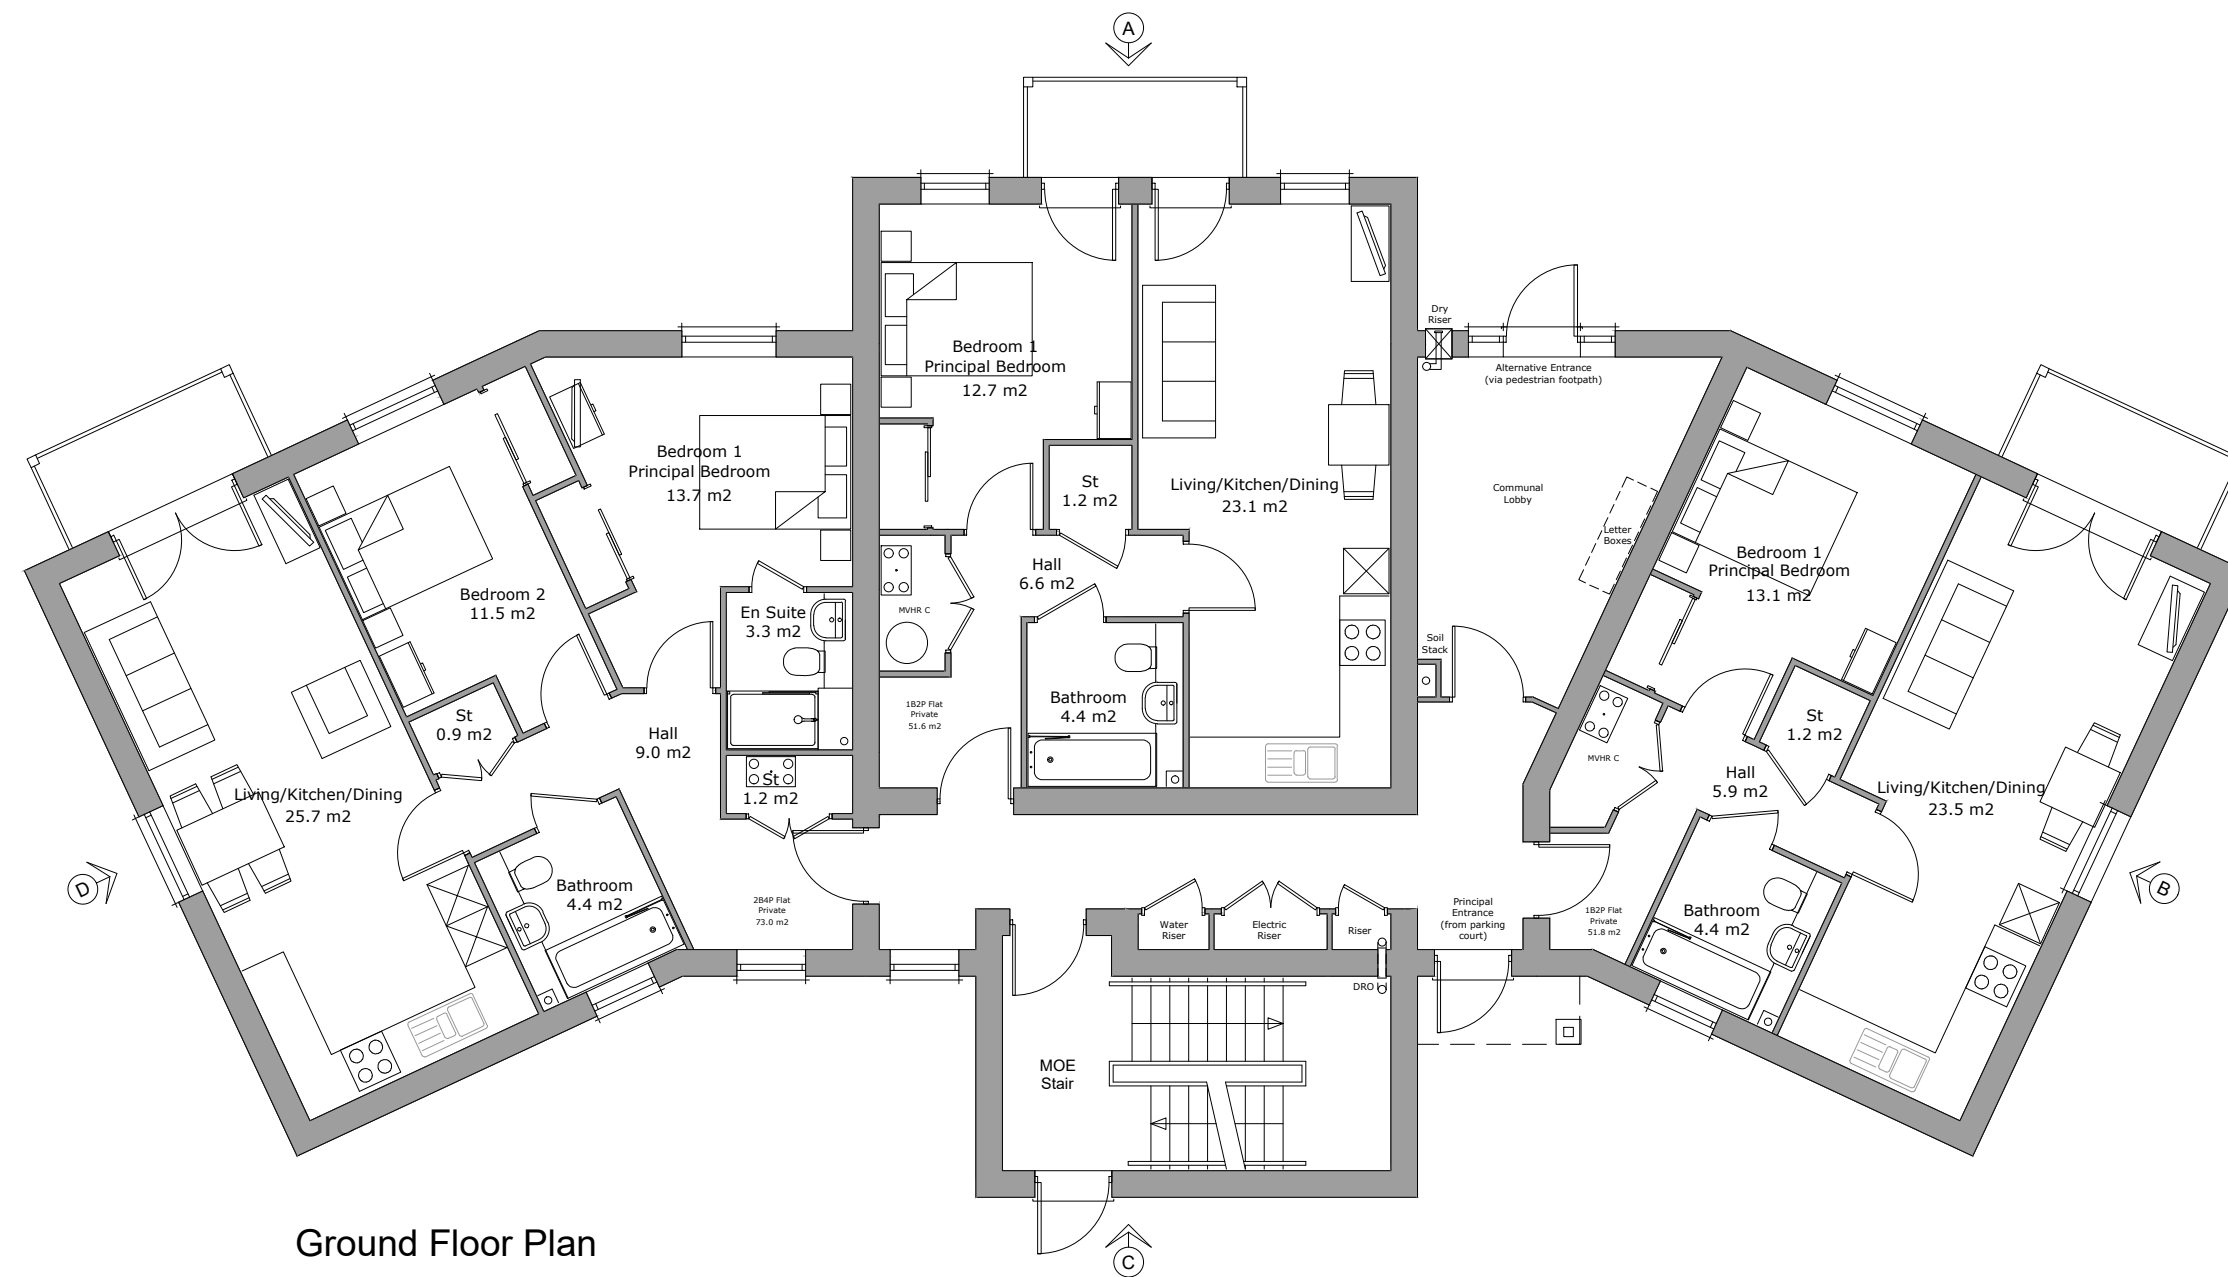

Ground Floor Plan