




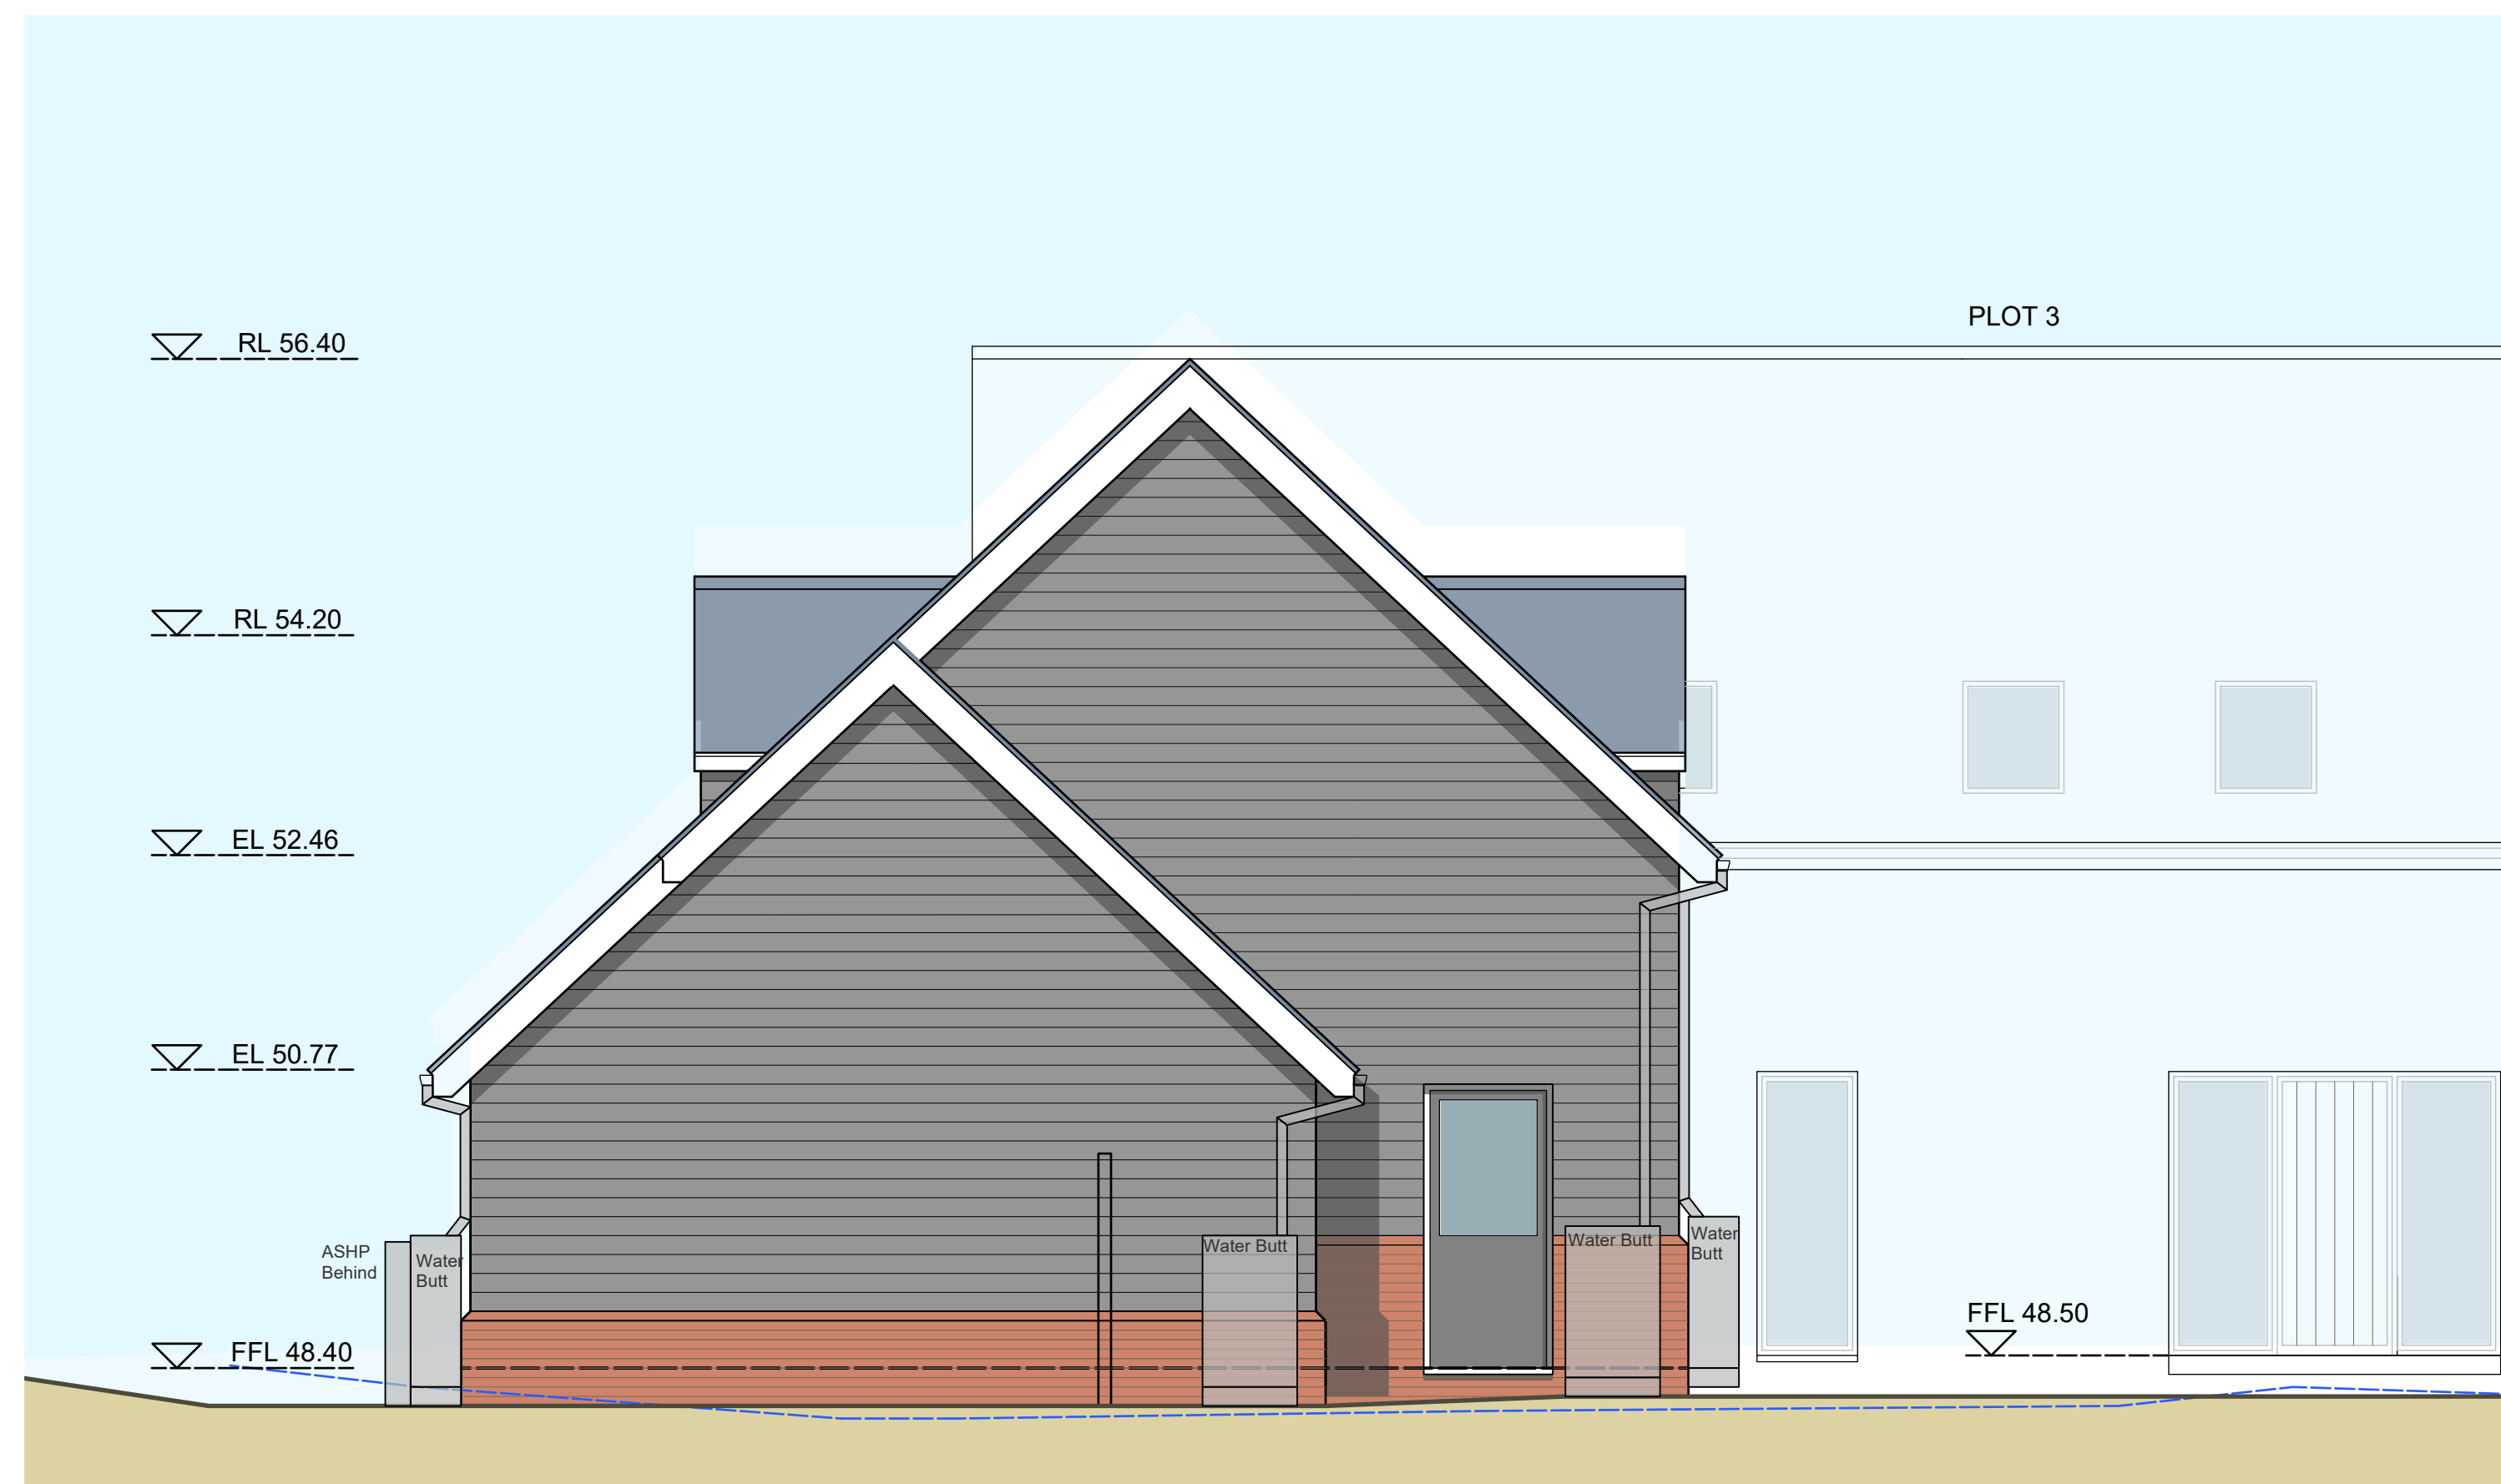

West Elevation

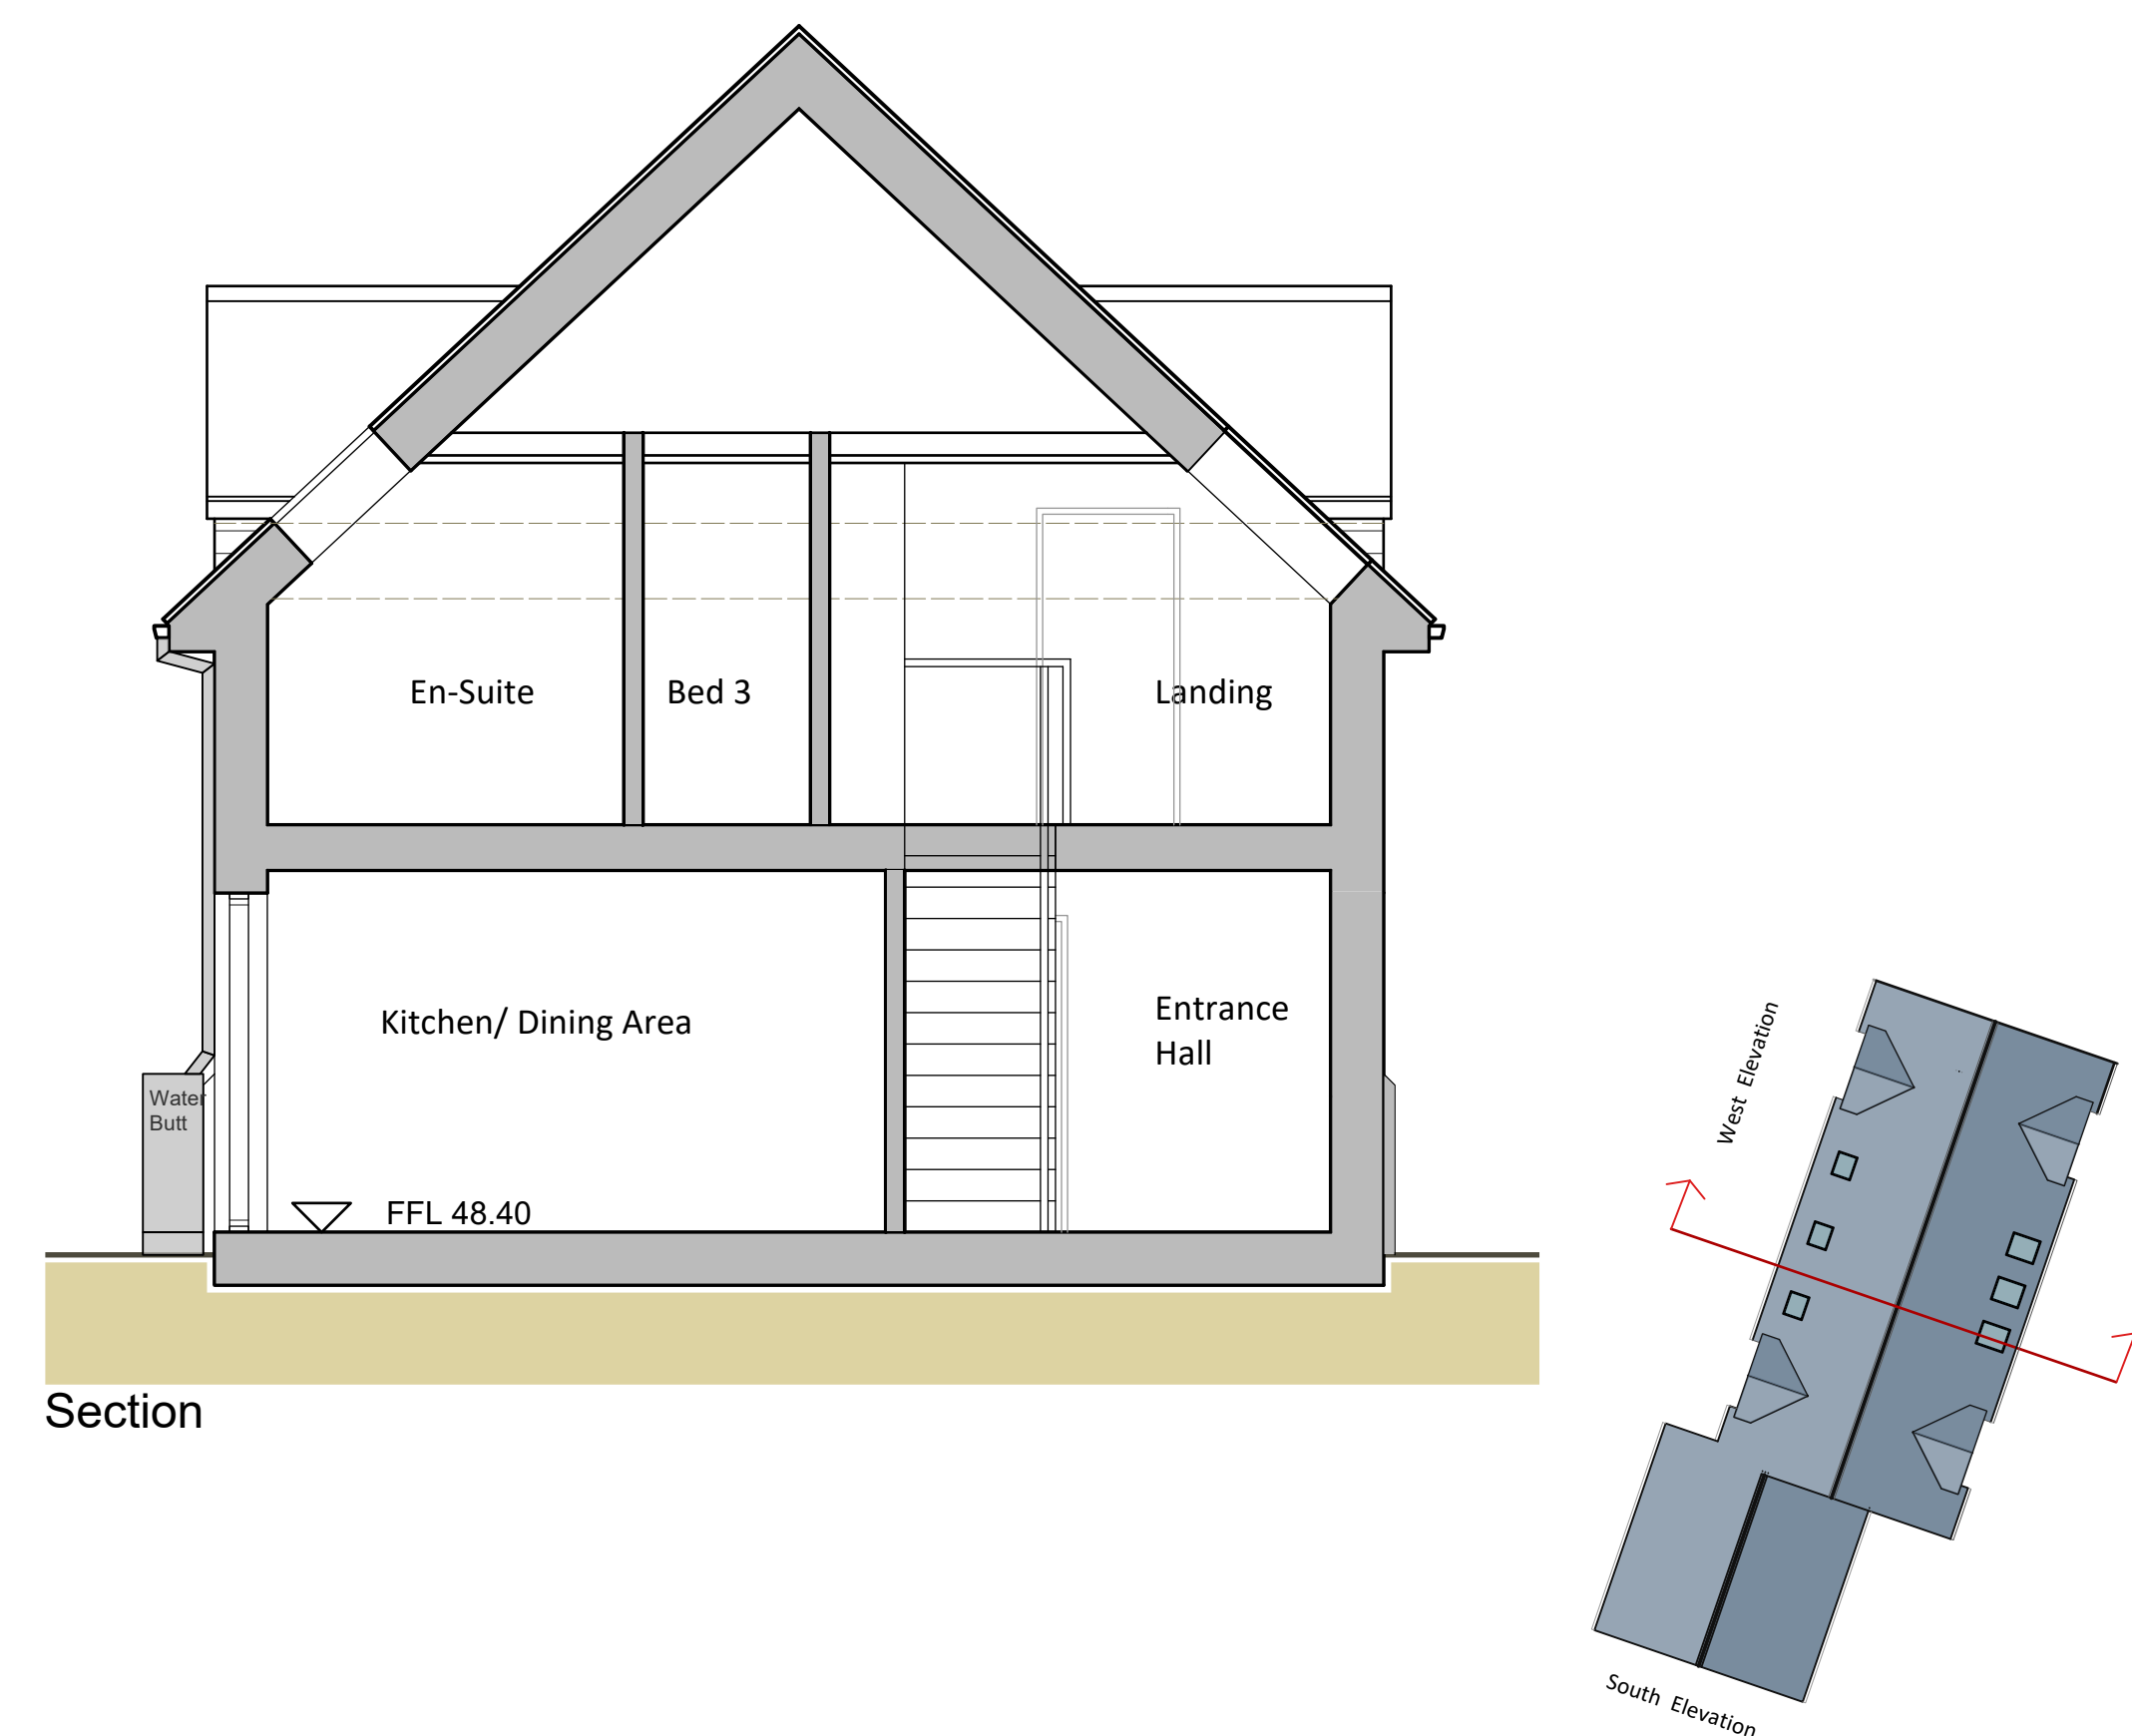

South Elevation

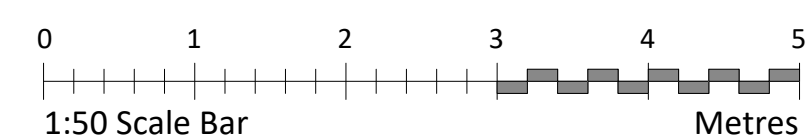

Section

[illegible]