

BIM Transmittal Disclaimer
McBains Ltd makes no express or implied warranties with respect to the character, function, or capabilities of the data (inclusive of 3rd party data incorporated within), or the suitability of the data for any particular purpose beyond those originally intended by McBains Ltd. Please refer to our standard terms and conditions for further details.

Notes:
FFL are indicative only and subject to civil engineer's information.



Illustrative Streetscene BB

1 : 200



Illustrative Streetscene CC

1 : 200




Illustrative Streetscene DD-1

1 : 200



Illustrative Streetscene DD-2

1 : 200

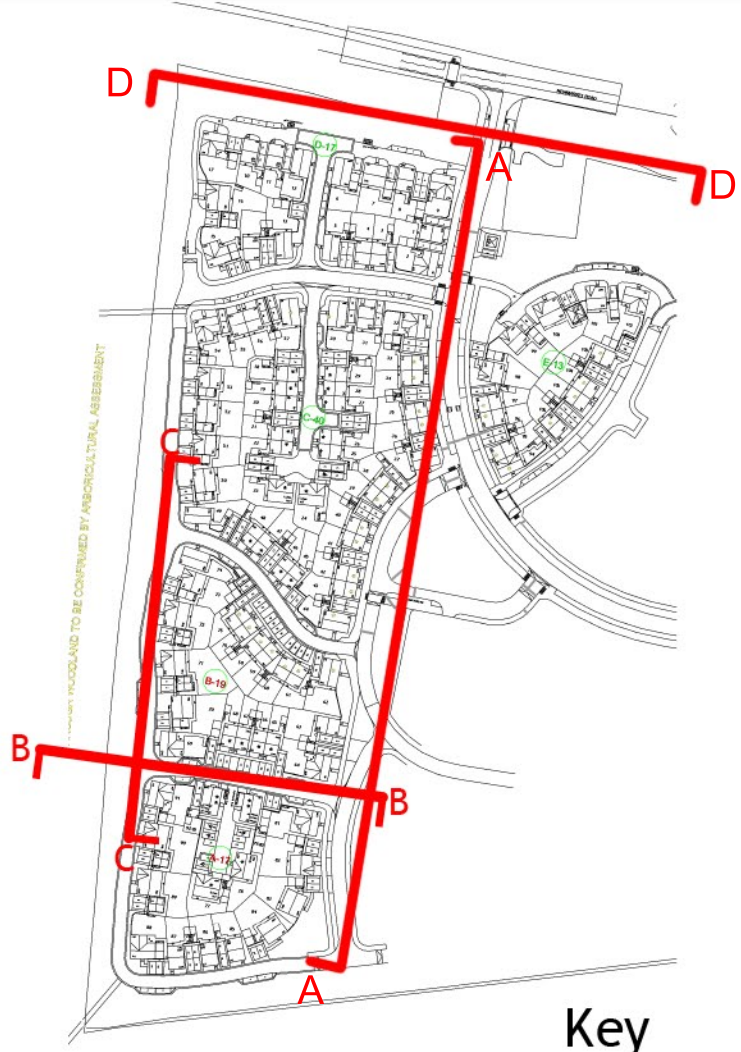

Key

2 0 2 4 6 8 10
SCALE 1:200 m

Rev	Garages amended	11.09.2025	EC	POR
02	Updated to suite latest layout	18.07.2025	JP	POR
01	Issued for planning	08.04.2024	JP	POR

JP	EC	POR
Drawn By	Reviewed By	Approved By
62523	MAR '24	As indicated @ A1
MCB Number	Date Created	Scale @ A1

McBains

McBains Ltd
5th Fl, 26 Finsbury Square London EC2A 1DS
+44 (0)20 7786 7900
mcbains.co.uk

Client
Vistry Group

Project
LAND AT NEWMARKET ROAD
ROYSTON

Drawing Title
Illustrative Streetscenes BB,CC,DD

ARCHITECTURE

Drawing / Document Reference	Status
ROY01 - MCB - ZZ - ZZ - DR - A - 0271	D5 - P3
Project	Originator
Fndr	SpBr
Form	Discipline
Number	Status
Revision	