


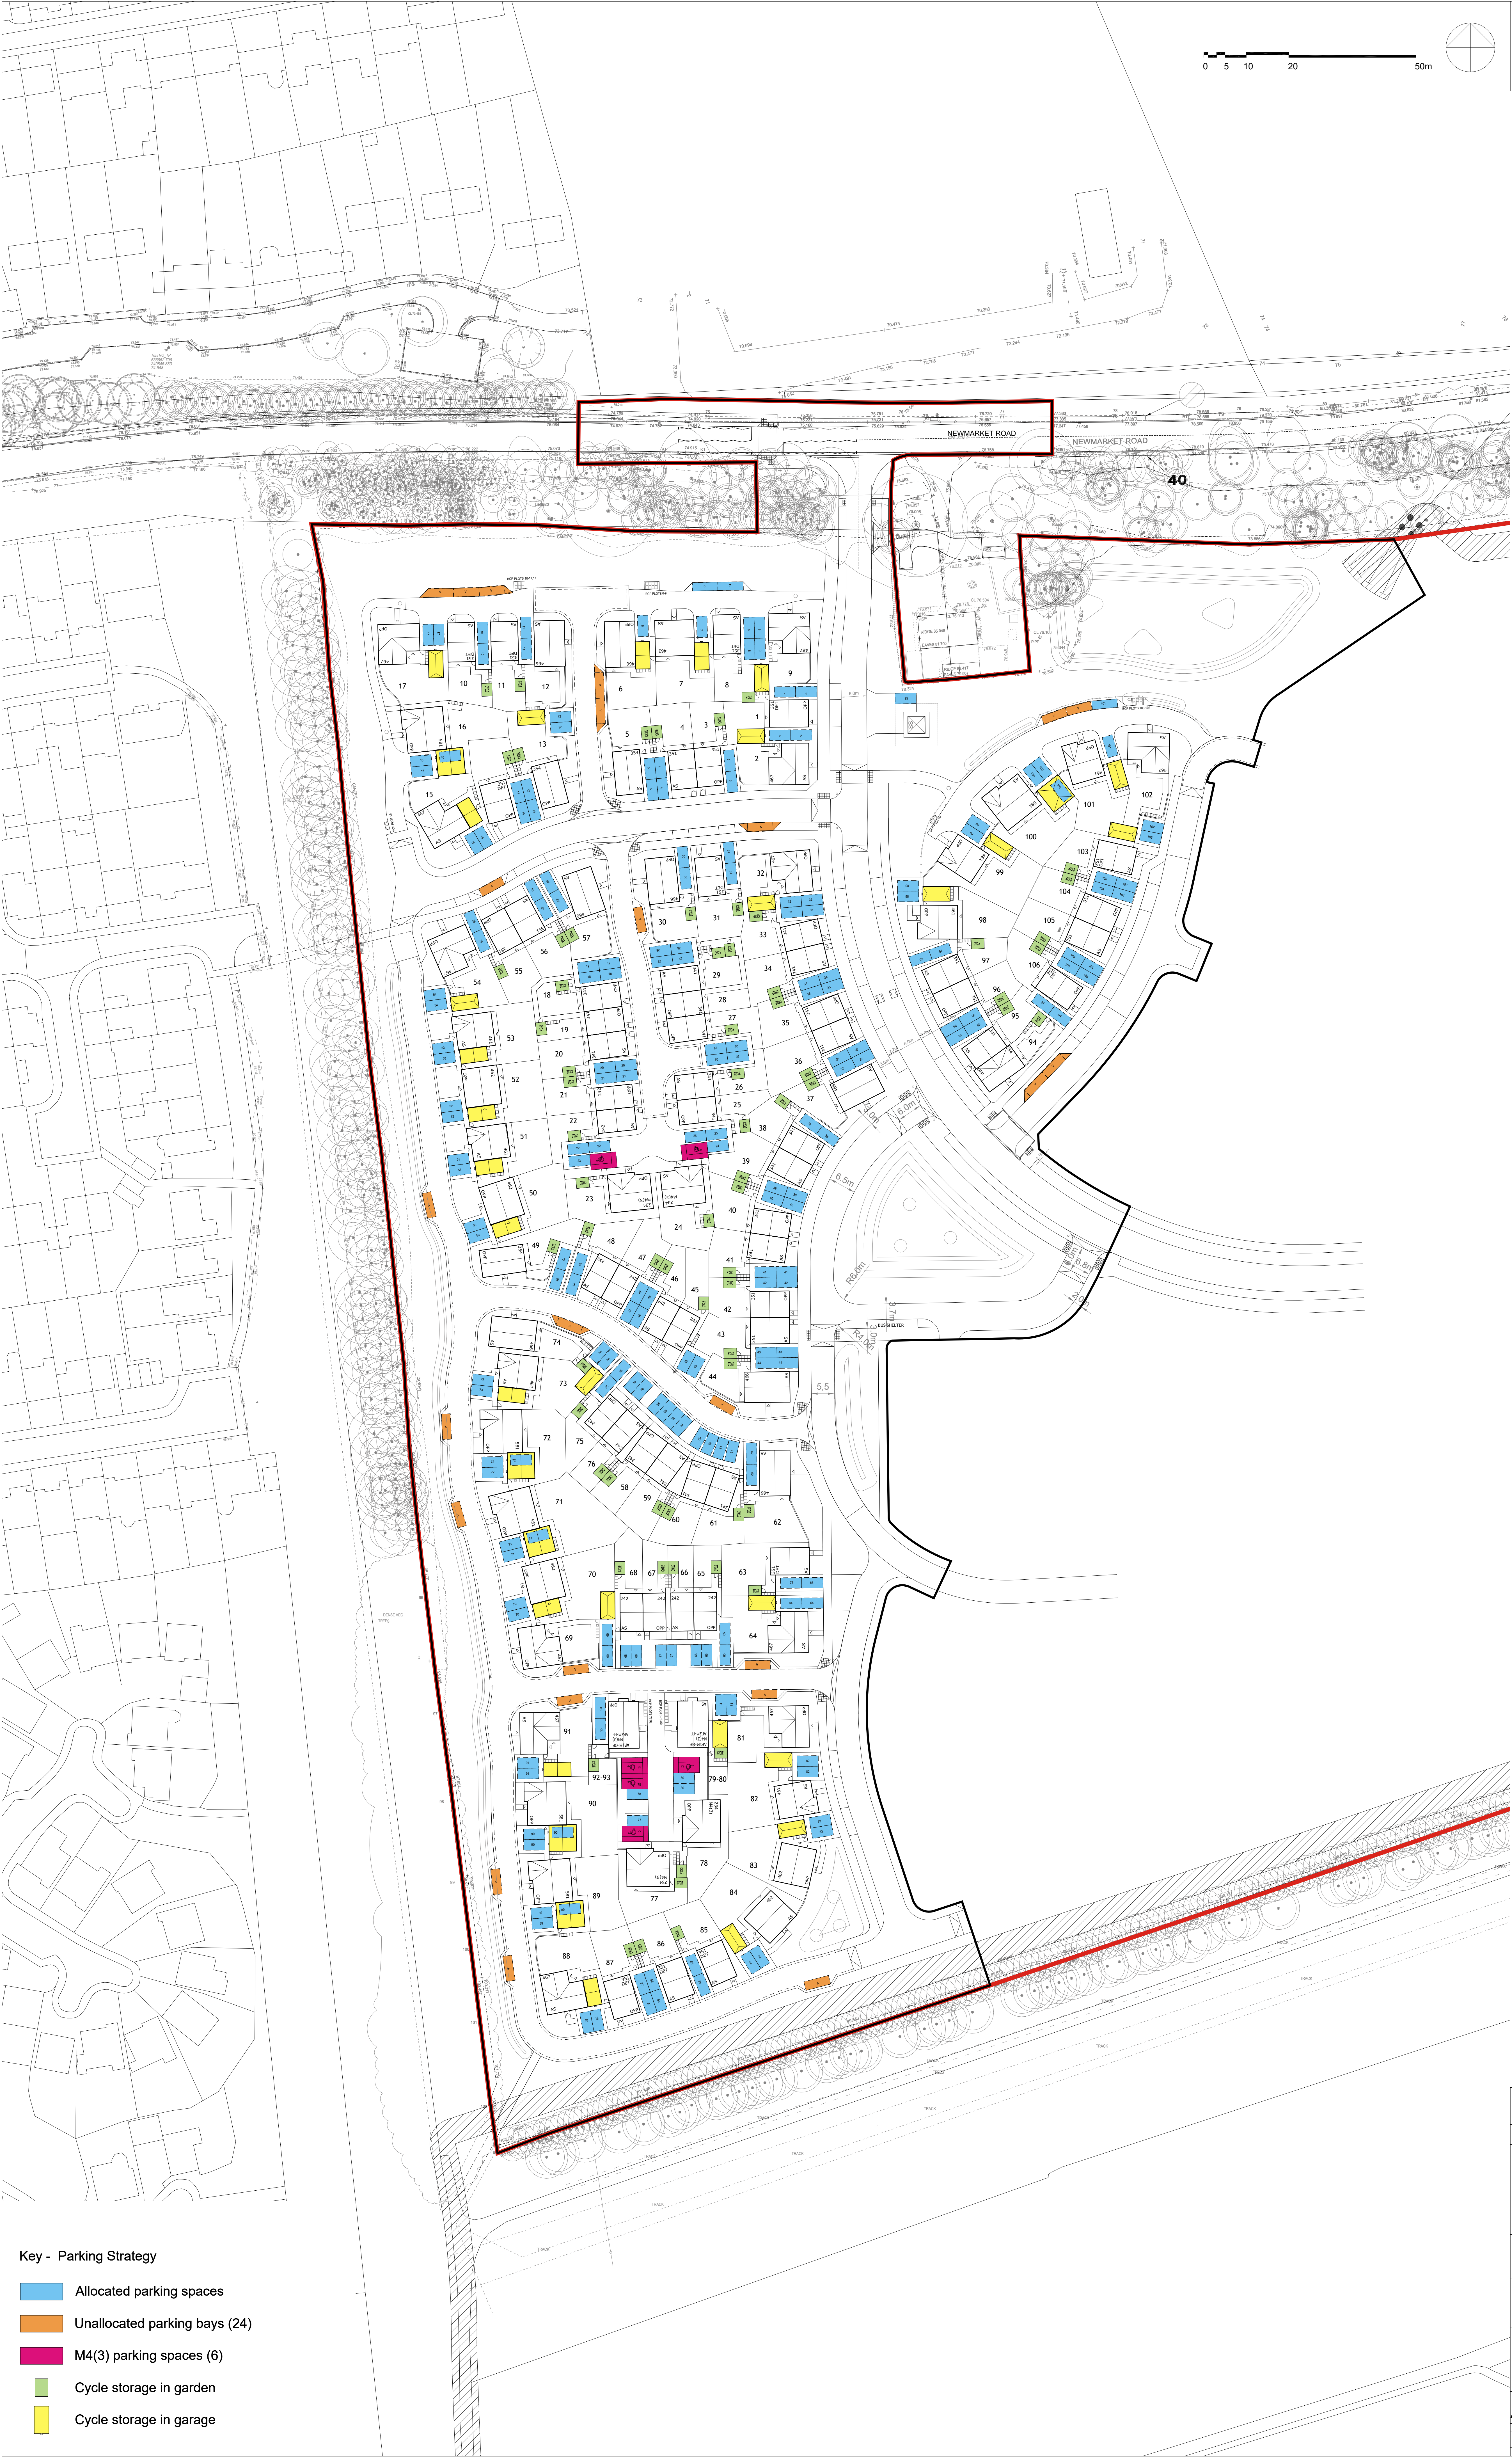

Notes:
The contractor must verify all dimensions on site before commencing any work on shop drawings. do not scale from this drawing
McBains Ltd copyright

BW Transmittal Disclaimer
McBains Ltd makes no express or implied warranties with respect to the character, function, or capabilities of the data (inclusive of 3rd party data incorporated within), or the suitability of the data for any particular purpose beyond those originally intended by McBains Ltd. Please refer to our standard terms and conditions for further details.

0

5

10

20

50m

Key - Parking Strategy

- Allocated parking spaces
- Unallocated parking bays (24)
- M4(3) parking spaces (6)
- Cycle storage in garden
- Cycle storage in garage

P3

Amended to suit layout

24.09.2025

EC

EC

P2

Amended to suit comments

21.07.2025

BH

EC

P1

Issued for planning

26.03.2024

PV

EC

Rev	Description	Rev Date	Drawn By	Reviewed By
PV			EC	POR
62523		FEB 2024		1:500 @ A0
McB Number	Date created			Scale @ A0

McBains Ltd
305 FL 26 Finsbury Square London EC2A 1DS
+44 (0)20 7786 7900
mcbains.co.uk

Client

Vistry Group

Project

PHASE 1
LAND AT NEWMARKET ROAD
ROYSTON

Drawing Title

PARKING STRATEGY PLAN

ARCHITECTURE

Drawing / Document Reference

ROY01 - MCB - ZZ - ZZ - DR - A - 0235

Project Idem

Originator

Febr

Splr

Form

Discipline

Number

Suitability

Revision

Status

D5 - P3