

No.

Note

1

All dimensions to be verified on site by GENERAL CONTRACTOR prior to any work, setting out or other drawings being prepared.

2

Drawings not to be scaled. Work to figured dimensions only.

3

© copyright SAUNDERS BOSTON LIMITED. All rights reserved.
This drawing remains the property of SAUNDERS BOSTON LIMITED at all times and may not be reproduced or copied in whole or in part without their prior written consent.

4

This drawing and related specifications are for use only in the stated location.

5

This drawing is to be read in conjunction with all other Consultants drawings and specifications.

6

Drainage has not been surveyed and any/all pipe locations and below ground drainage runs are indicative.

7

It is assumed that all works will be carried out by a competent contractor who will be working, where appropriate, to an approved method statement.

HEALTH, SAFETY & ENVIRONMENTAL INFORMATION


In addition to the hazards/risks normally associated with the types of work detailed on this drawing, also note the following:

CONSTRUCTION


MAINTENANCE/CLEANING

DECOMMISSION/DEMOLITION

Note - drawings based on existing building survey provided by Pinnacle Infotech

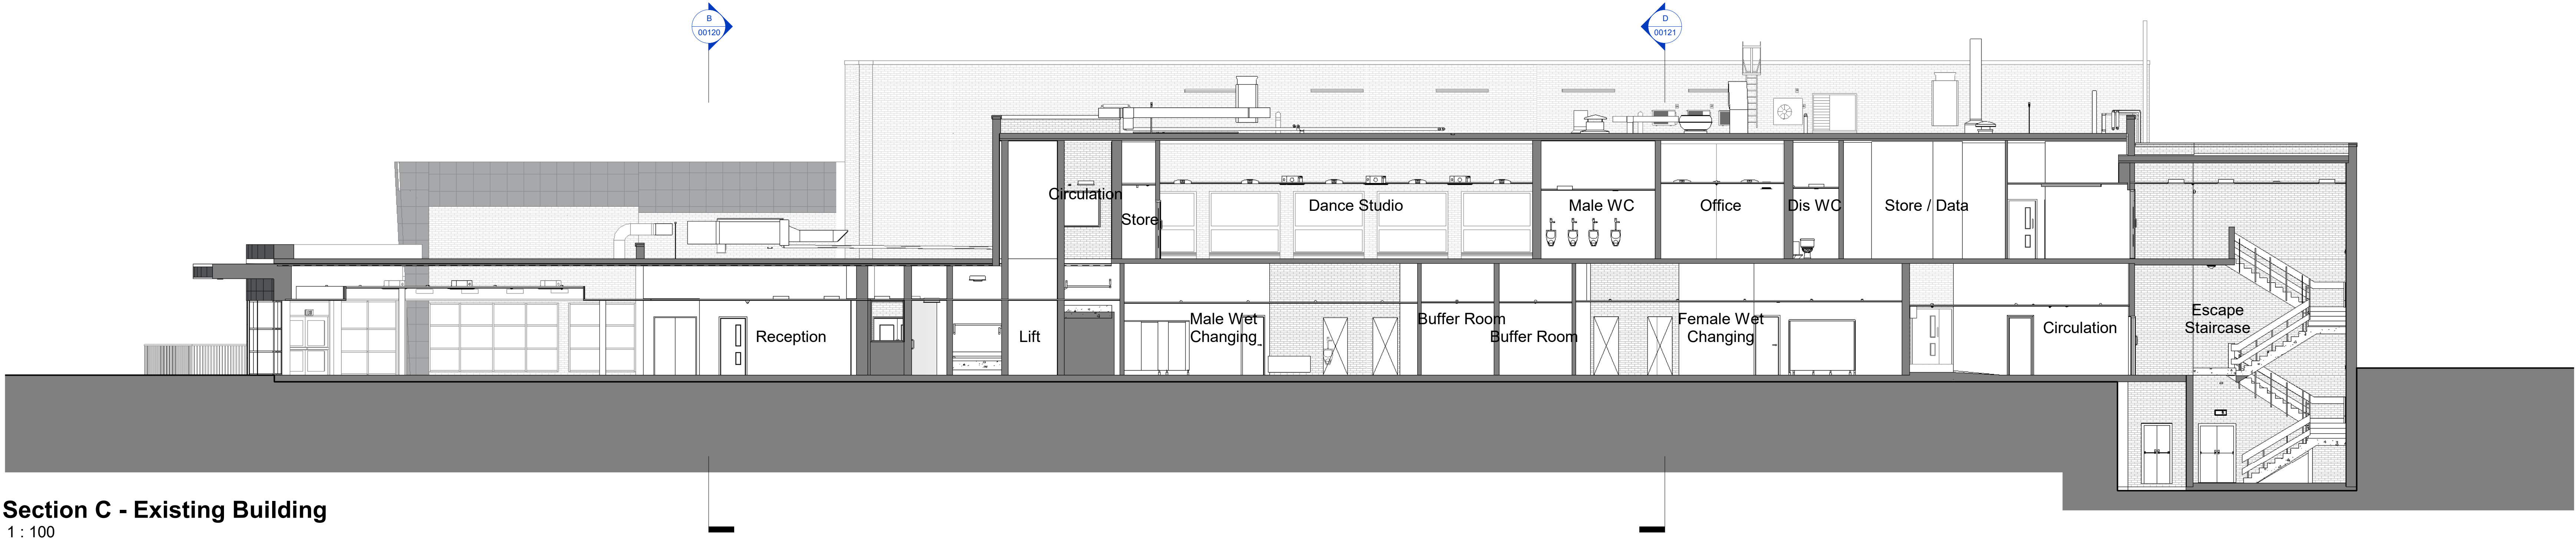


Section C - Existing Building
1 : 100

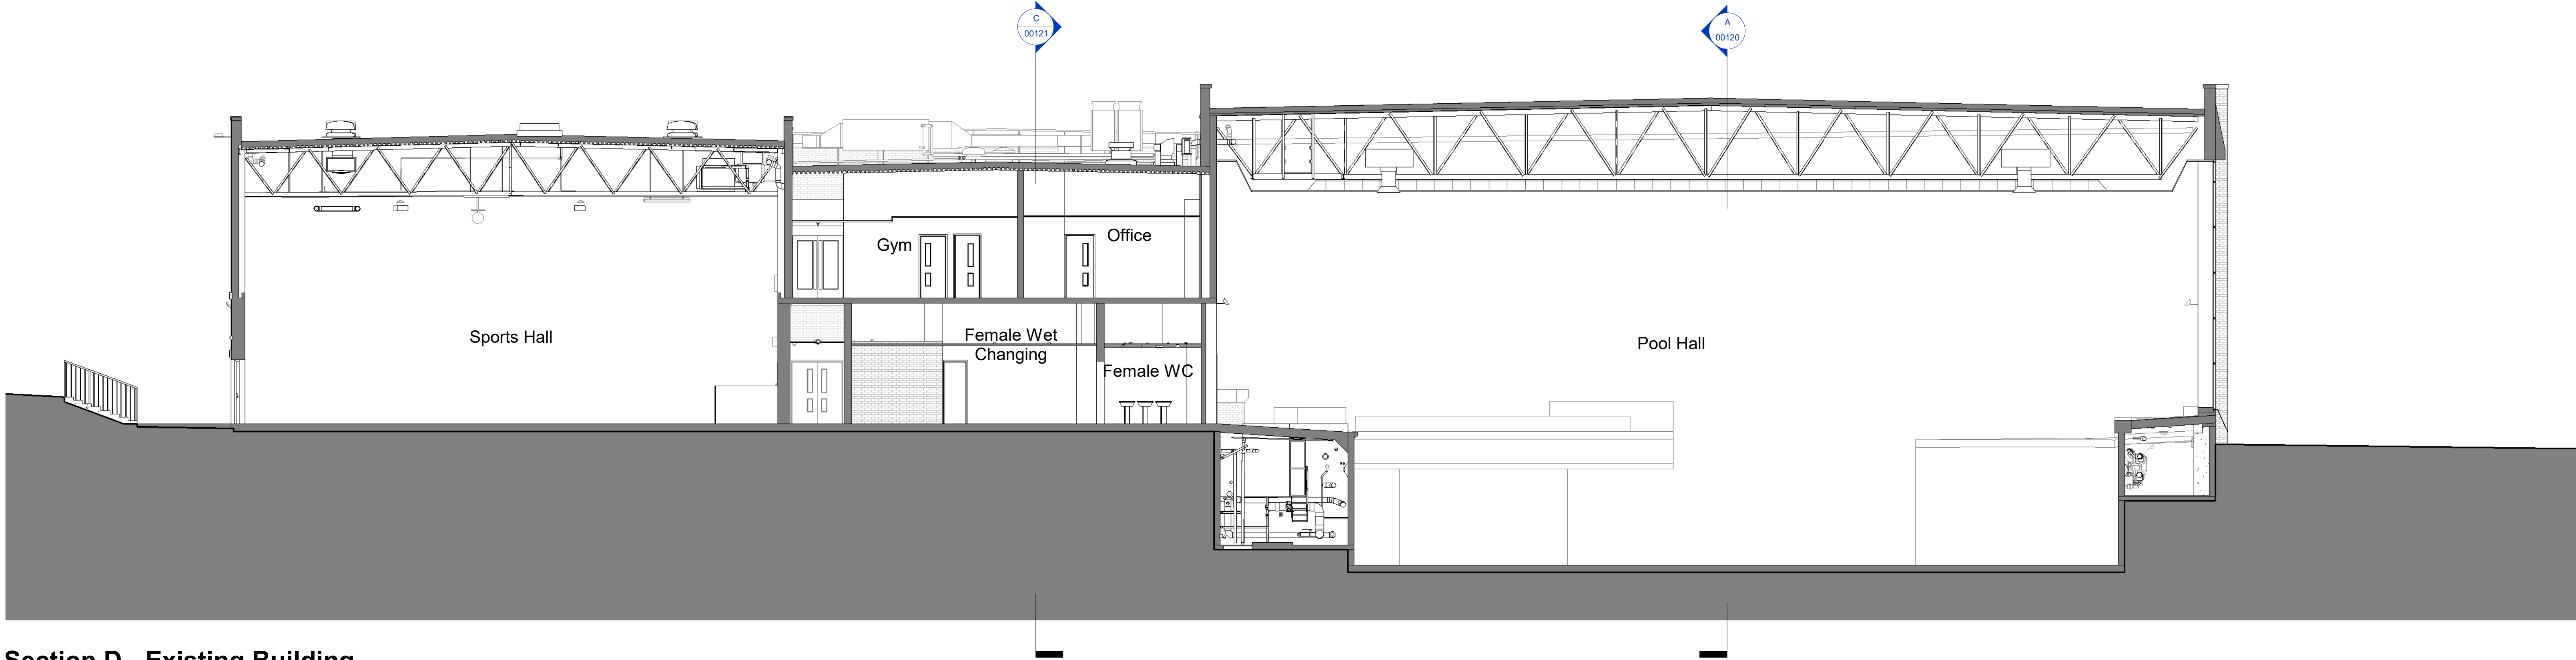

Section D - Existing Building
1 : 100

Scale 1:100
0 1 2 3 5m

P05	Issued for Information	07.03.24	KP	C5M
P04	Issued for Information	17.01.20	KP	C5M
P03	Draft Planning Issue	27.11.24	KP	C5M
P02	Revised Stage 3 - graphical amendments	11.11.24	KP	C5M
P01	First Issue	16.10.24	MNL	C5M
No.	Revision	Date	CHK	Auth

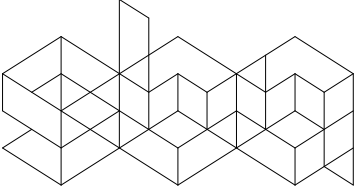**Saunders
Boston
Architects**

Eastern Gate House, 118 Newmarket Road,
Cambridge CB5 9BA
T 01223 367733
sba@saundersboston.co.uk

The Generator, The Gallery, King's Wharf
The Quay, Exeter EX2 4WJ
T 01392 348307
www.saundersboston.co.uk

NHDC DECARBONISATION

SBA Project Code2090DrawnKPDate16/10/24CheckedMNL

ClientWillmott Dixon

ForNorth Herts Leisure Centre

DrawingExisting GA Sections 2 of 2

Scale1 : 100 @A0

Project numberP05

projectoriginatorzoneleveltypeR&RnumberNHLC-SBA-XX-XX-DR-A-00121