
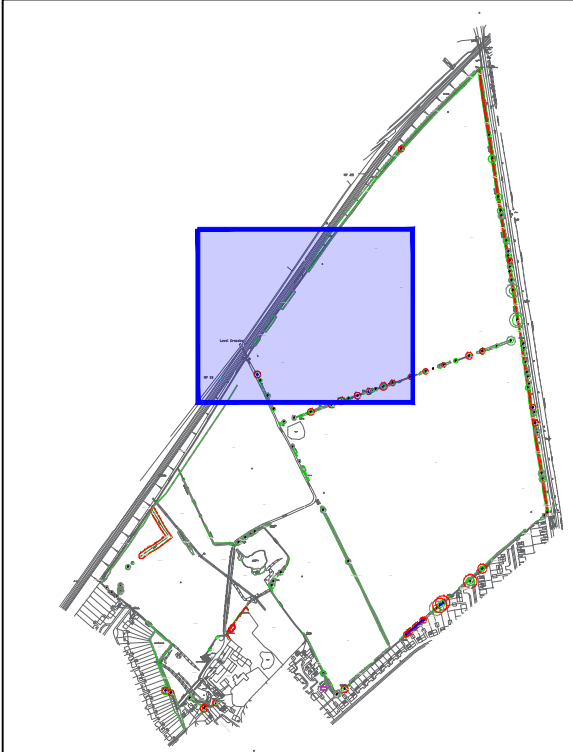


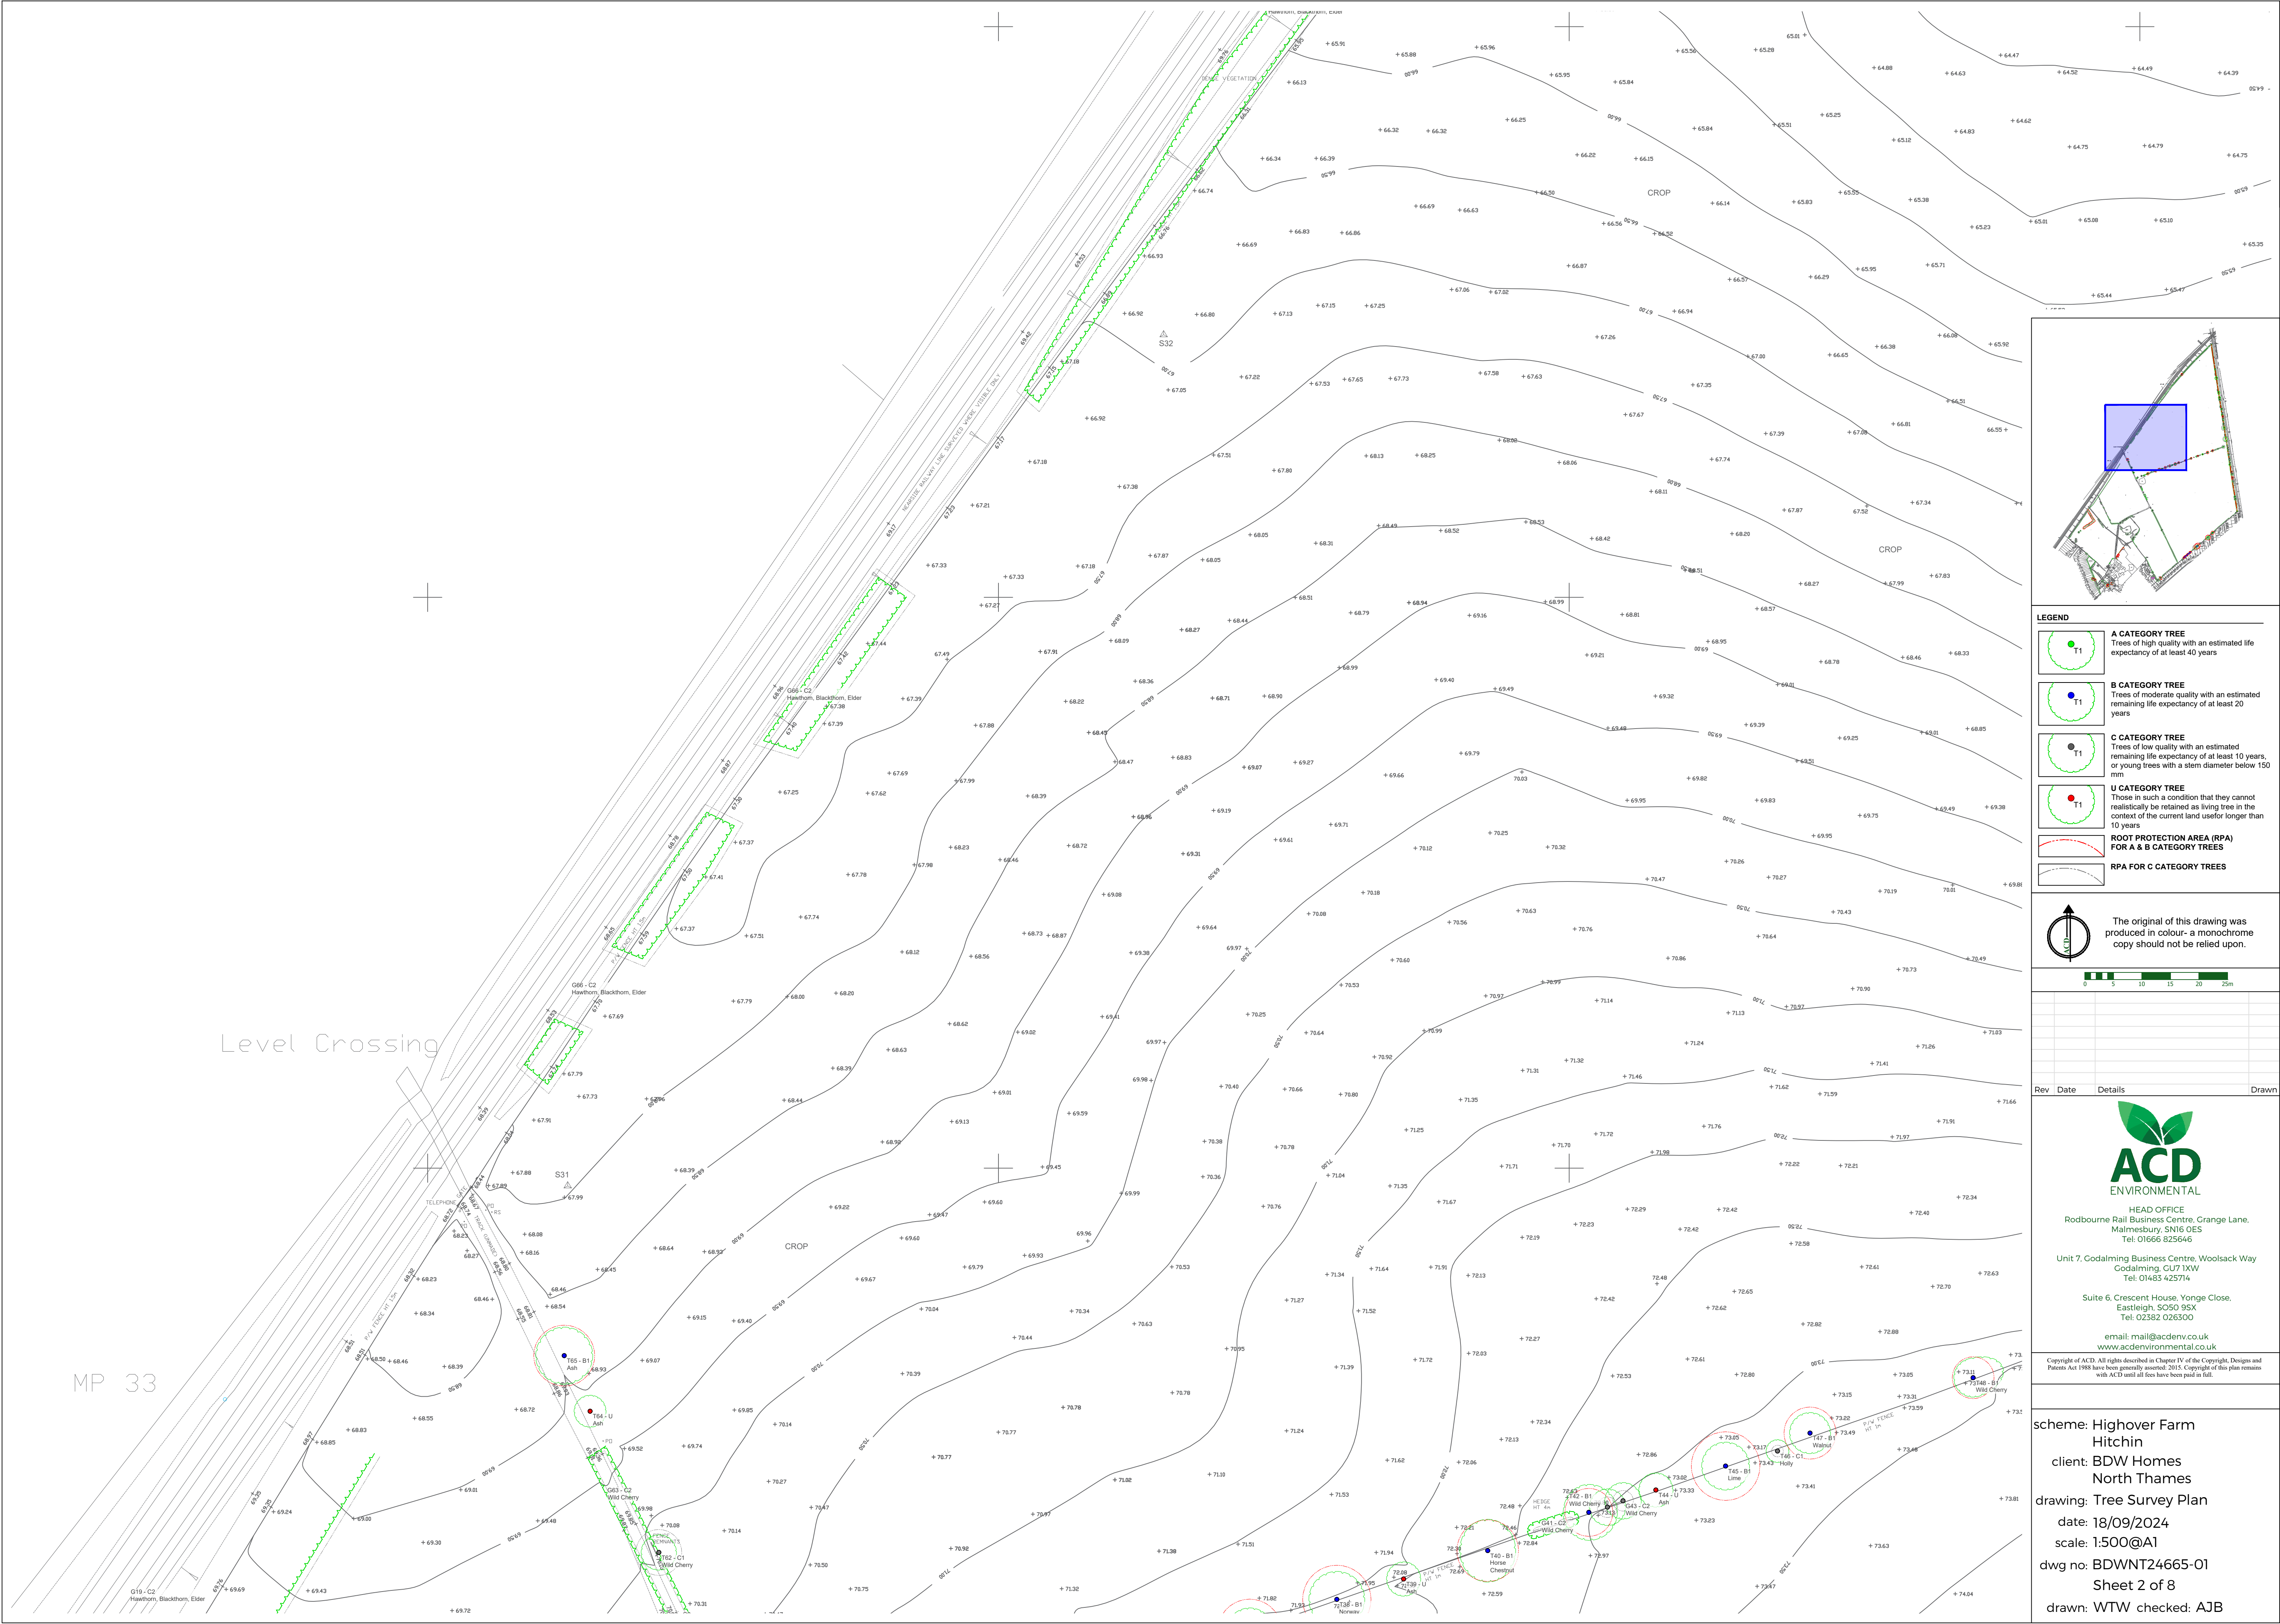

- LEGEND**
- A CATEGORY TREE**
Trees of high quality with an estimated life expectancy of at least 40 years
 - B CATEGORY TREE**
Trees of moderate quality with an estimated remaining life expectancy of at least 20 years
 - C CATEGORY TREE**
Trees of low quality with an estimated remaining life expectancy of at least 10 years, or young trees with a stem diameter below 150 mm
 - U CATEGORY TREE**
Those in such a condition that they cannot realistically be retained as living tree in the context of the current land use for longer than 10 years
 - ROOT PROTECTION AREA (RPA) FOR A & B CATEGORY TREES**
 - RPA FOR C CATEGORY TREES**

The original of this drawing was produced in colour- a monochrome copy should not be relied upon.

0	5	10	15	20	25m
Rev	Date	Details	Drawn		

ACD ENVIRONMENTAL

HEAD OFFICE
Rodbourne Rail Business Centre, Grange Lane,
Malmesbury, SN16 0ES
Tel: 01666 825646

Unit 7, Godalming Business Centre, Woolsack Way
Godalming, GU7 1XW
Tel: 01483 425714

Suite 6, Crescent House, Yonge Close,
Eastleigh, SO50 9SX
Tel: 02382 026300

email: mail@acdenv.co.uk
www.acdenvironmental.co.uk

Copyright of ACD. All rights described in Chapter IV of the Copyright, Designs and Patents Act 1988 have been generally asserted 2015. Copyright of this plan remains with ACD until all fees have been paid in full.

scheme: Highbury Farm
Hitchin
client: BDW Homes
North Thames
drawing: Tree Survey Plan
date: 18/09/2024
scale: 1:500@A1
dwg no: BDWNT24665-01
Sheet 2 of 8
drawn: WTW checked: AJB