


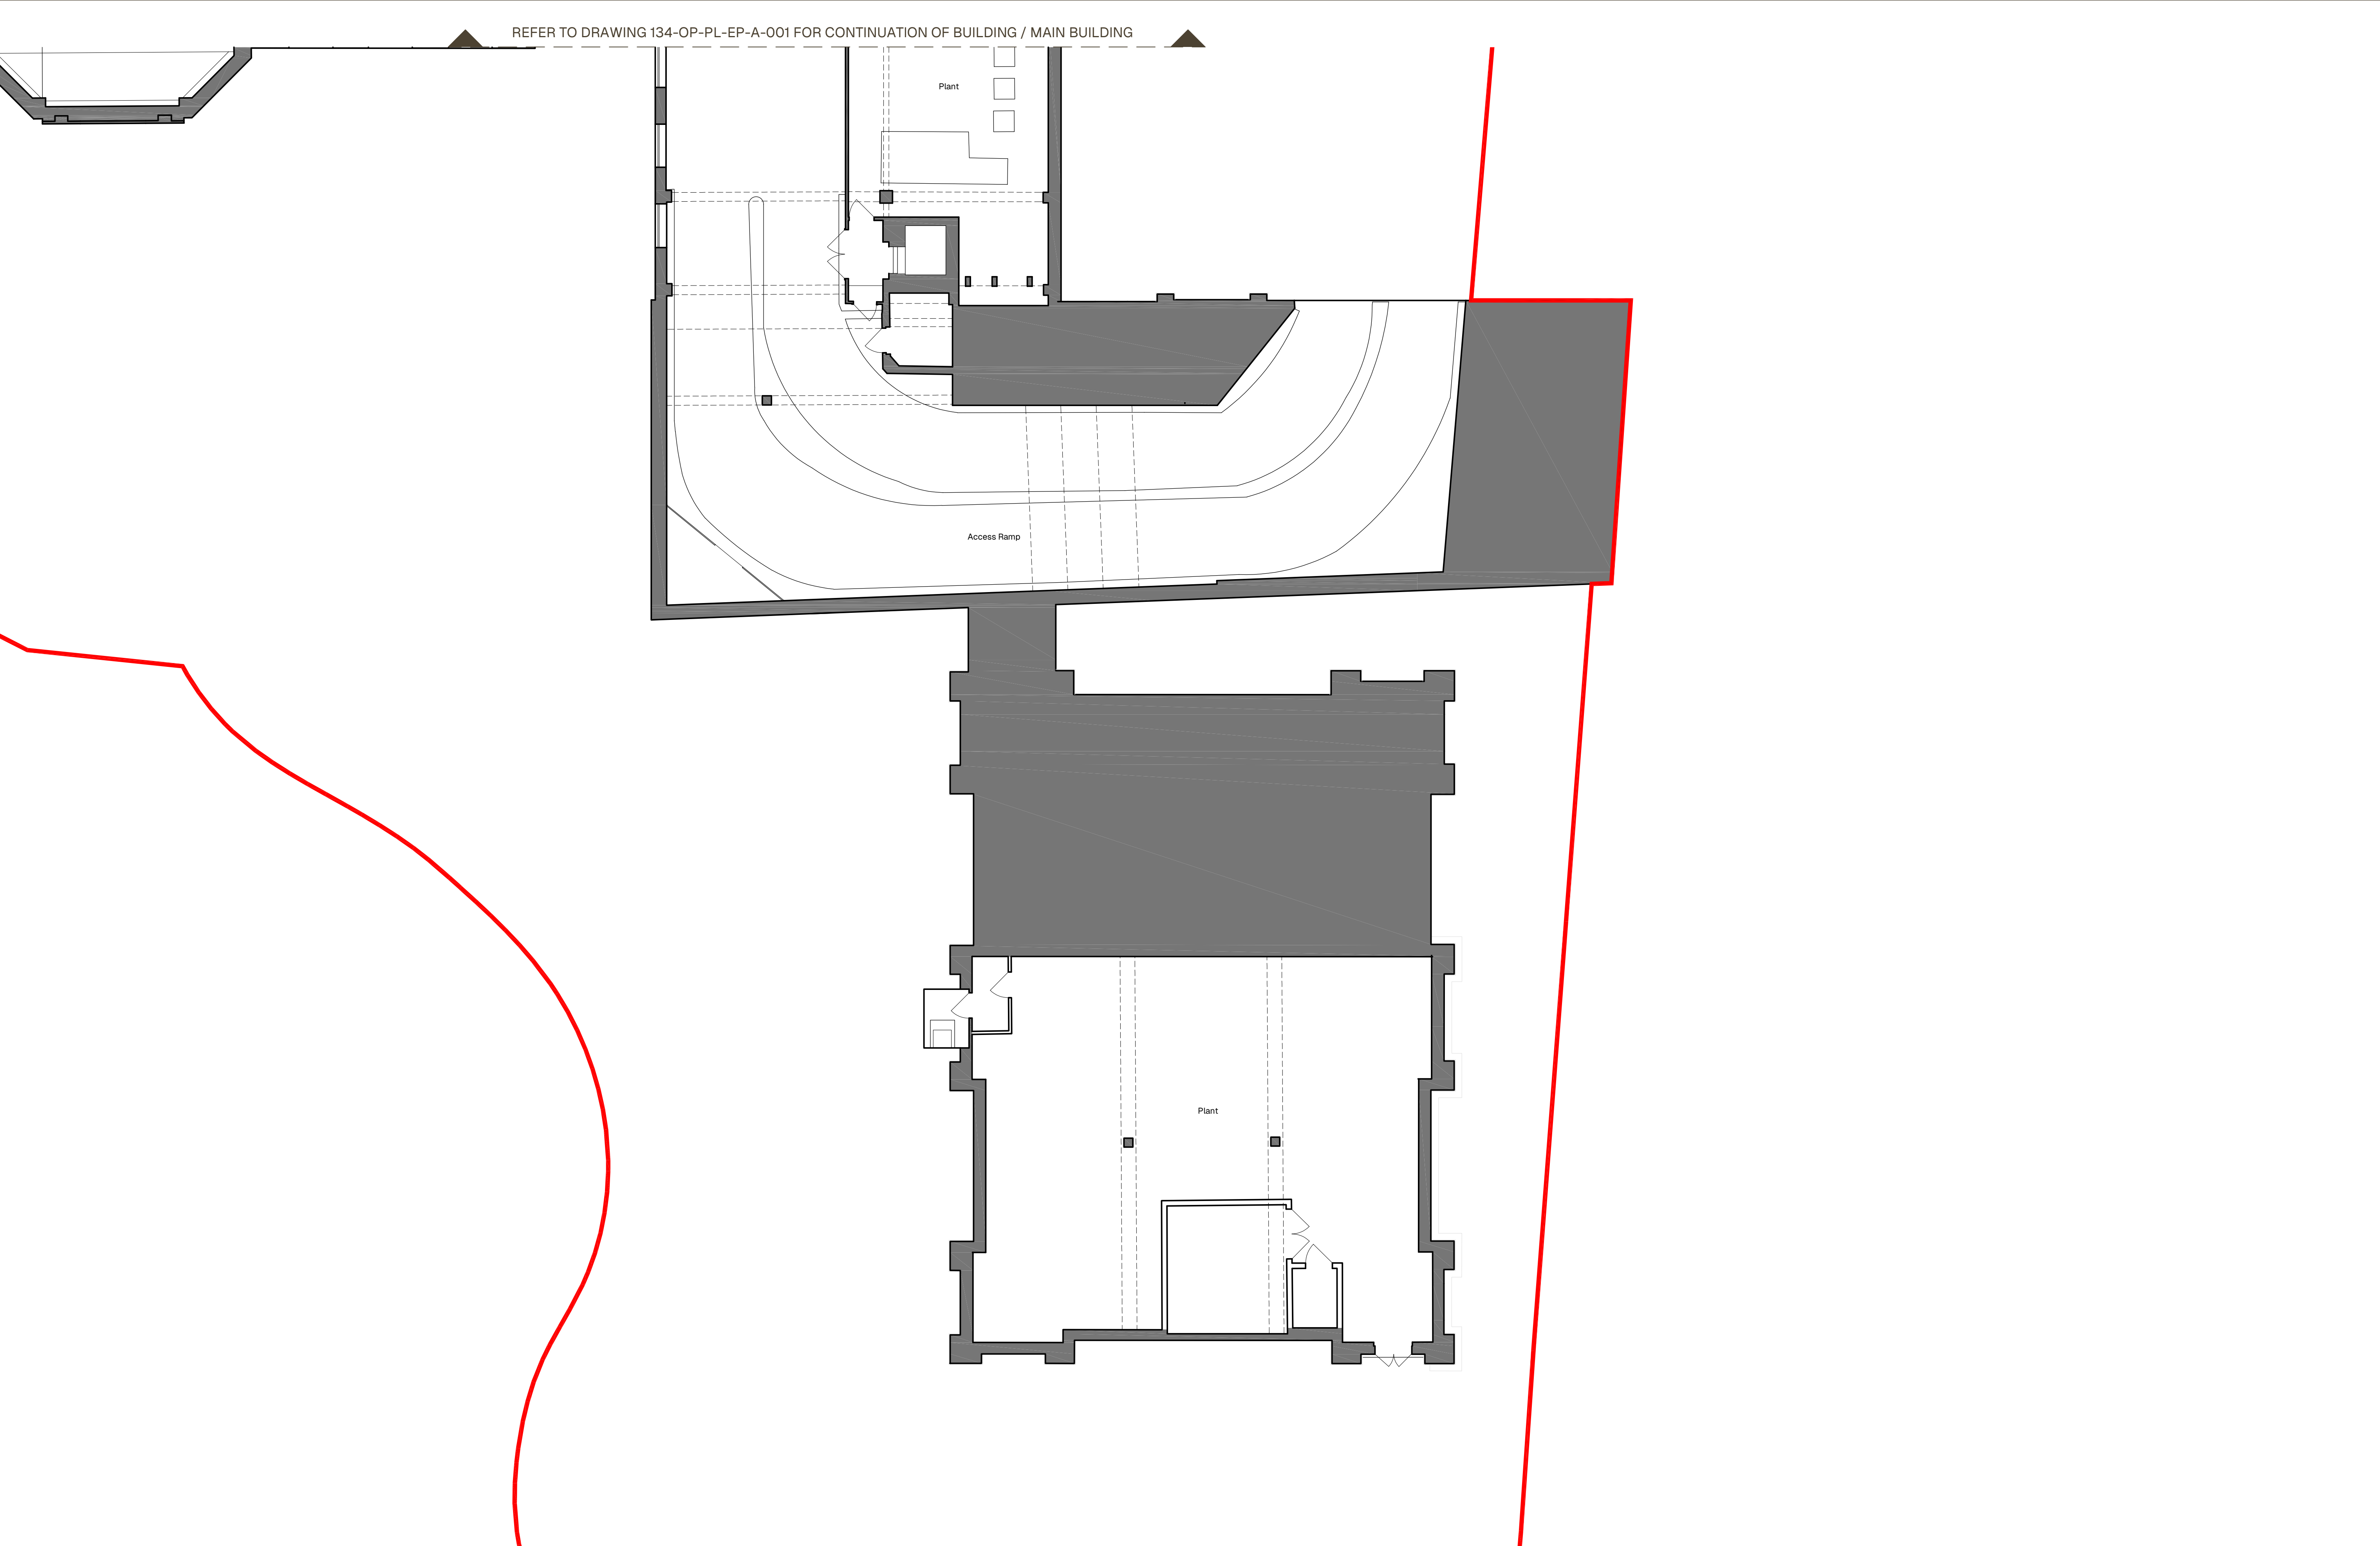

Copyright
© Opstead Limited 2026.
All rights reserved. This drawing is the property of Opstead Limited
and shall not be copied, reproduced, or used for any purpose other
than that for which it was issued without written permission.

Drawing Status
Planning

Notes

1:100 0 1 2 3 4 5
m



Revision

--	--

--	--

opstead

Architecture
Design Advisory
Development
m 07725 127 205
e info@opstead.co.uk
w www.opstead.co.uk

Project
Radcliffe House
The Priory, Tilehouse Street, Hitchin, SG5 2DW

Drawing Title
Planning Application
Existing Basement Plan - Ancillary Buildings

Scale
1:100 @ A1

Drawing No

134-OP-PL-EP-A-007 PO

Date
April 2026

Revision