


WHITEHILL ROAD

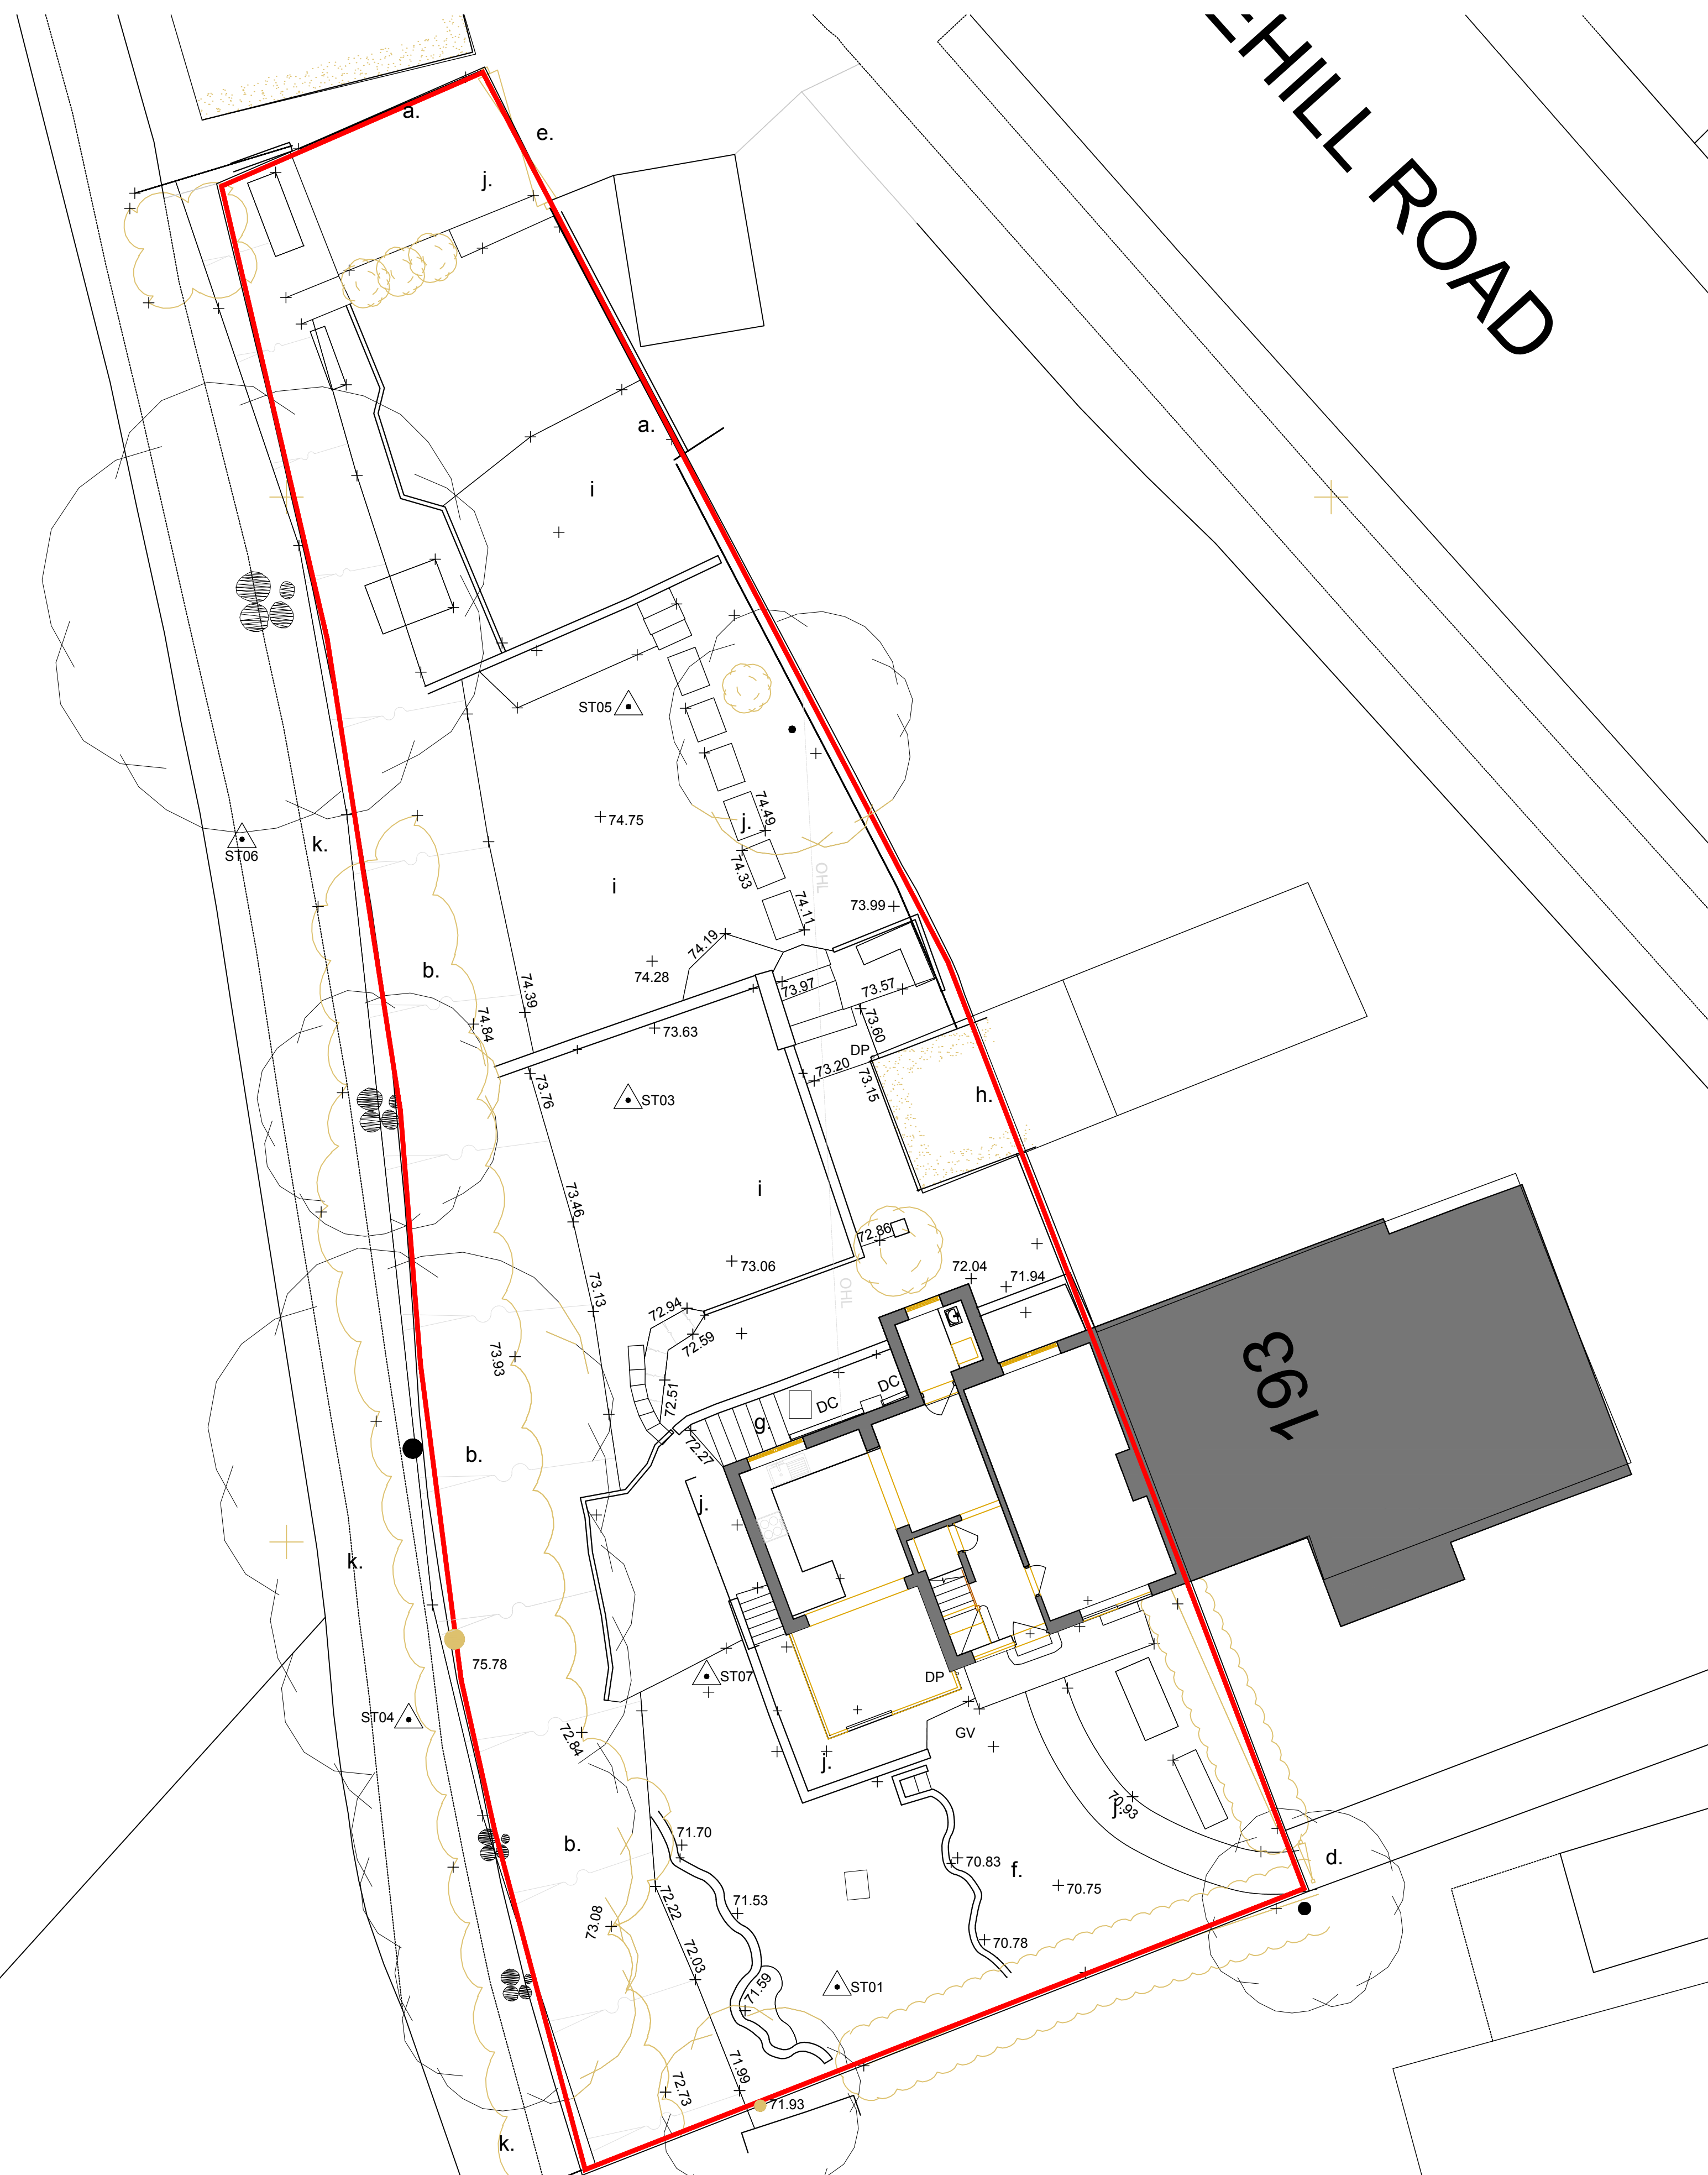

Notes:

- a. Existing boundary fence
- b. Existing sloped verge
- c. Existing drainage
- d. Existing pedestrian gate access
- e. Existing rear gate access
- f. Existing front garden
- g. Existing steps / lower access
- h. Existing shed
- i. Existing terraced garden
- j. Existing hardstanding
- k. Public pathway

Indicative site boundary - refer to title deed

Note: This drawing is copyright

Do not scale from this drawing
Note: to be read in conjunction with Structural Engineers
Information, specification and drawings

All setting out dimensions to be checked on site by
contractor and any discrepancies to be noted ASAP.
Windows, steelwork, to be site sized.

All sundry work not shown to be undertaken in accordance
with the British Standards.

Note: This drawing is not a deed plan.

Michael Collins Architect LLP


Whitehill Road
Site Plan as Existing

Job No.
184

Stage: Stage 2
Status: Preliminary

002

REVISION: Scale
1:100@A1

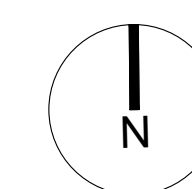

Suite 4a, 30 Bancroft
Hitchin, SG6 1LE
01462 236666
michael@michaelcollinsarchitects.com
www.michaelcollinsarchitects.com