

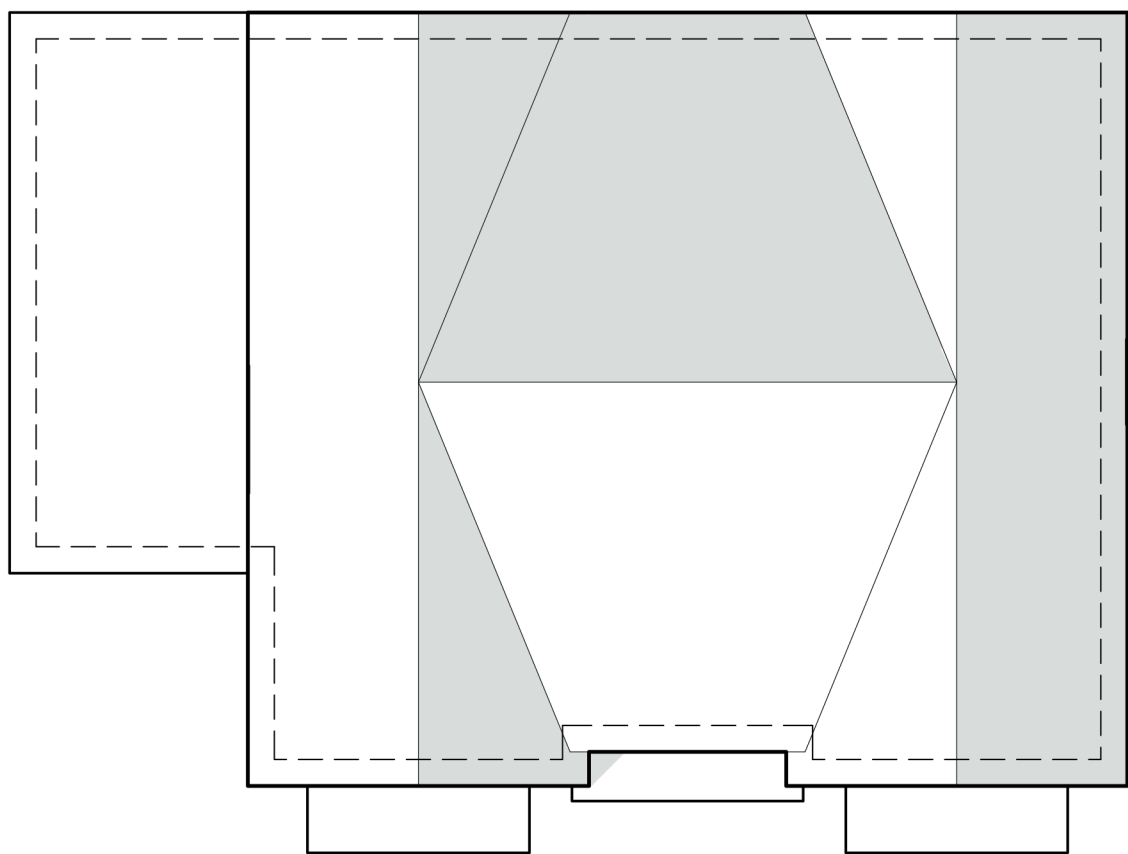
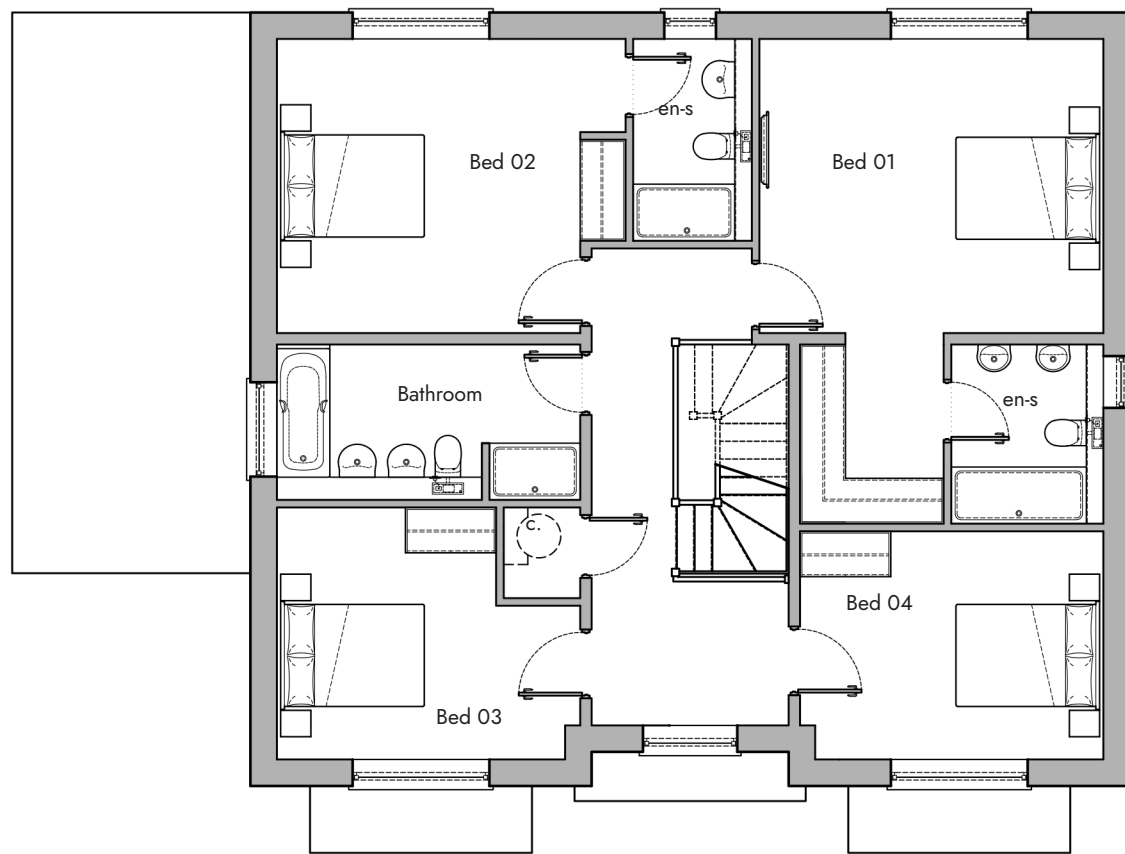


Plot	GIA m ²	GIA sqft
08	2226.5	2438

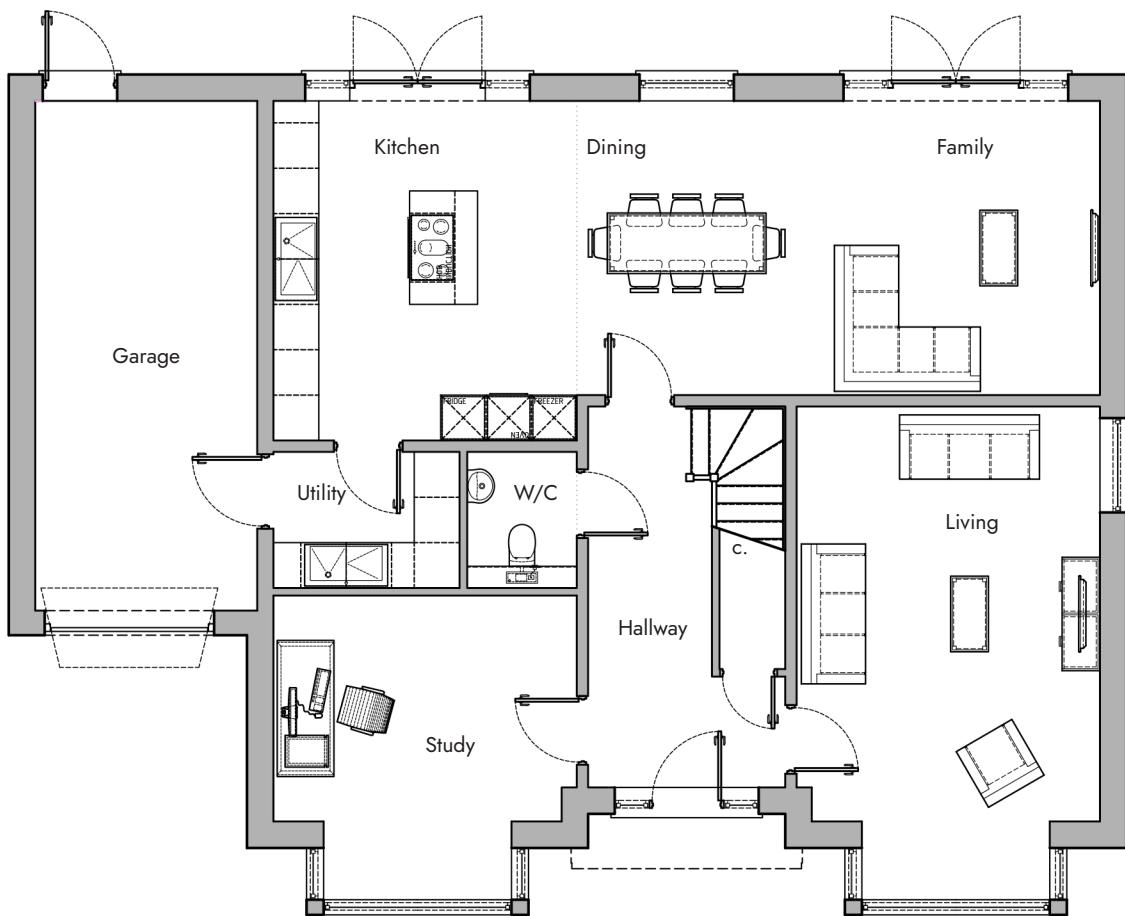

1:100
0m 1m 3m 6m

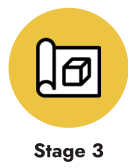

Lodge Court, Ickleford // House Type Plot 08

Client Name Troy Homes
Site Address Lodge Court
Turnpike Ln,
Ickleford,
Hitchin SG5 3UZ

Drawn by HNR **Checked by** JHC
Scale 1:100 @ A1 **Date** 31.08.2024
Scene Ref. 2328 **Rev no.** PL04
Drawing no. 2328-LDCT-SCN-ZZ-00-DR-A-02.014-A3

PL04	Rear windows amended	HNR	31.08.24
PL03	Roof amended to comments	HNR	09.08.24
PL02	Elevations added	OBL	09.05.24
PL01	Updated client issue	HNR	03.05.24
Rev	Description	Initials	Date

