



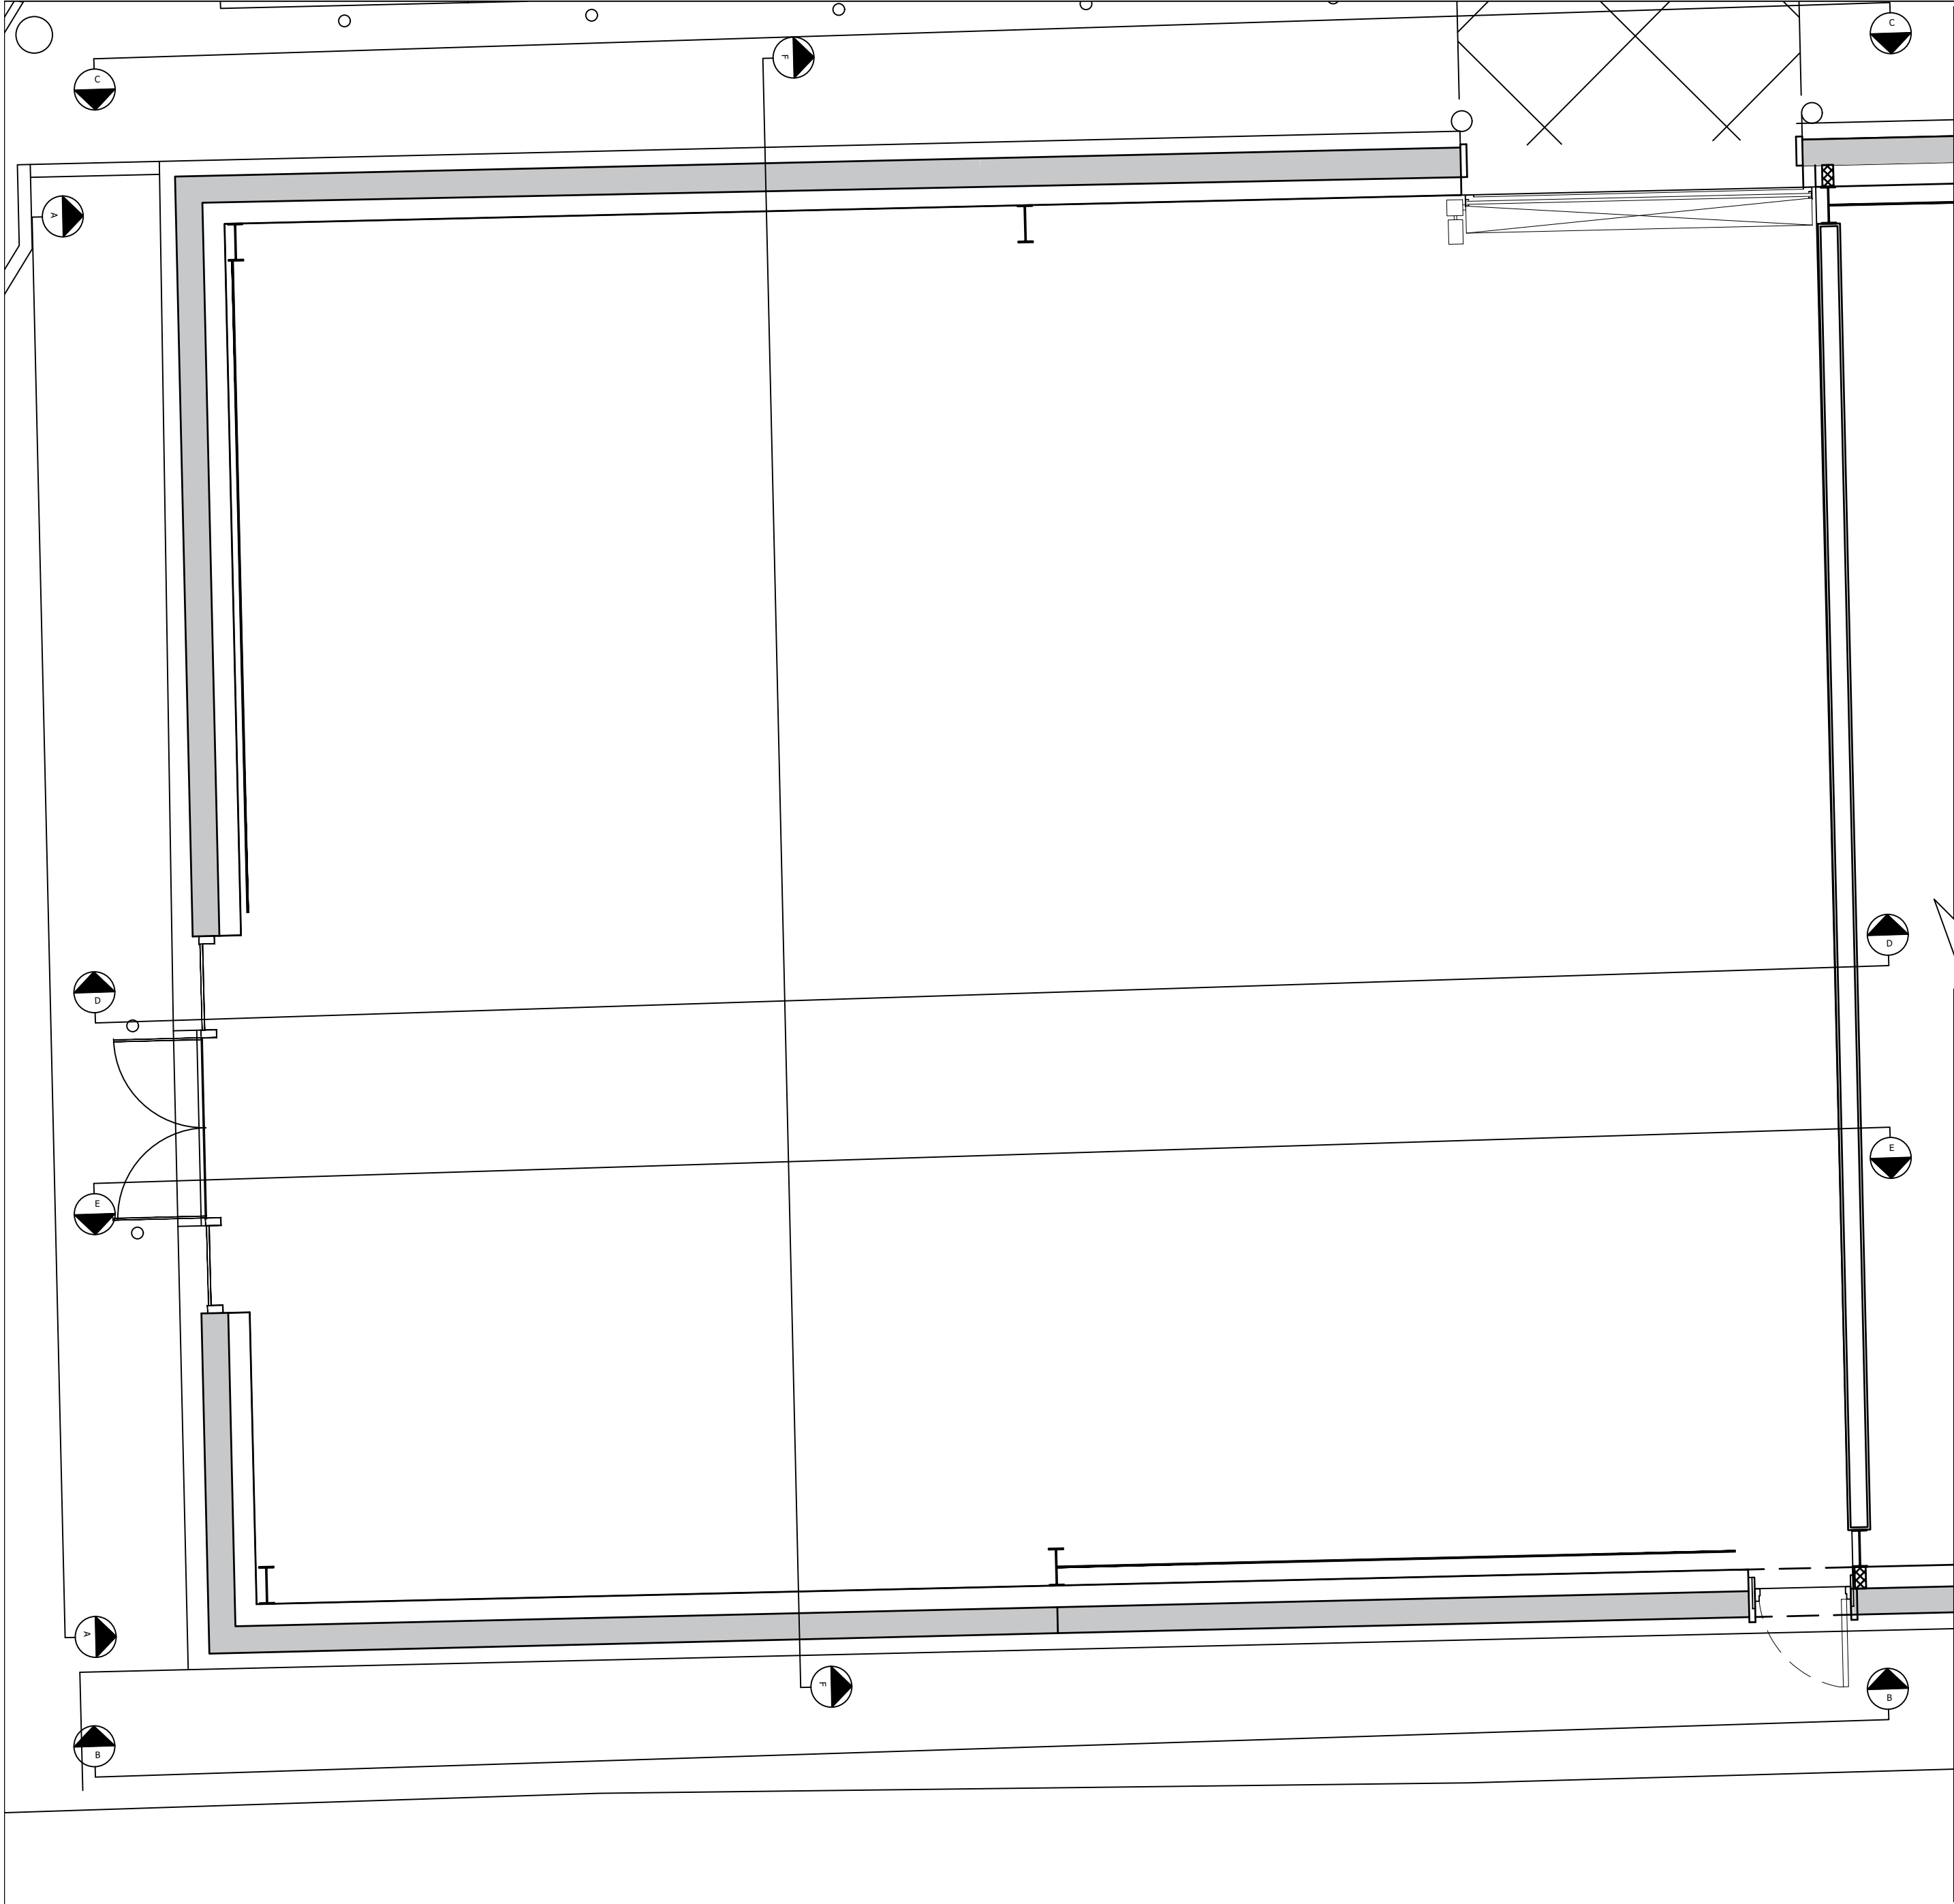

EXISTING GA PLAN (1:50)

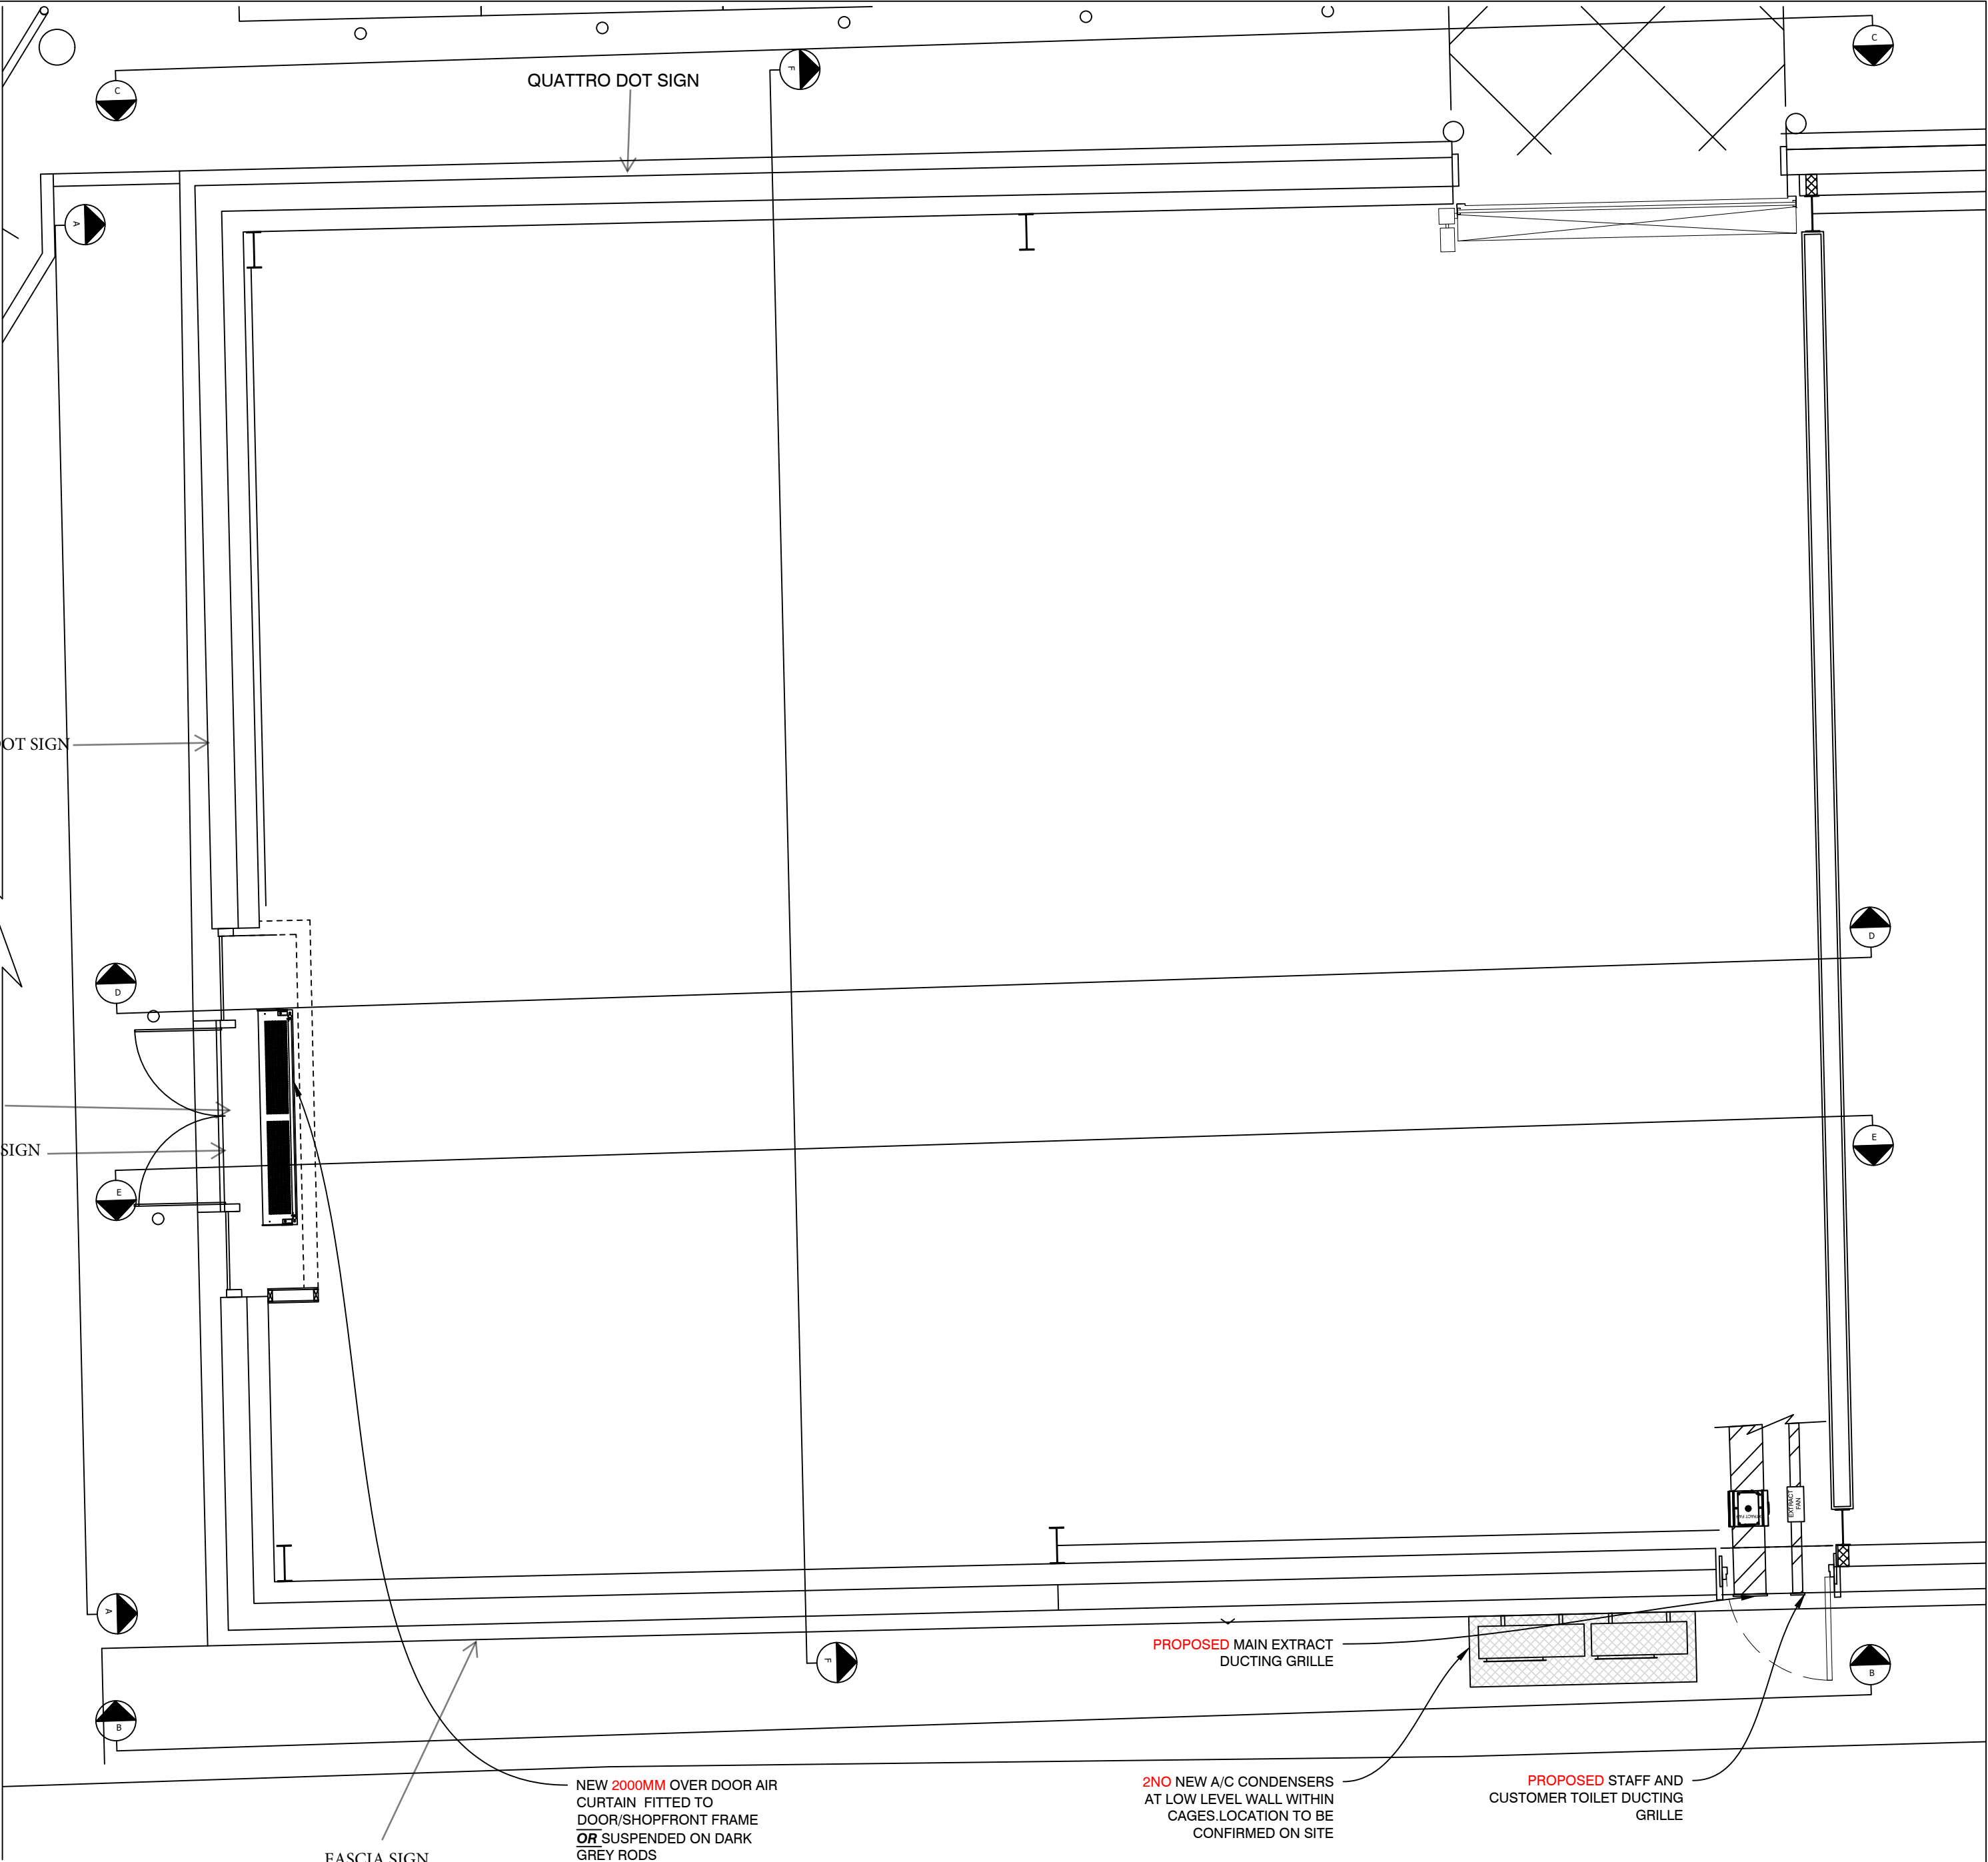

PROPOSED GA PLAN (1:50)

REV	DESCRIPTION	DATE	NAME
GREGGS			
GREGGS Plc (SOUTH EAST) 87 MILLMARSH LANE ENFIELD MIDDLESEX EN3 7XJ Tel: (0208) 805 3314			
Shop S Number & Name S6623 UNIT 6 ROYSTON GATEWAY			
Title EXISTING PROPOSED PLAN			
Site Address UNIT 6, ROYSTON GATEWAY TRADE PARK, ROYSTON HERTS, SG8 5PF			
Gross Building Area 208.7 Sq m		Gross Sales Area N/A	
Drawing No. RSTH/ S6623/16			Rev.
Date 22-07-2024		Scale 1:50	@ A1
Drawn by JB	Scale Bar 0 500 1000 1500 2000 2500mm SCALE 1:50		
Issued 15-Aug-24			