



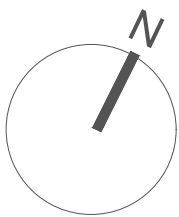

Notes:

- a. Entrance lobby
- b. Existing WC
- c. Existing dining room
- d. Existing study
- e. Existing living room
- f. Existing bathroom
- g. Existing kitchen
- h. Existing dog bed area
- i. Existing utility
- j. Existing garage
- k. Existing art studio
- l. Existing storage

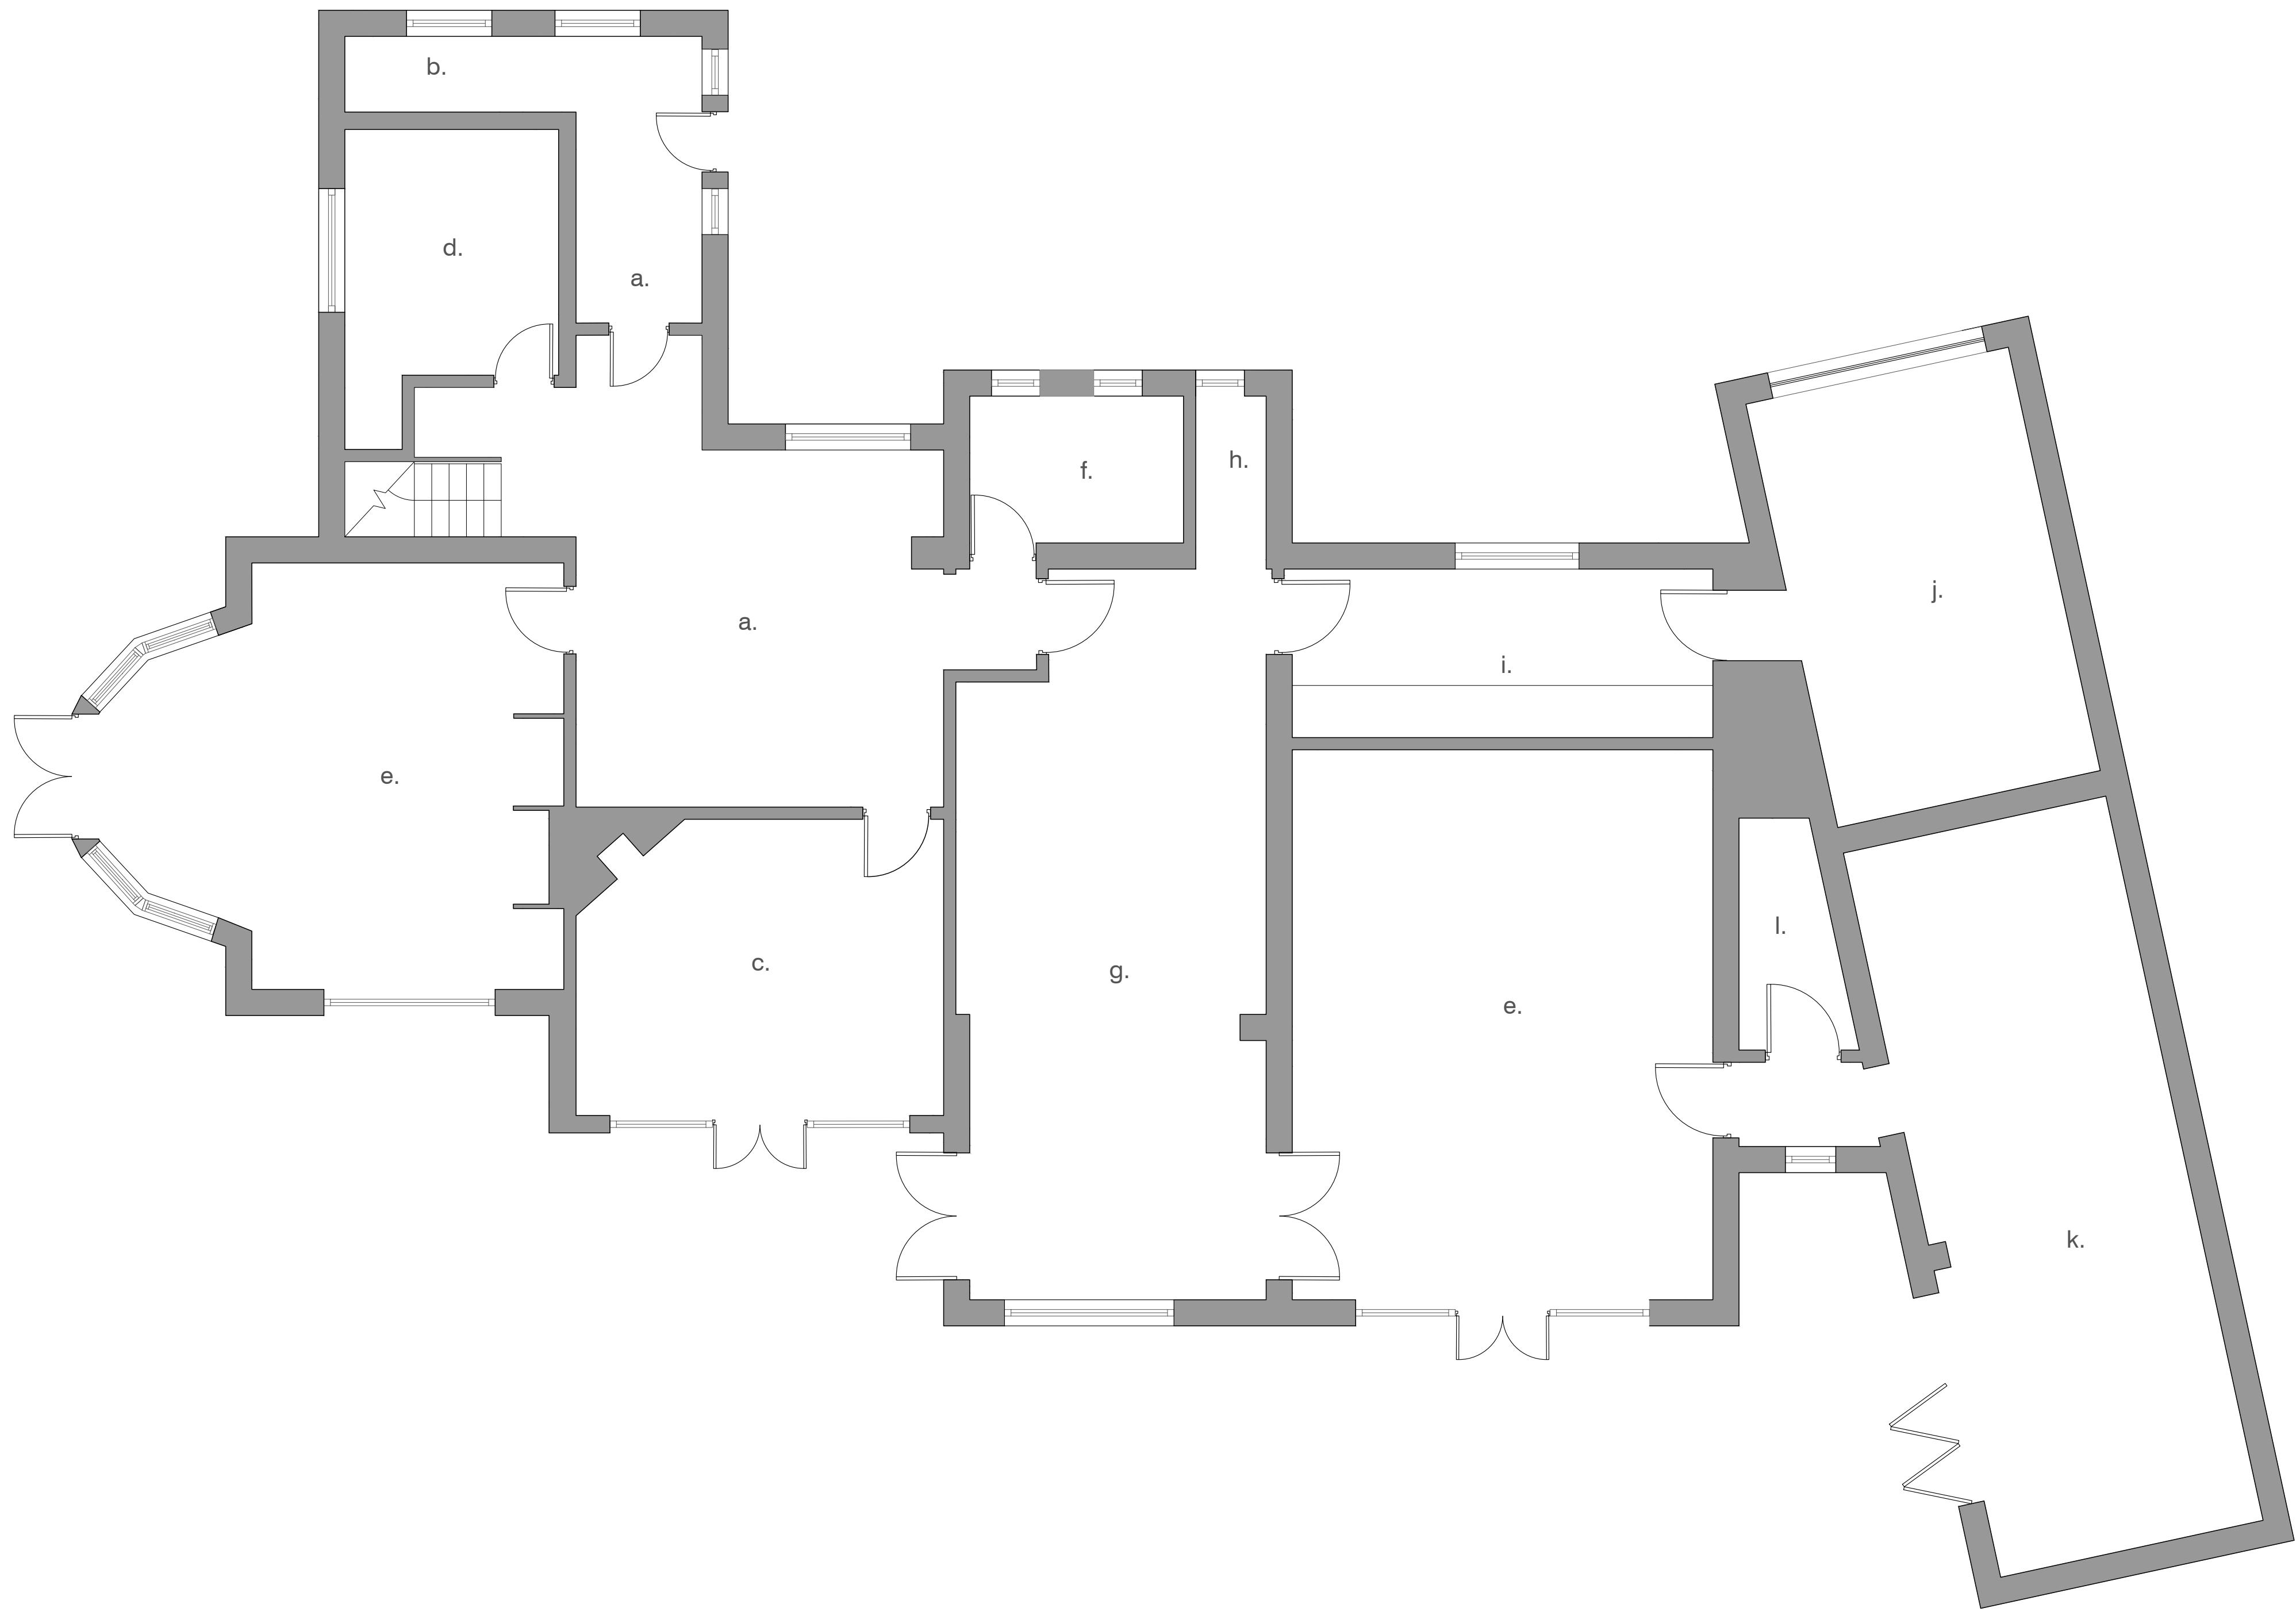

Suite 4a, 30 Bancroft
Hitchin, SG5 1LE
01462 236866
michael@michaelcollinsarchitects.com
www.michaelcollinsarchitects.com

Note: This drawing is copyright

Note: This drawing is not a deed plan.

Do not scale from this drawing
Note: to be read in conjunction with Structural Engineers
Information, specification and drawings
All setting out dimensions to be checked on site by
contractor and any discrepancies to be noted ASAP.
Windows, steelwork, to be site sized.

All sundry work not shown to be undertaken in accordance
with the British Standards.

Refer to Survey Solutions plans for boundary position.

Michael Collins Architect LLP

15 The Chilterns

Job No.
196 Ground Floor
as Existing

Stage: 3
Status: Planning

010

REVISION: A Scale 1:50@A1