



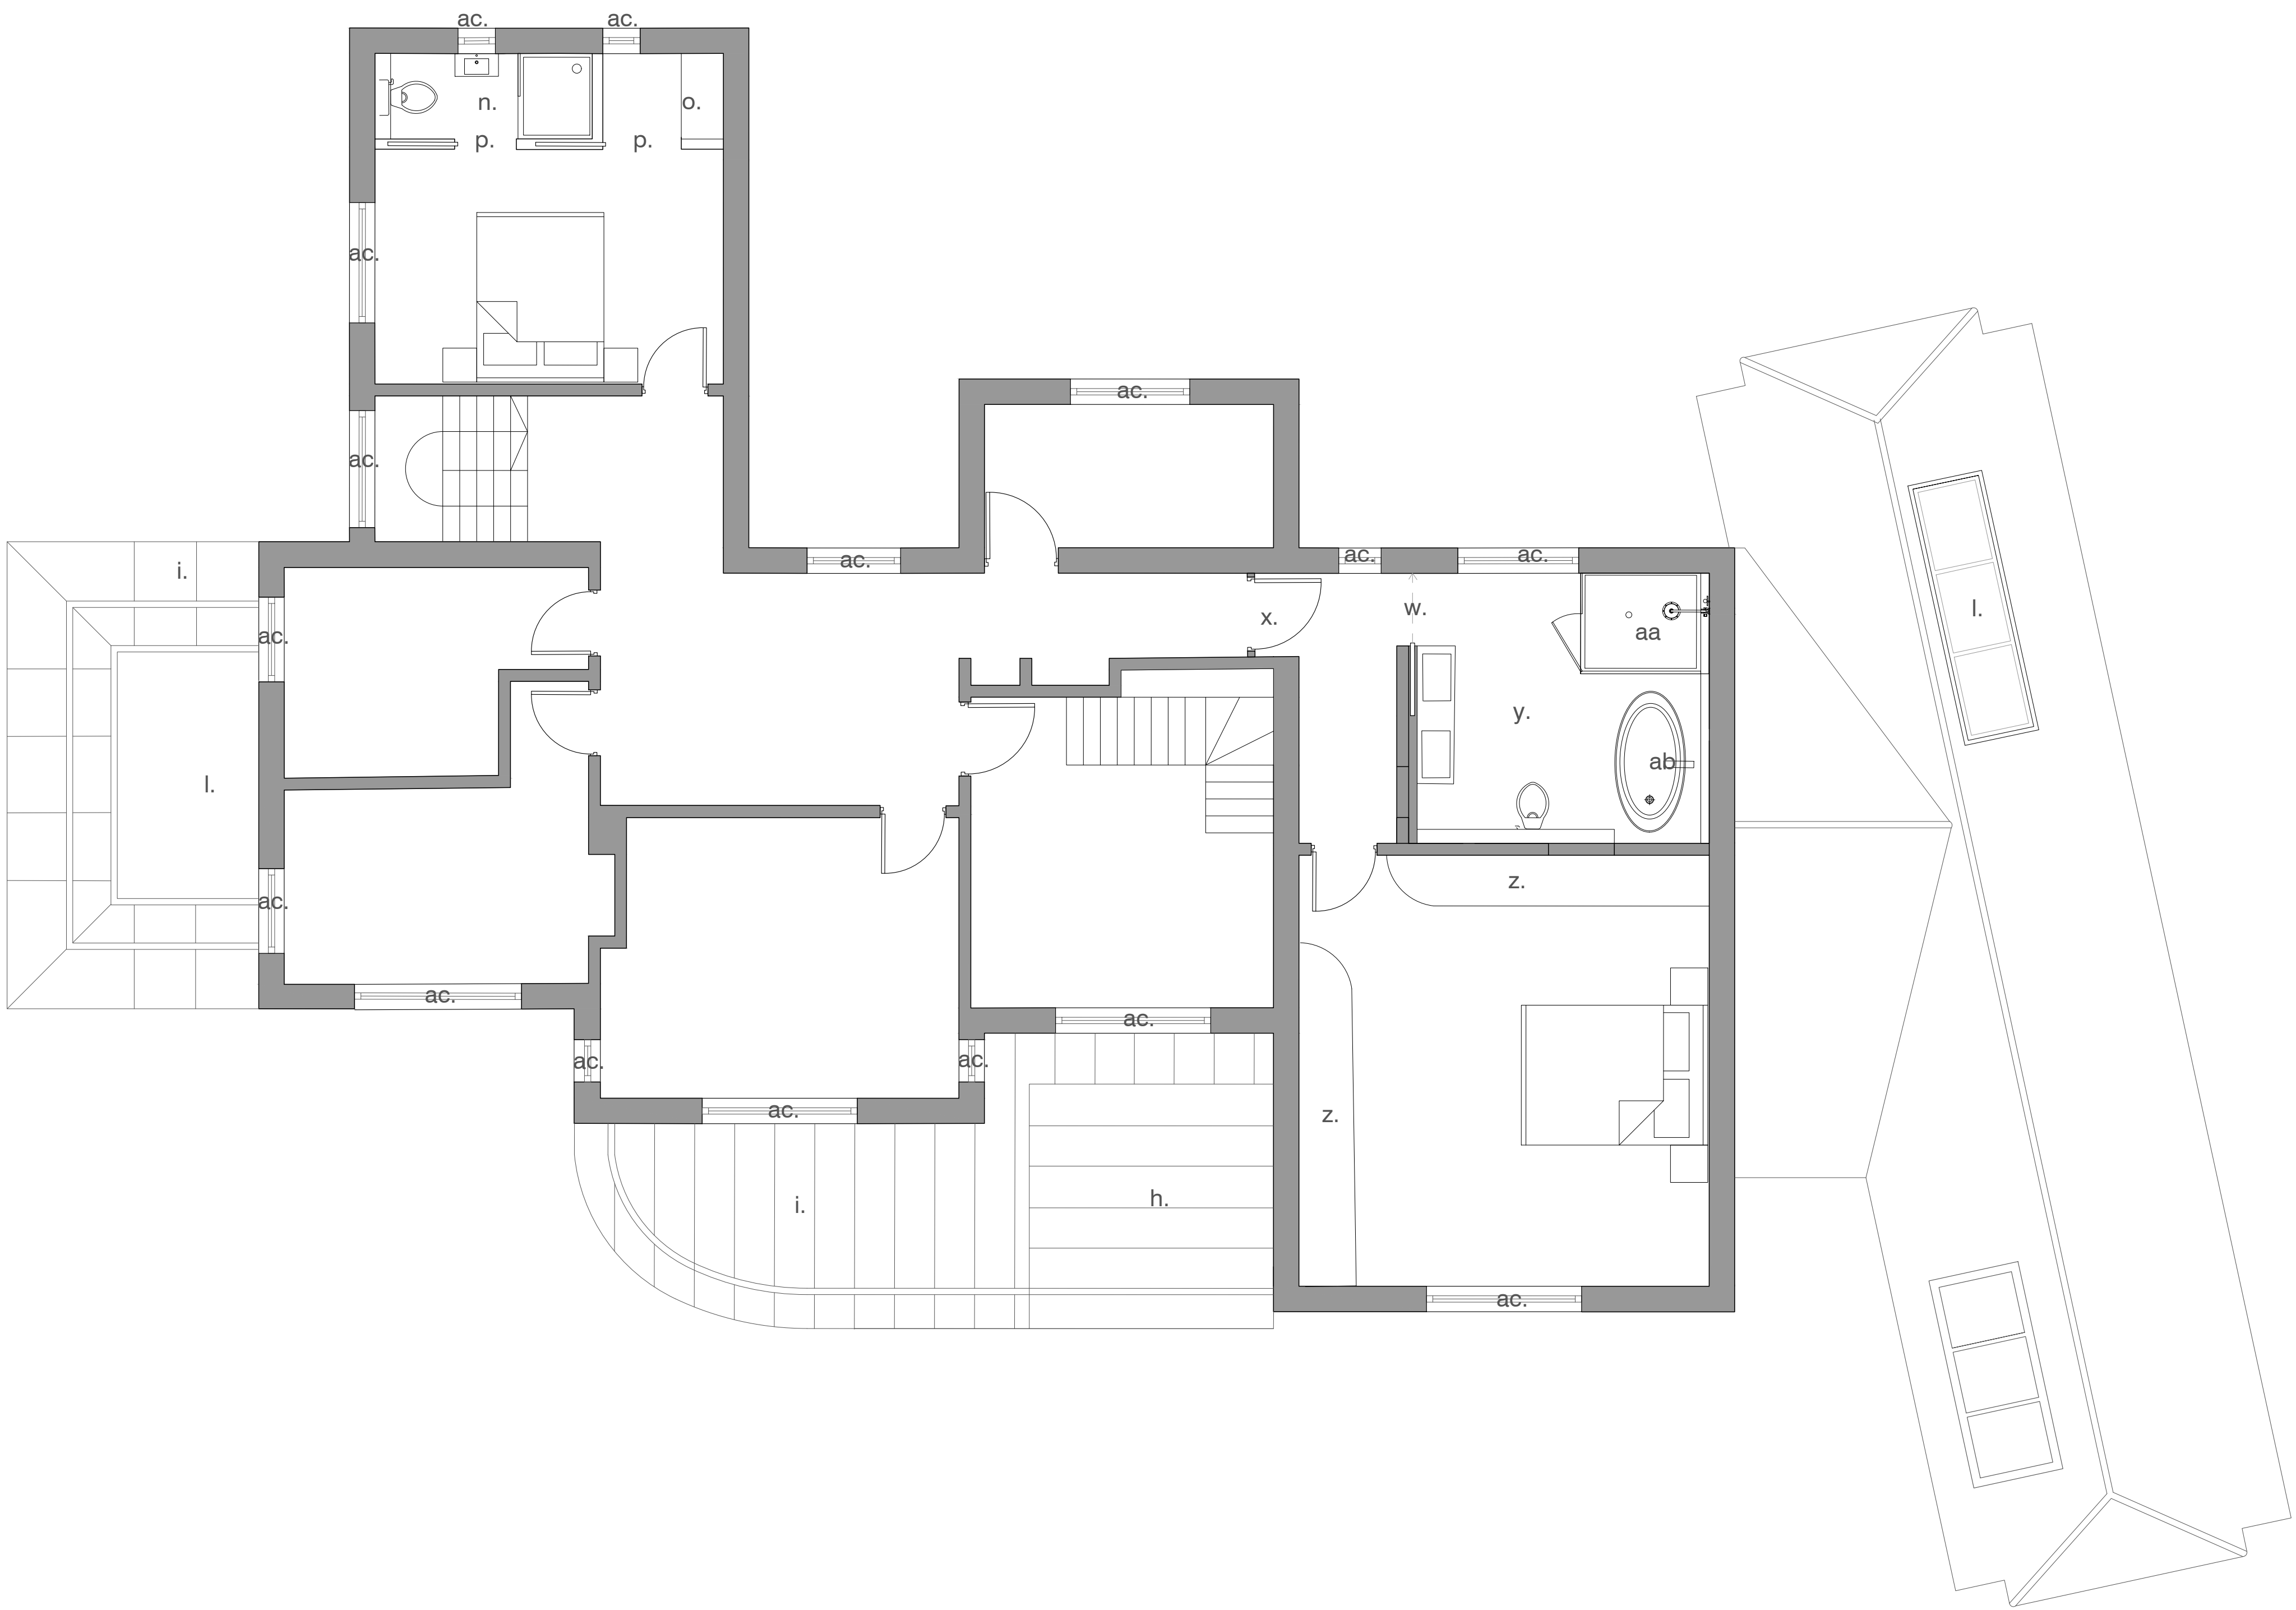

- Notes:
- a. Entrance lobby
 - b. Existing WC
 - c. New joinery unit and piano recess
 - d. Ceramic studio/workshop
 - e. Vaulted ceiling
 - f. Pivot glazed door
 - g. New kitchen island
 - h. New weathered copper clad arched roof over
 - i. External weathered copper clad canopy over
 - j. New integrated office joinery layout
 - k. New Built in work space
 - l. New rooflight
 - m. New corner window bench with integrated storage
 - n. New shower ensuite
 - o. Wardrobe
 - p. New pocket door
 - q. New fridge unit
 - r. Planter
 - s. SUDs paving
 - t. Bench seat
 - u. New built in storage
 - v. Folding glazed door systems
 - w. pocket door
 - x. Existing door relocated
 - y. New ensuite bathroom
 - z. full height wardrobes
 - aa. walk in shower
 - ab. bath
 - ac. New aluclad timber framed windows to replace existing

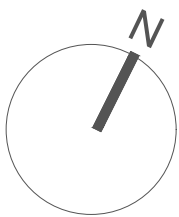

Suite 4a, 30 Bancroft
Hitchin, SG5 1LE
01462 236866
michael@michaelcollinsarchitects.com
www.michaelcollinsarchitects.com

Note: This drawing is copyright

Note: This drawing is not a deed plan.

Do not scale from this drawing

Note: to be read in conjunction with Structural Engineers
Information, specification and drawings

All setting out dimensions to be checked on site by
contractor and any discrepancies to be noted ASAP.
Windows, steelwork, to be site sized.

All sundry work not shown to be undertaken in accordance
with the British Standards.

Refer to Survey Solutions plans for boundary position.

Michael Collins Architect LLP

15 The Chilterns

Job No.
196 First Floor
as proposed

Stage: 3
Status: Planning

021

REVISION: Scale
a 1:50@A1