




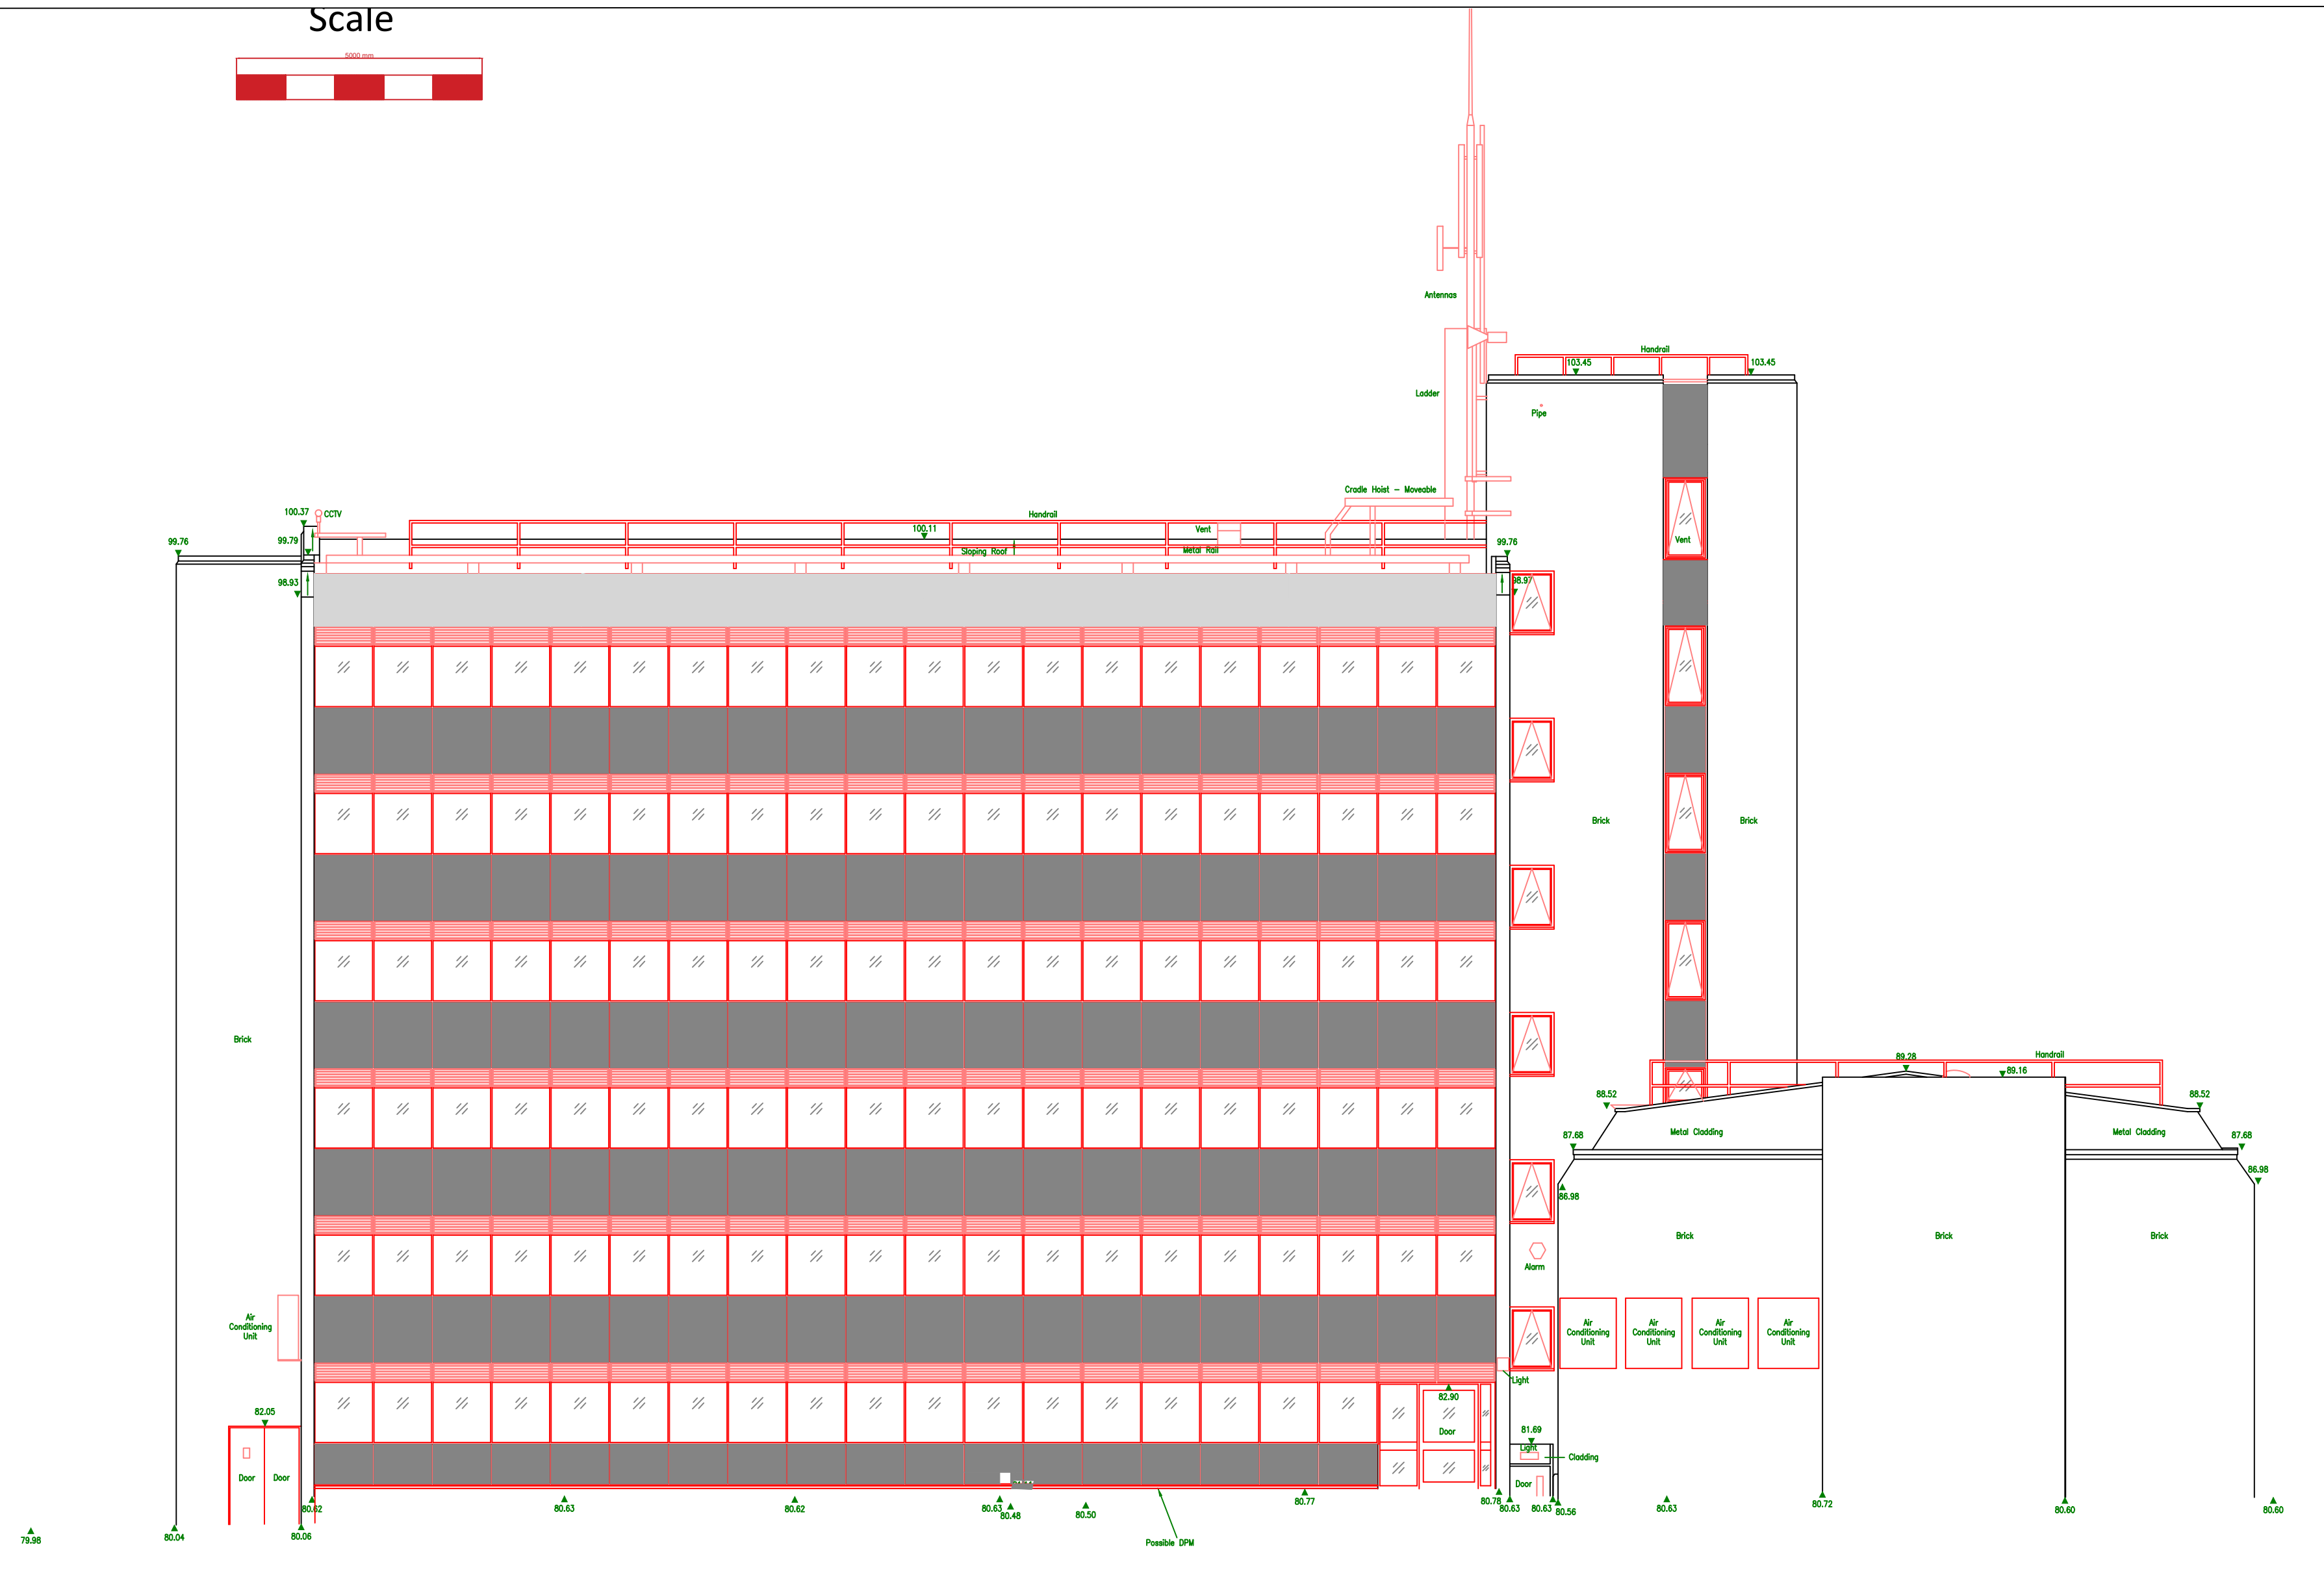


Elevation 1

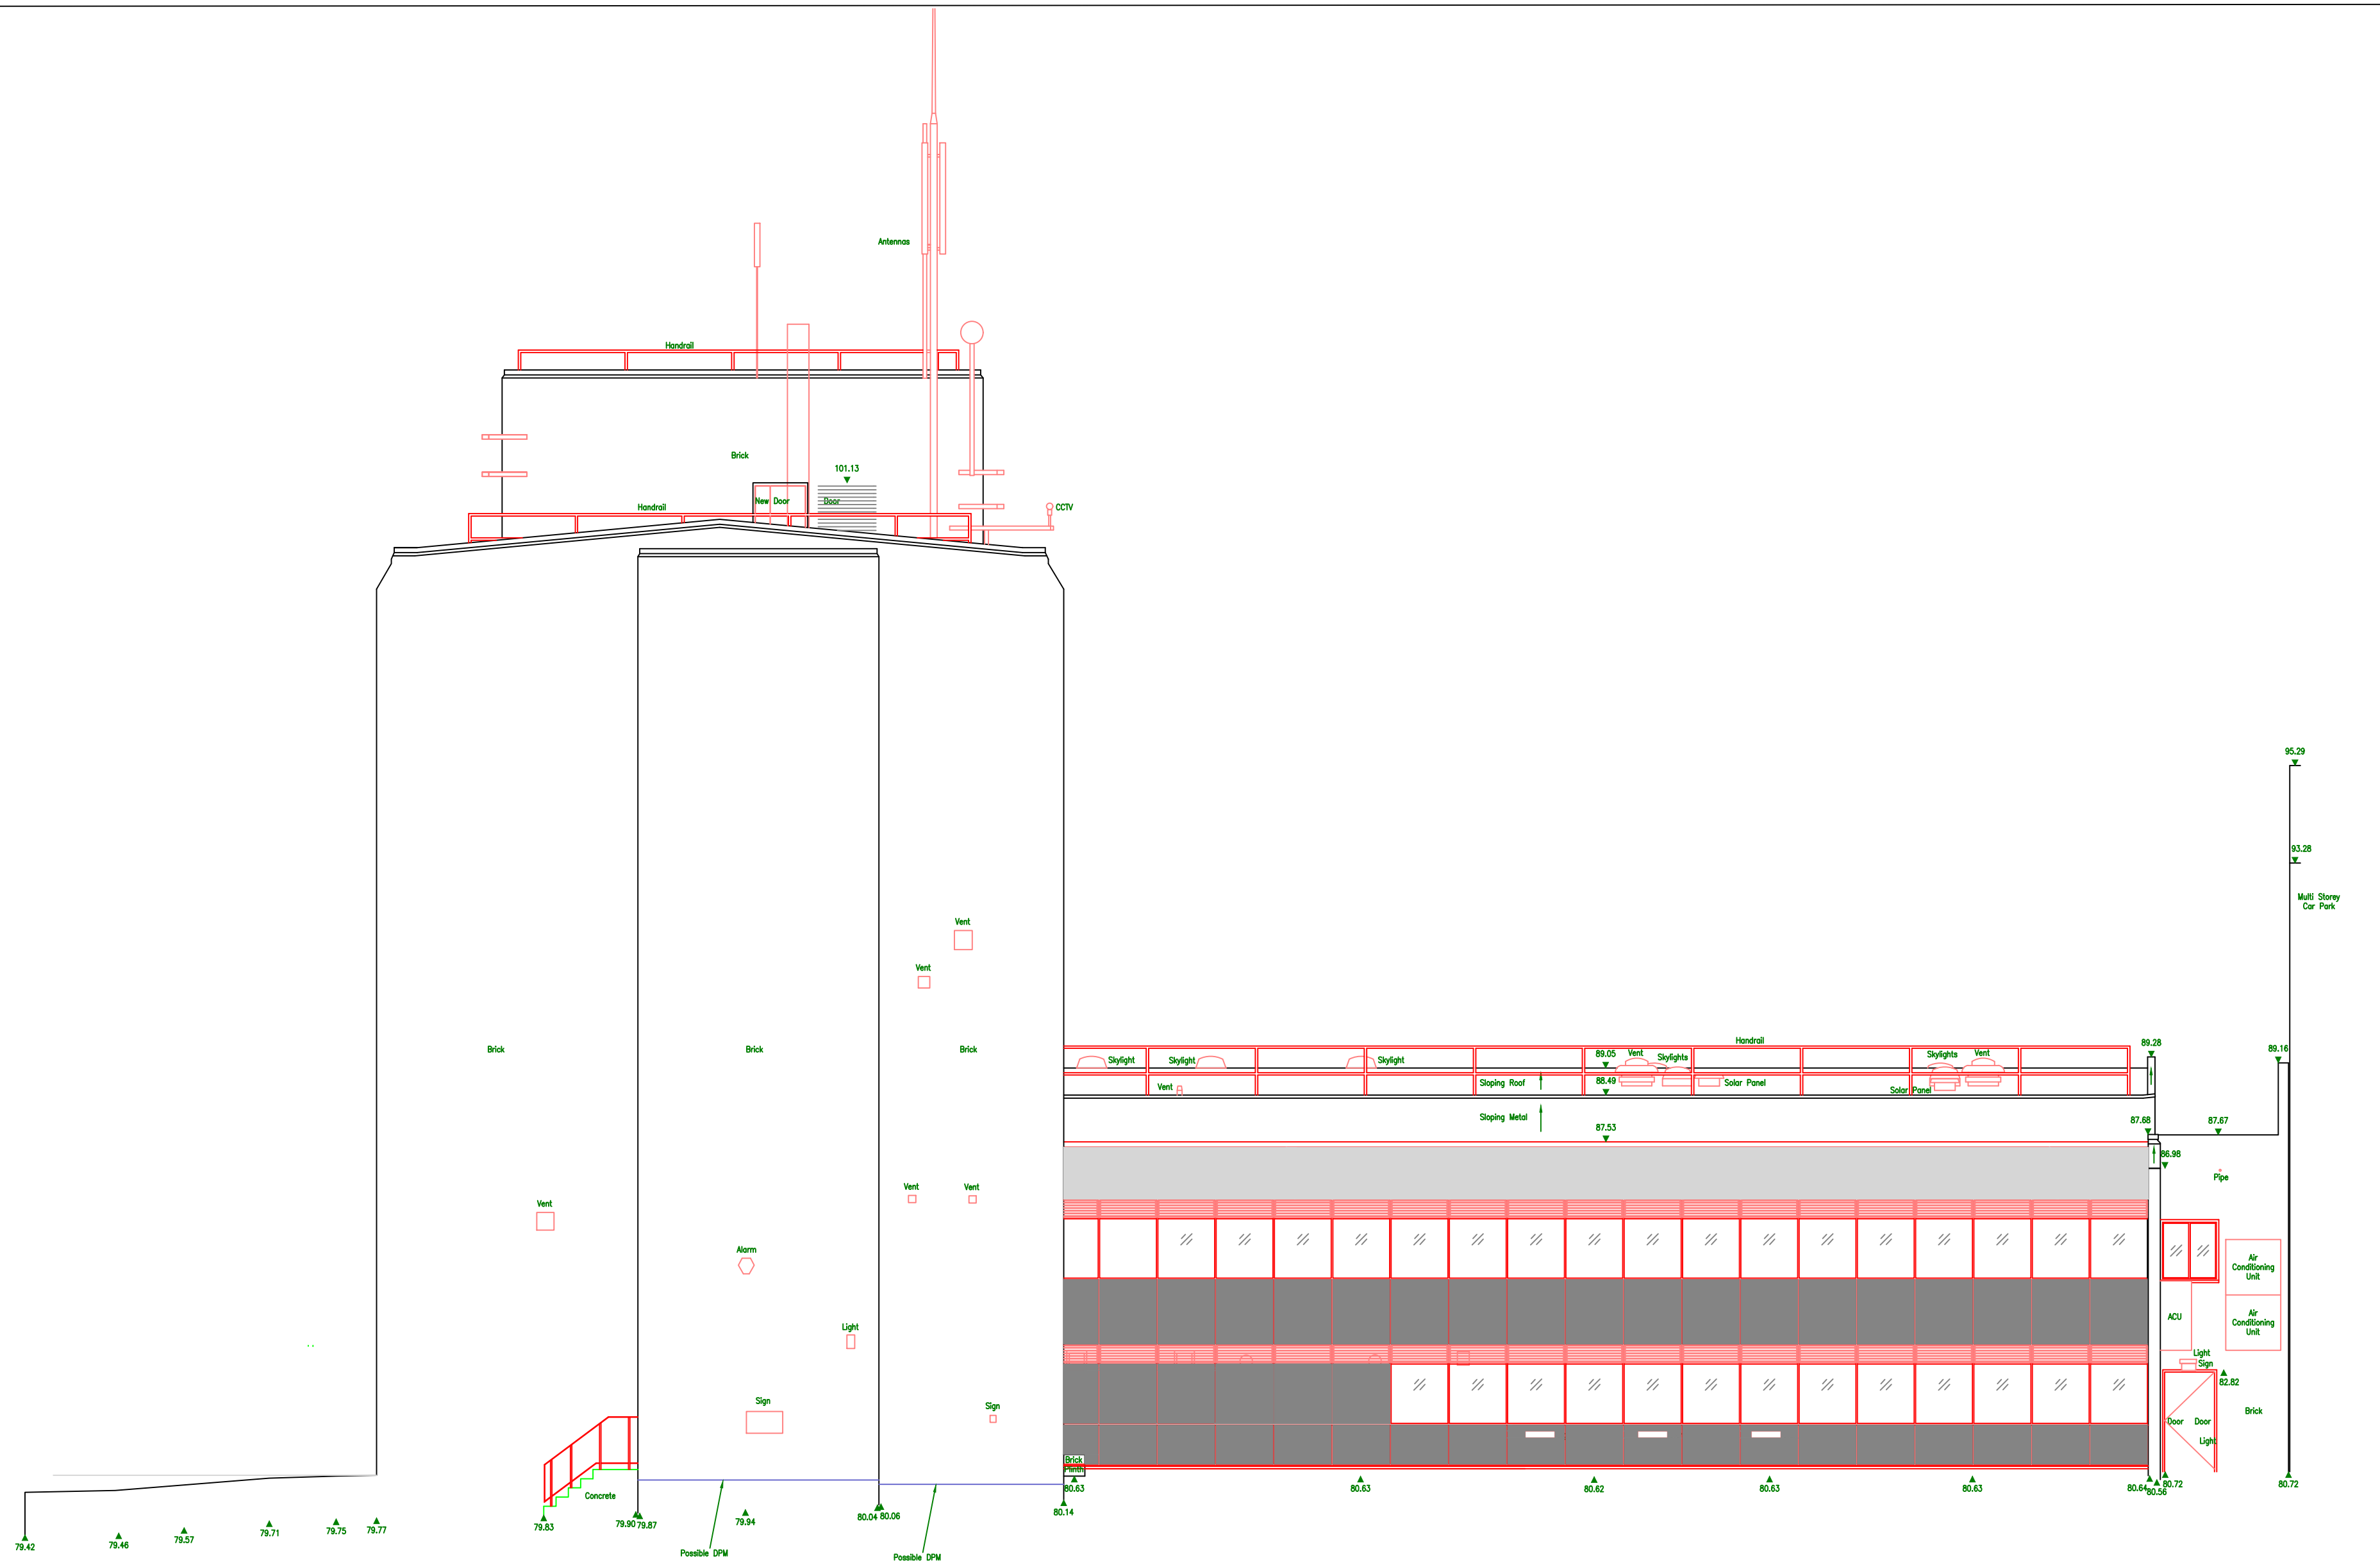

Elevation 2

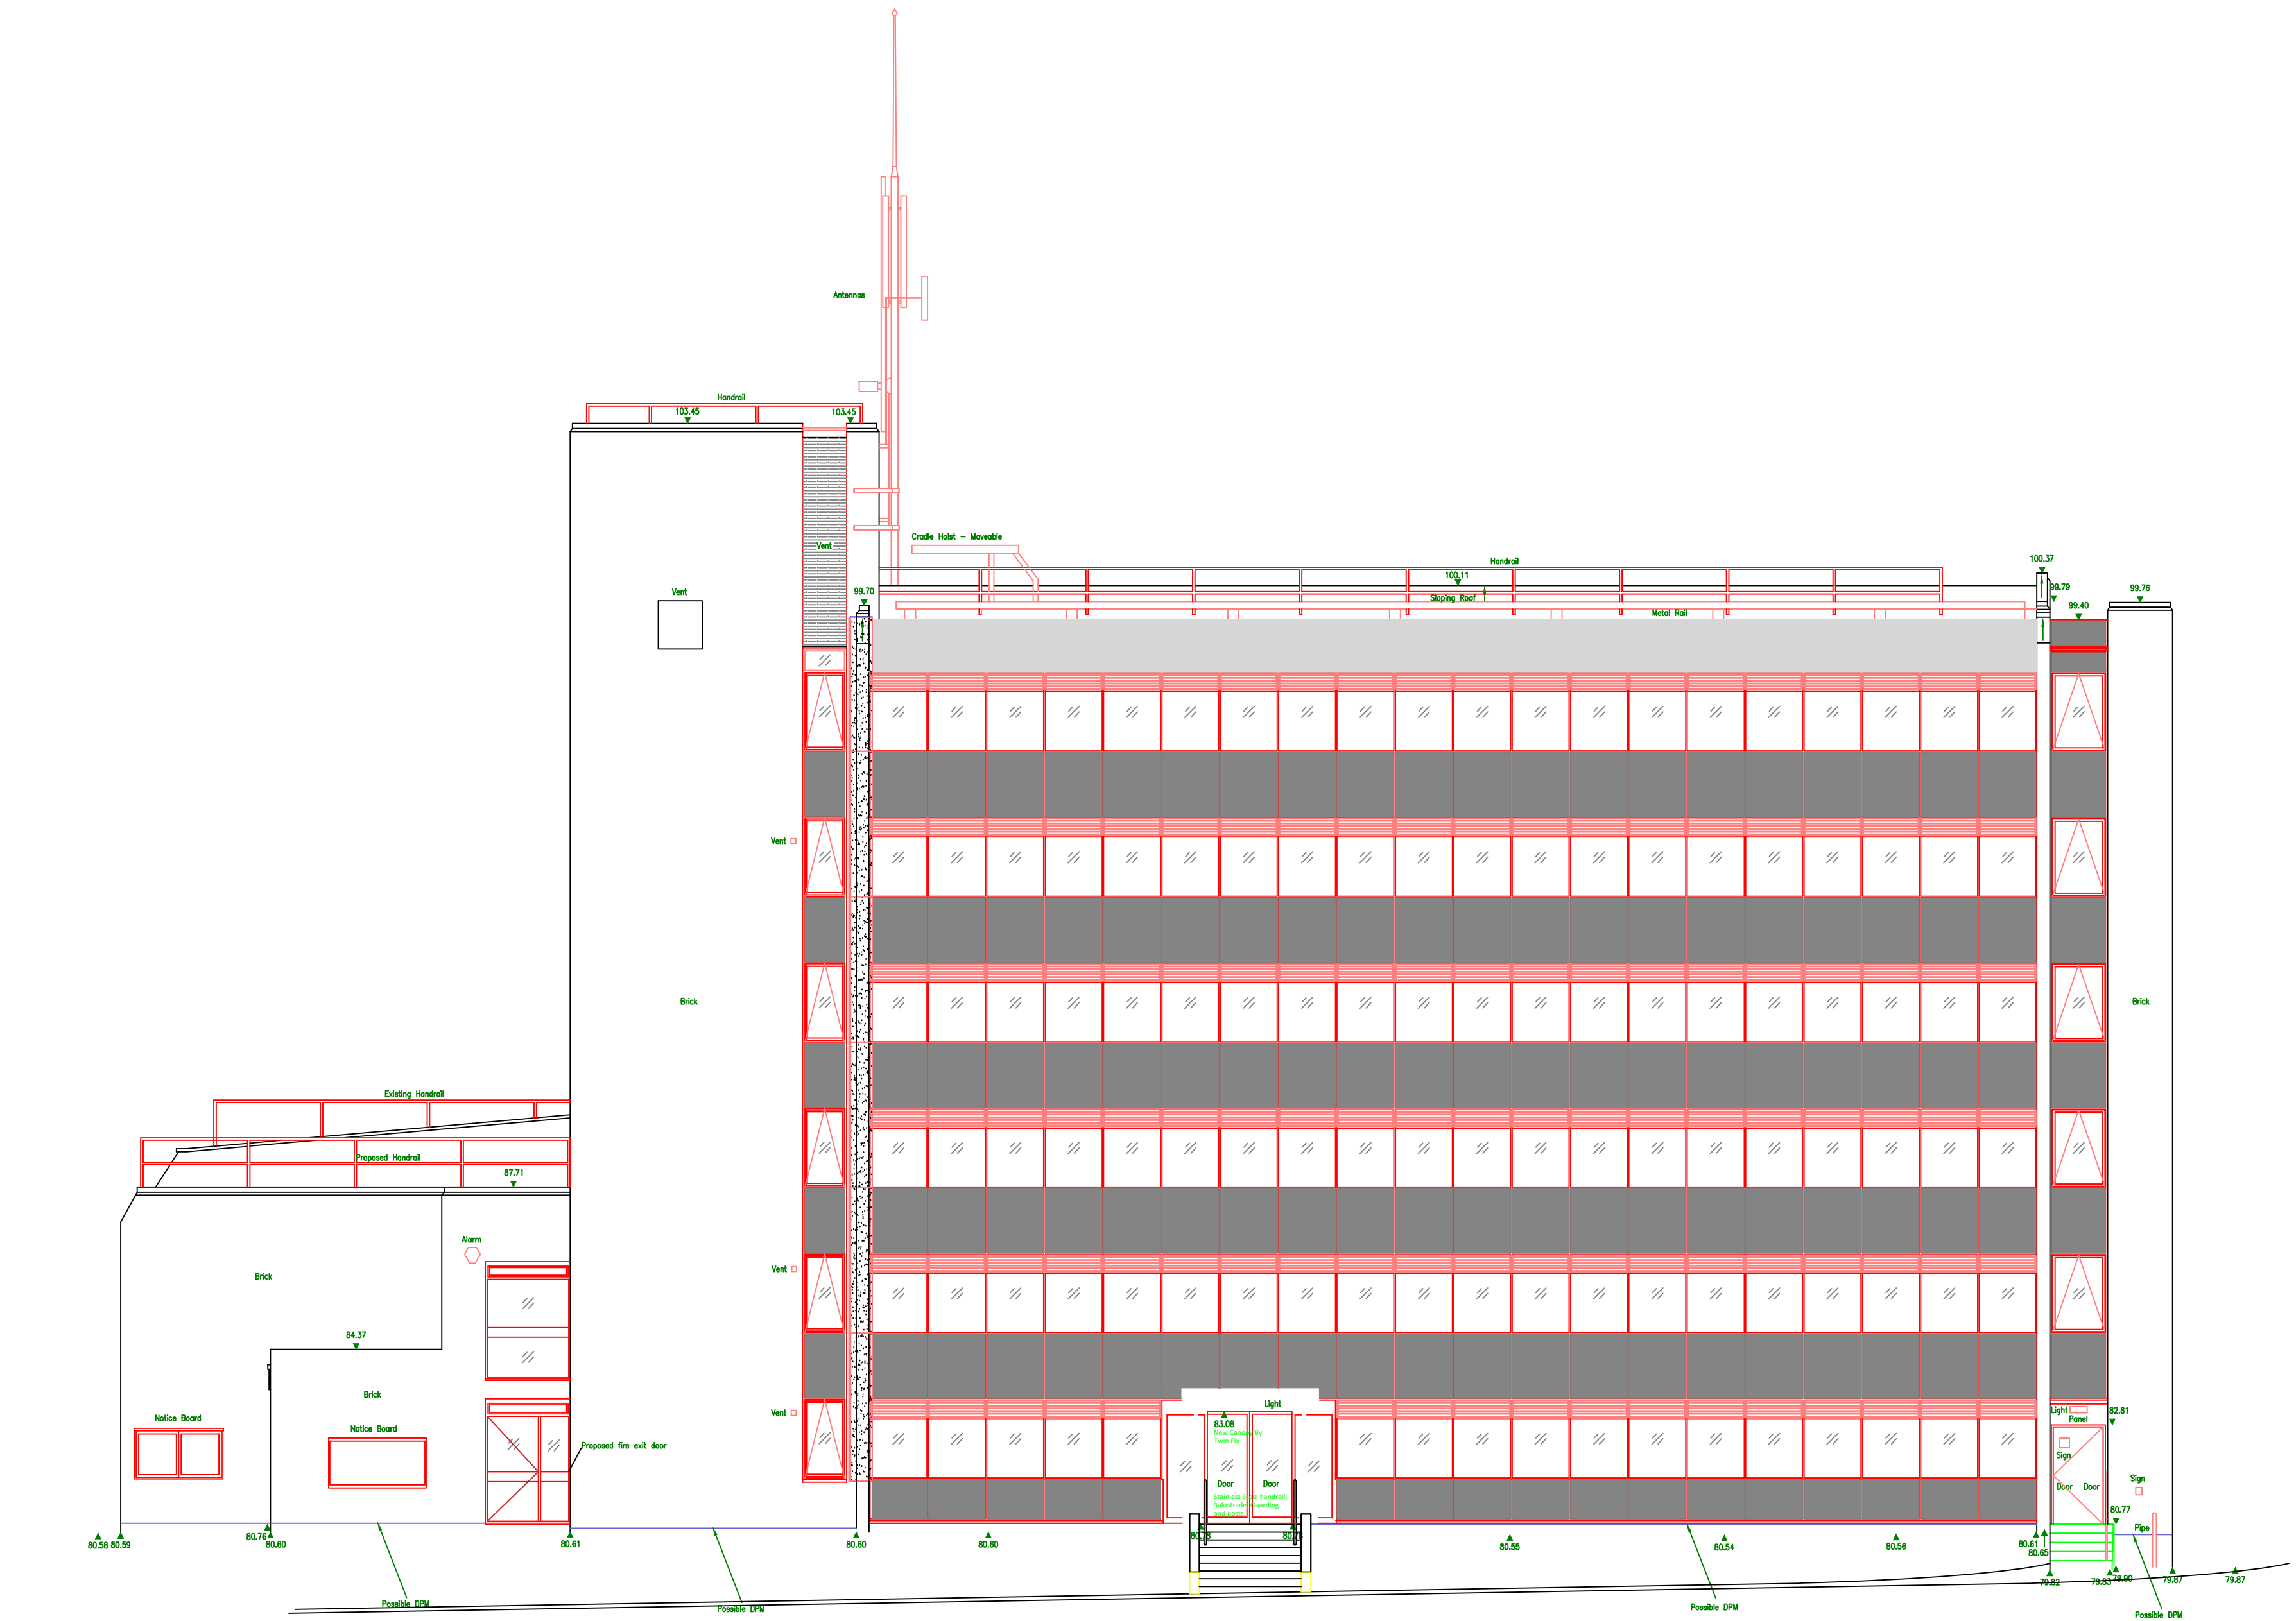

Elevation 3

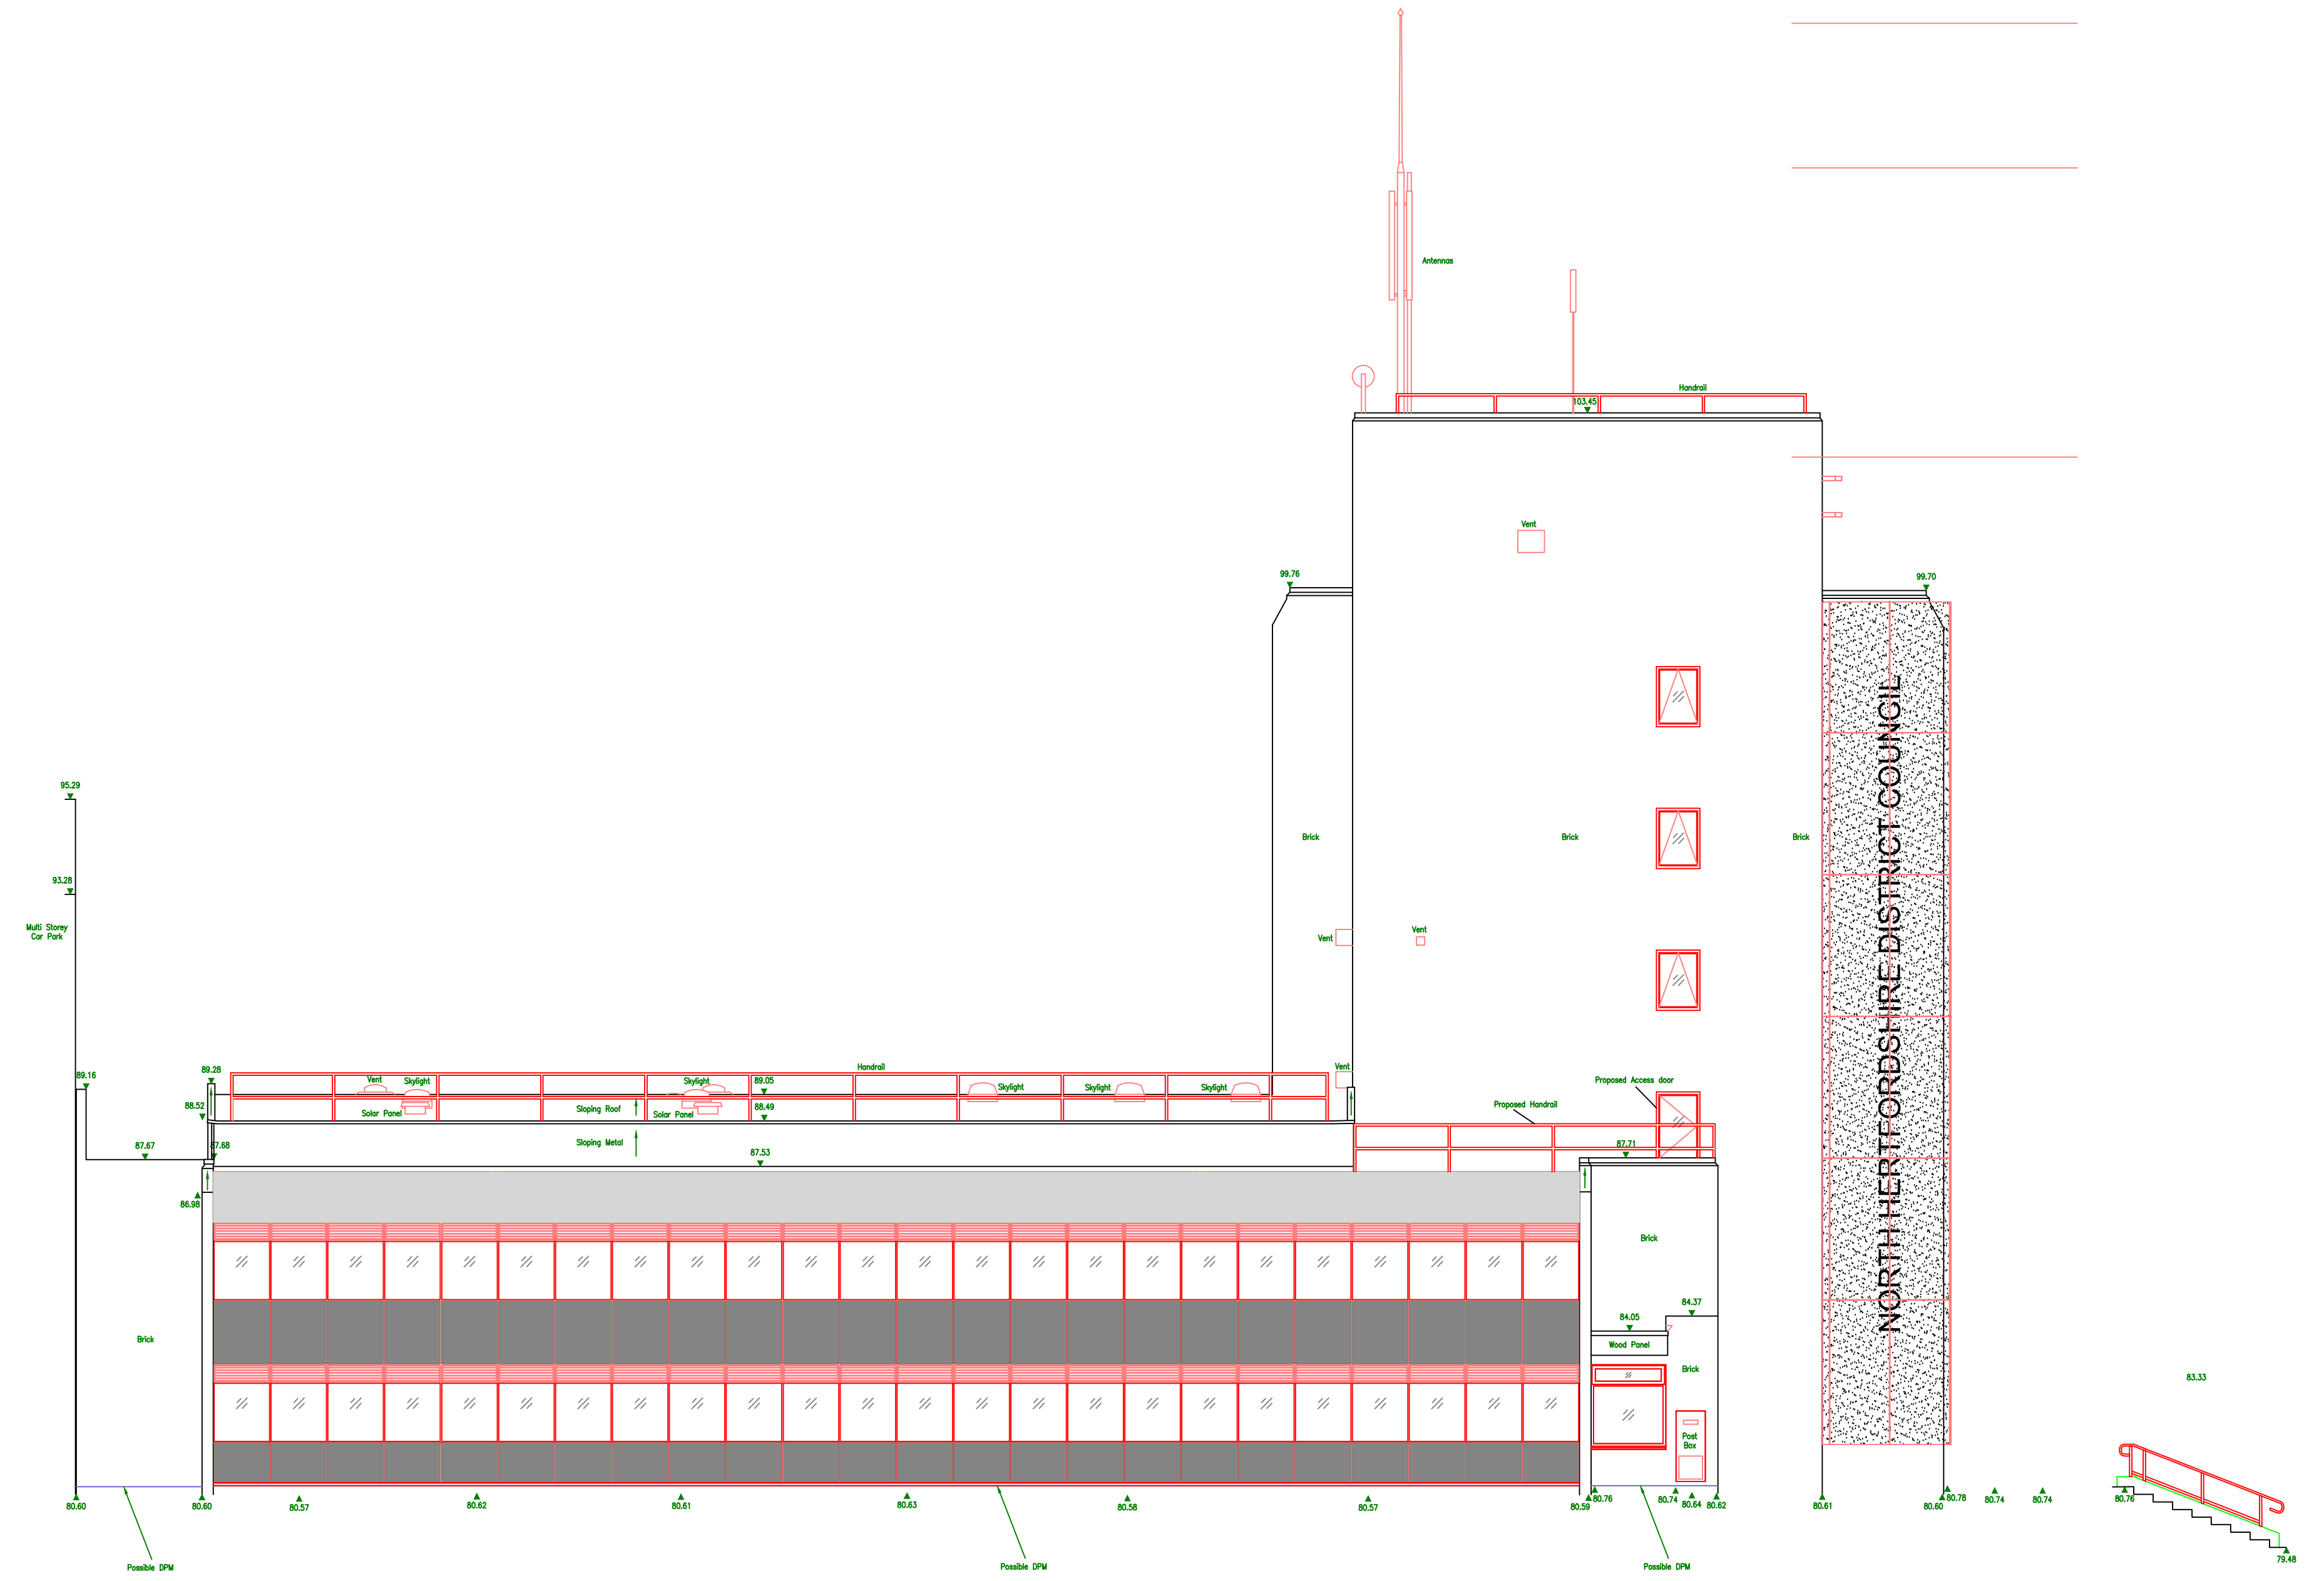

Elevation 4

Notes:

Proposed roof safety gaurd rails to second floor roof area.

Removal of 2nd floor window and the installation of a door to provide safe roof access.----

REV	DESCRIPTION	BY	DATE
01	Planning		
Proposed Elevations			
CLIENT	North Herts Council Council Offices Gerron Road SG6 3JE		
ARCHITECT			
SITE	District Council Offices		
TITLE	Guardrail Insal & New door		
SCALE AT A3	DATE	DRAWN	CHECKED
1:100	01/07/25	MC	
PROJECT NO.	DRAWING NO.	REVISION	
IS-1665	IS-1665-2		