


Notes:

Proposed roof satey gaurd rails to second floor roof area.


Removal of 2nd floor window and the installation of a door to provide safe roof access.----

Scale

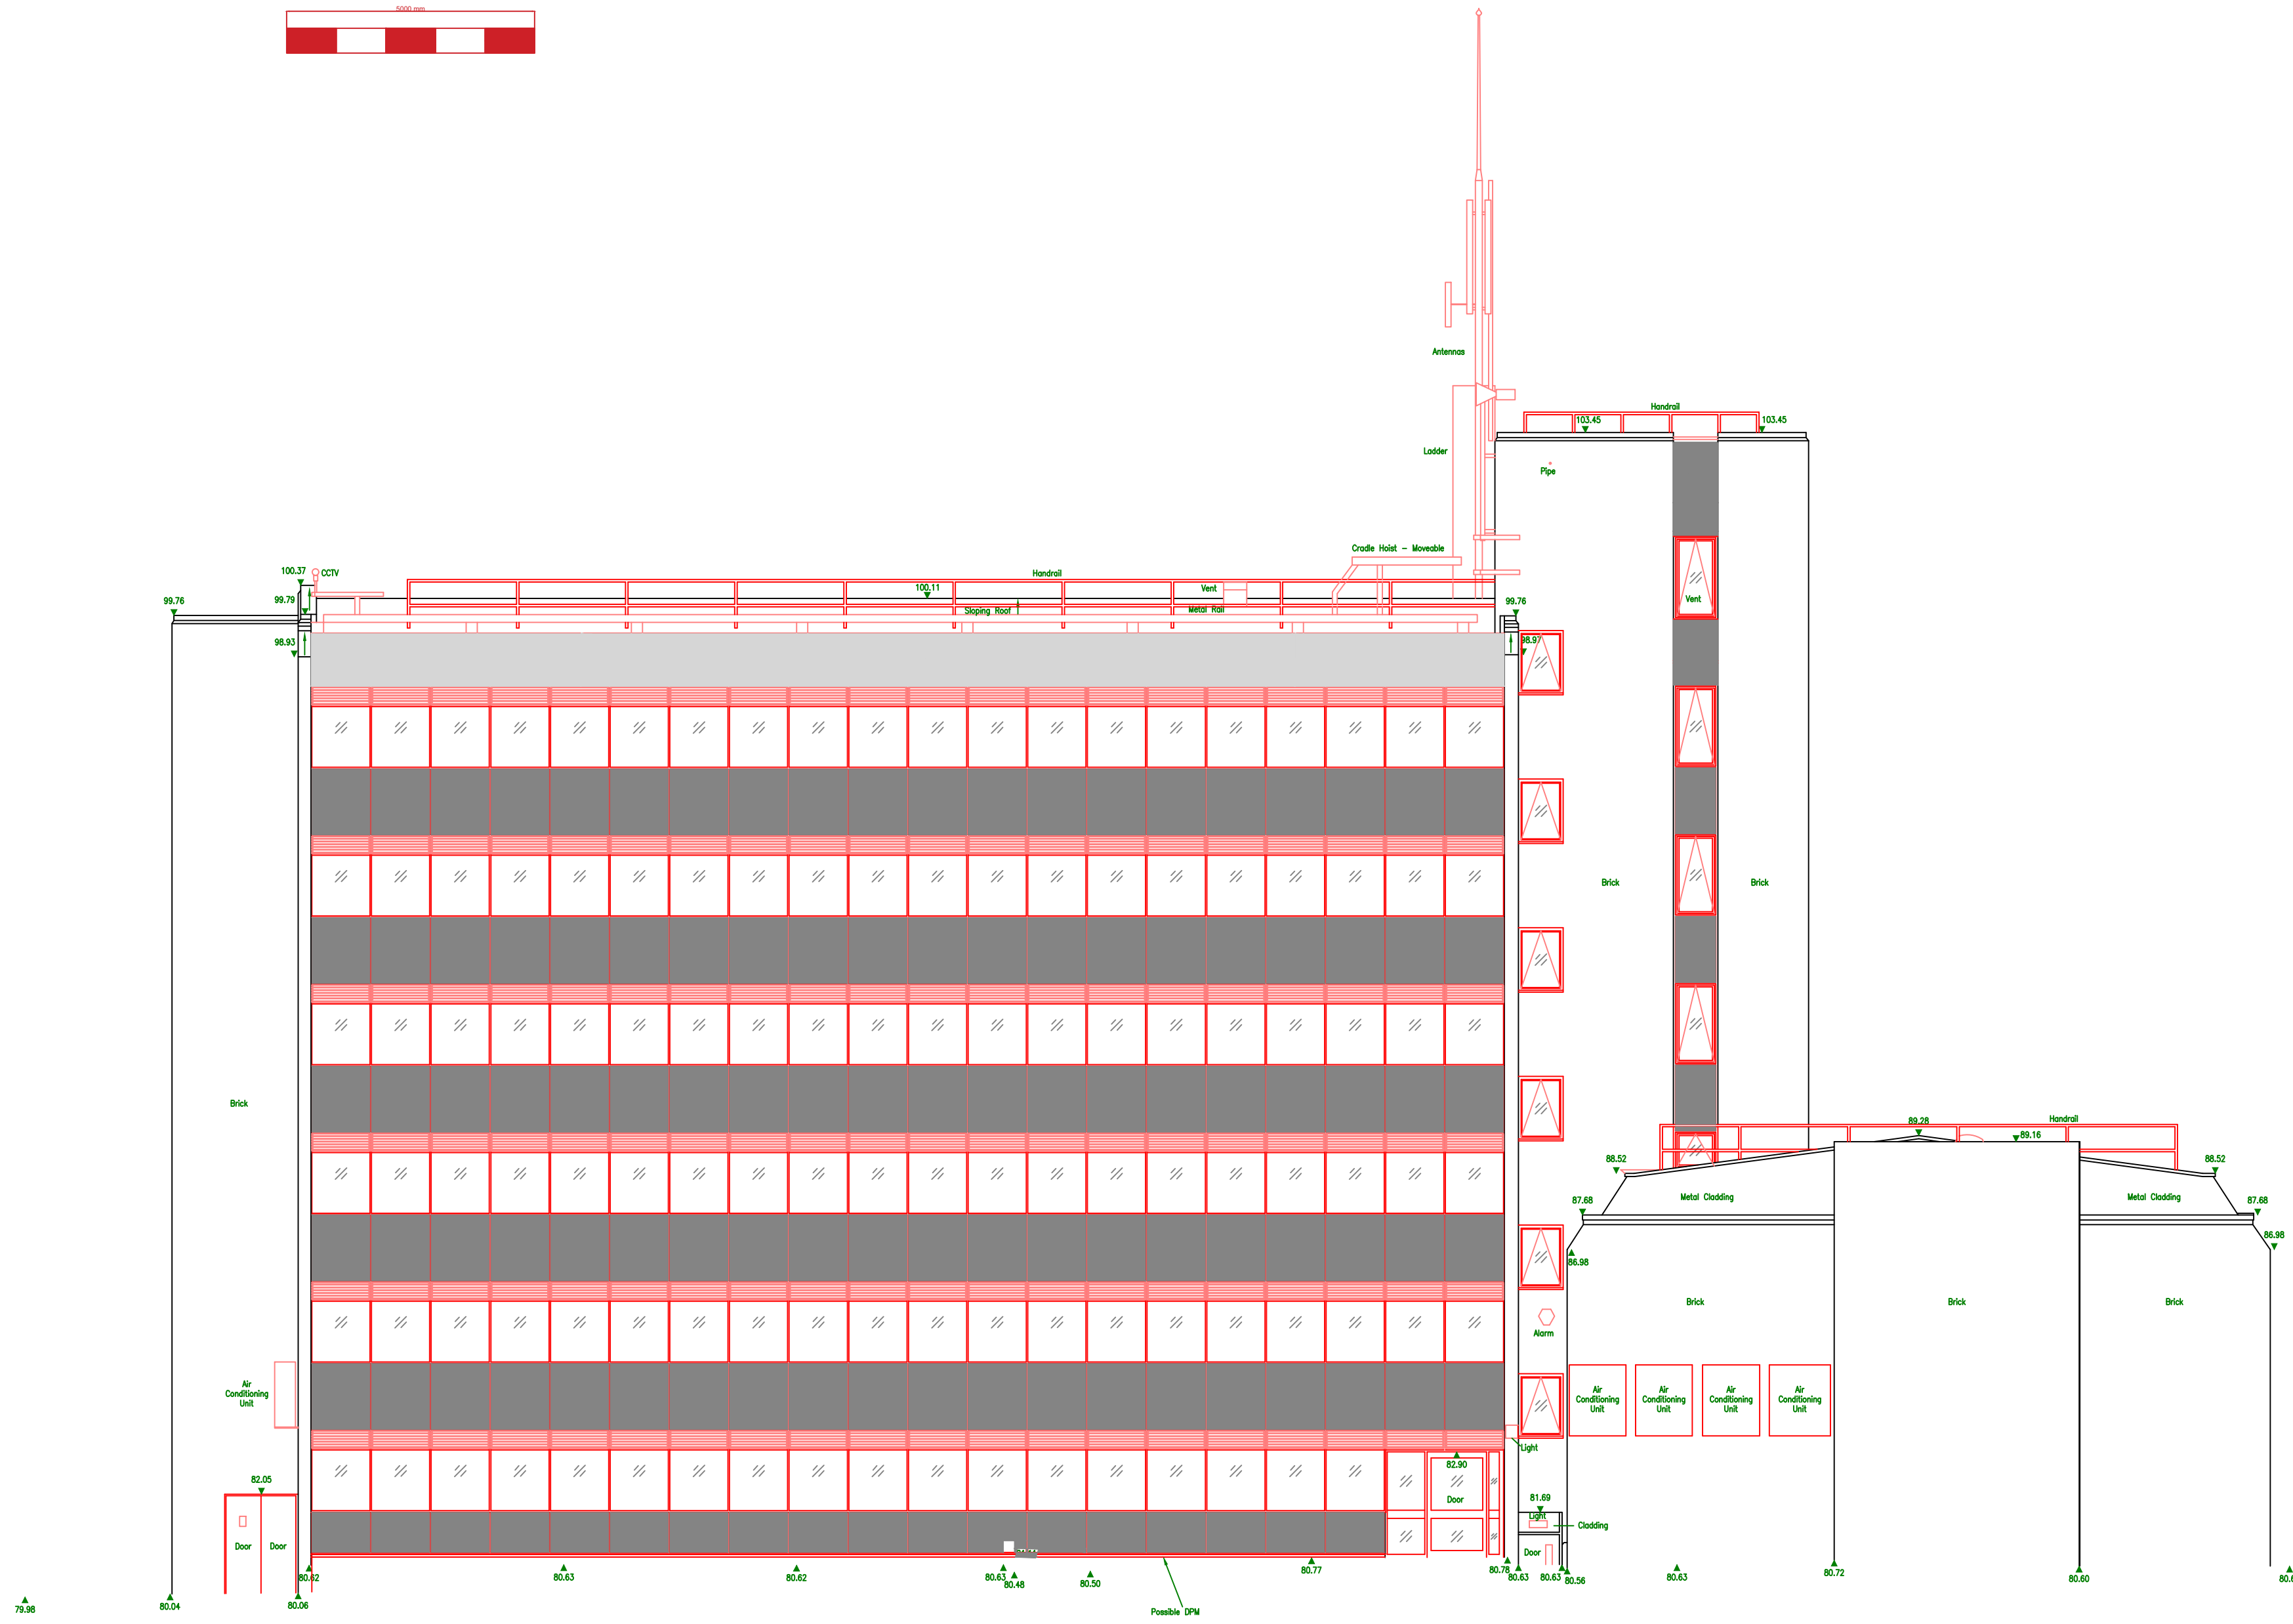


Elevation 1

Datum 75.0m

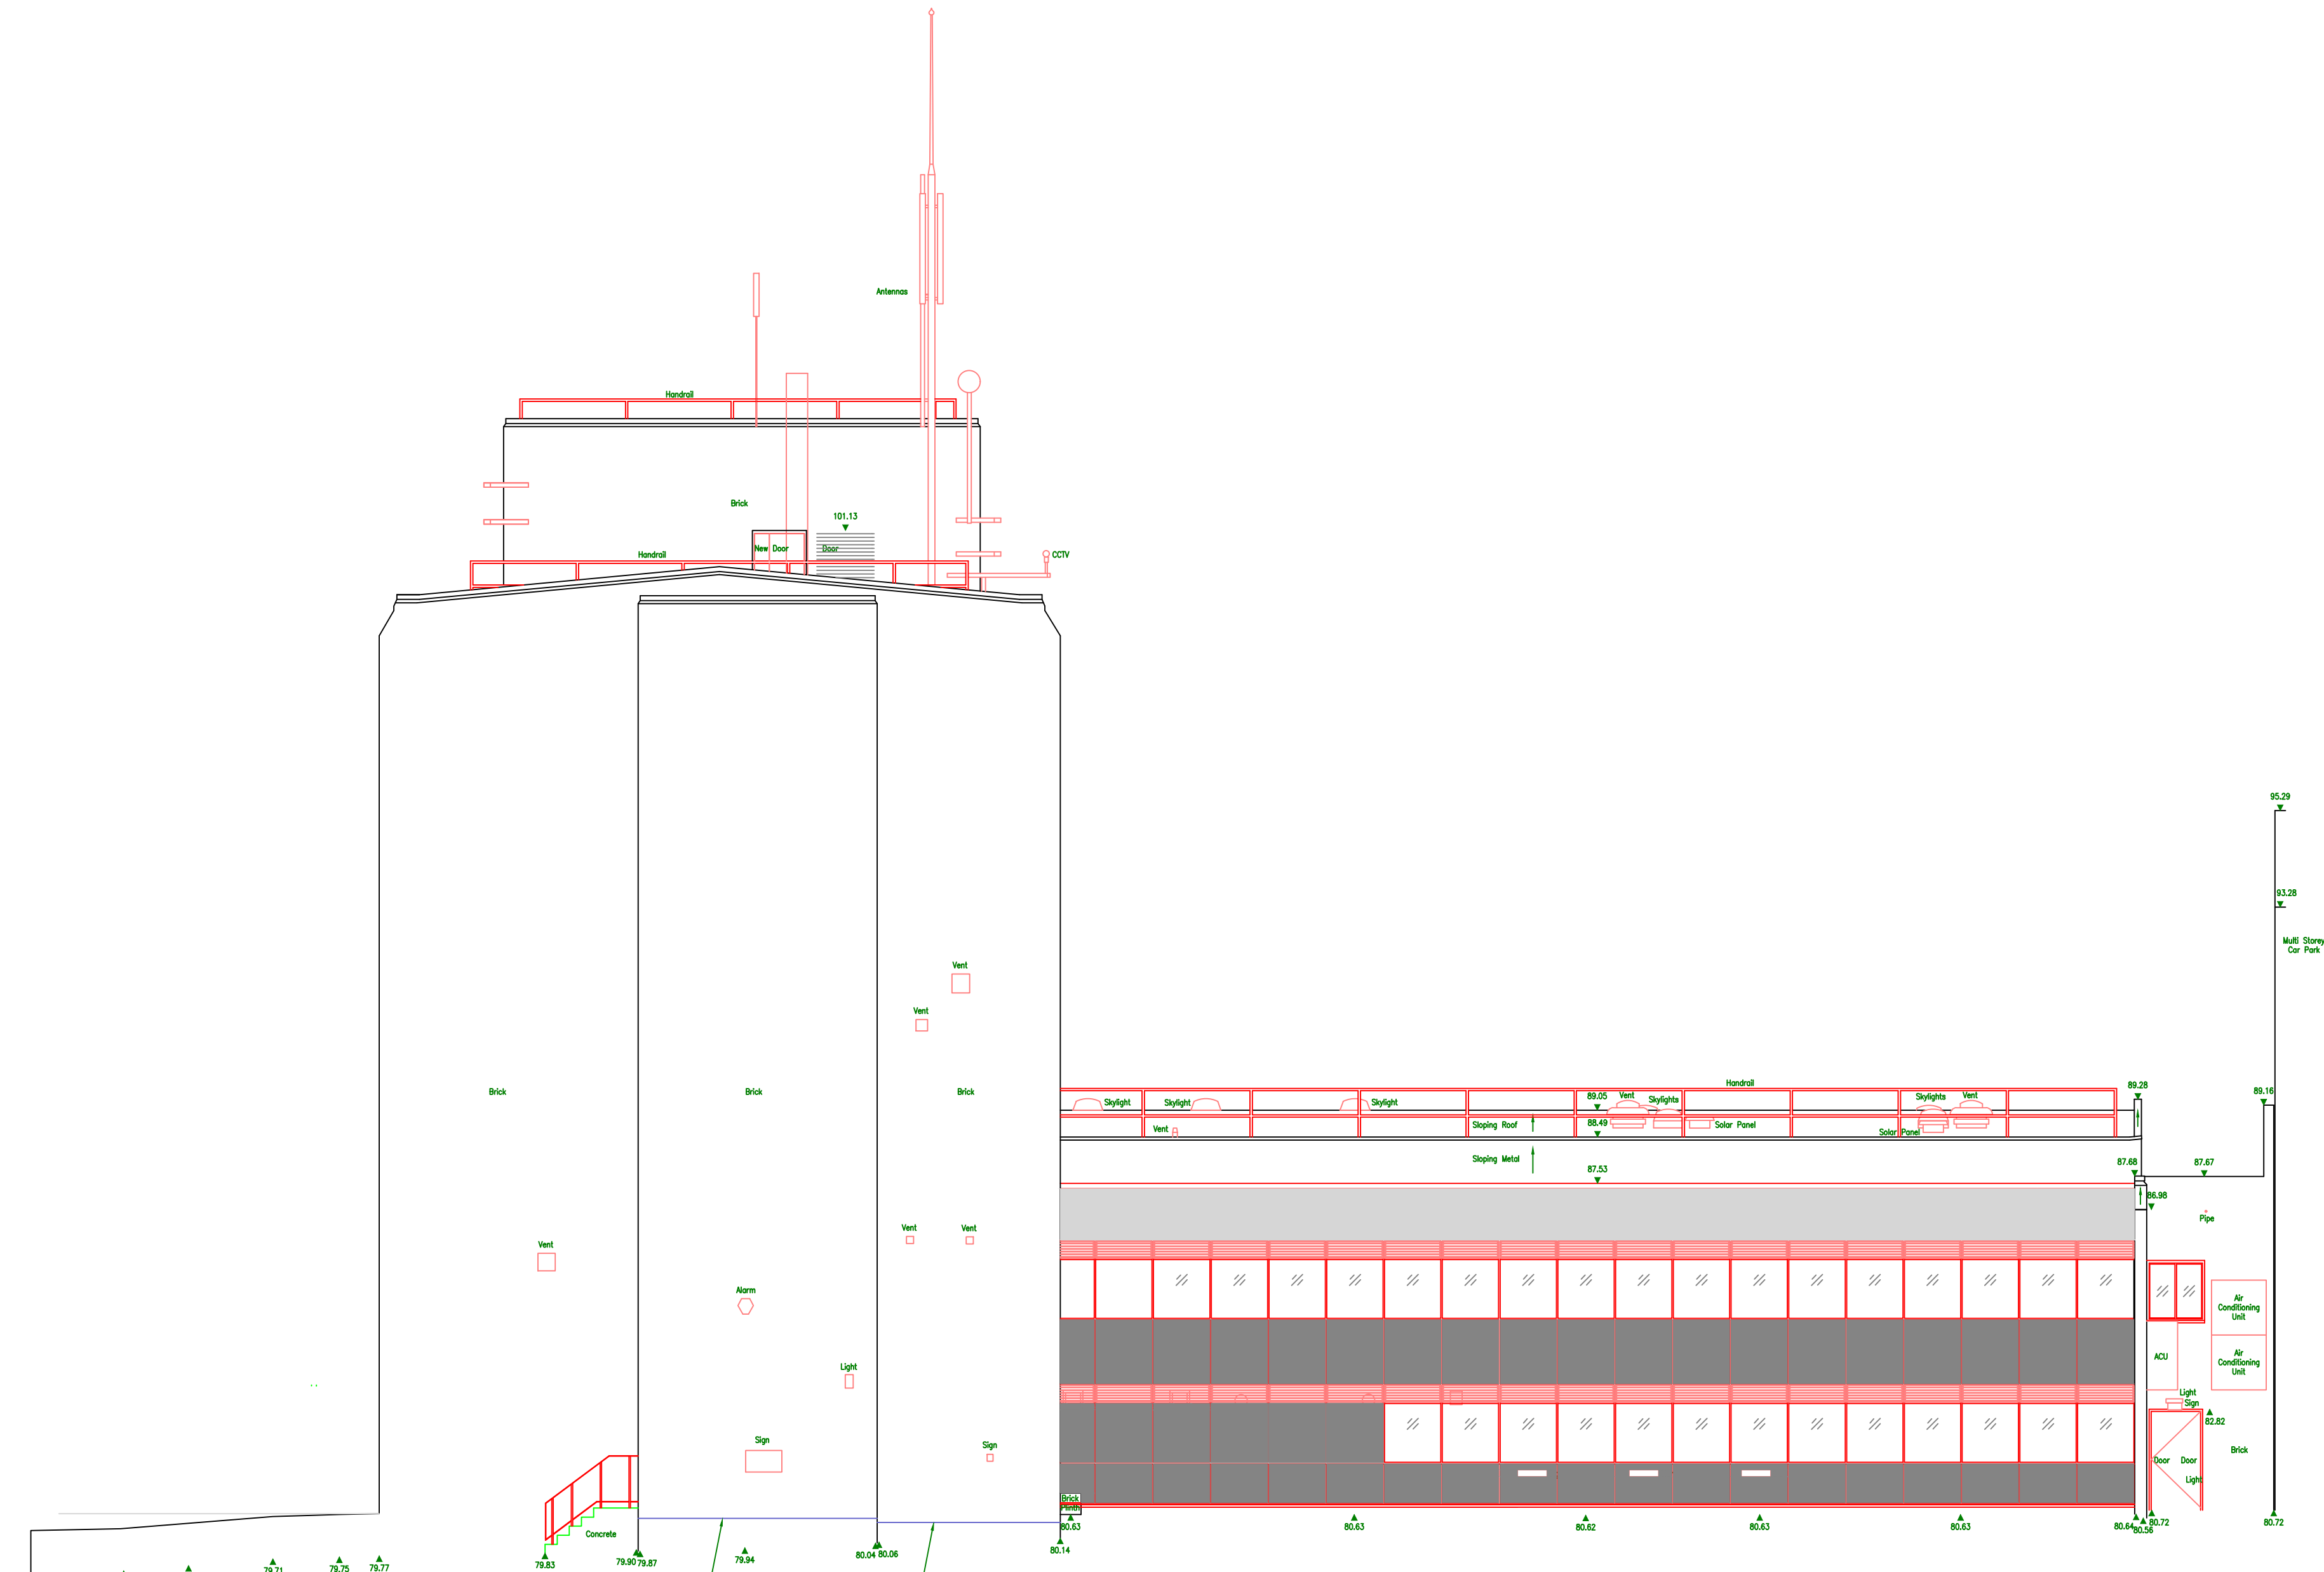

Elevation 2

Datum 75.0m

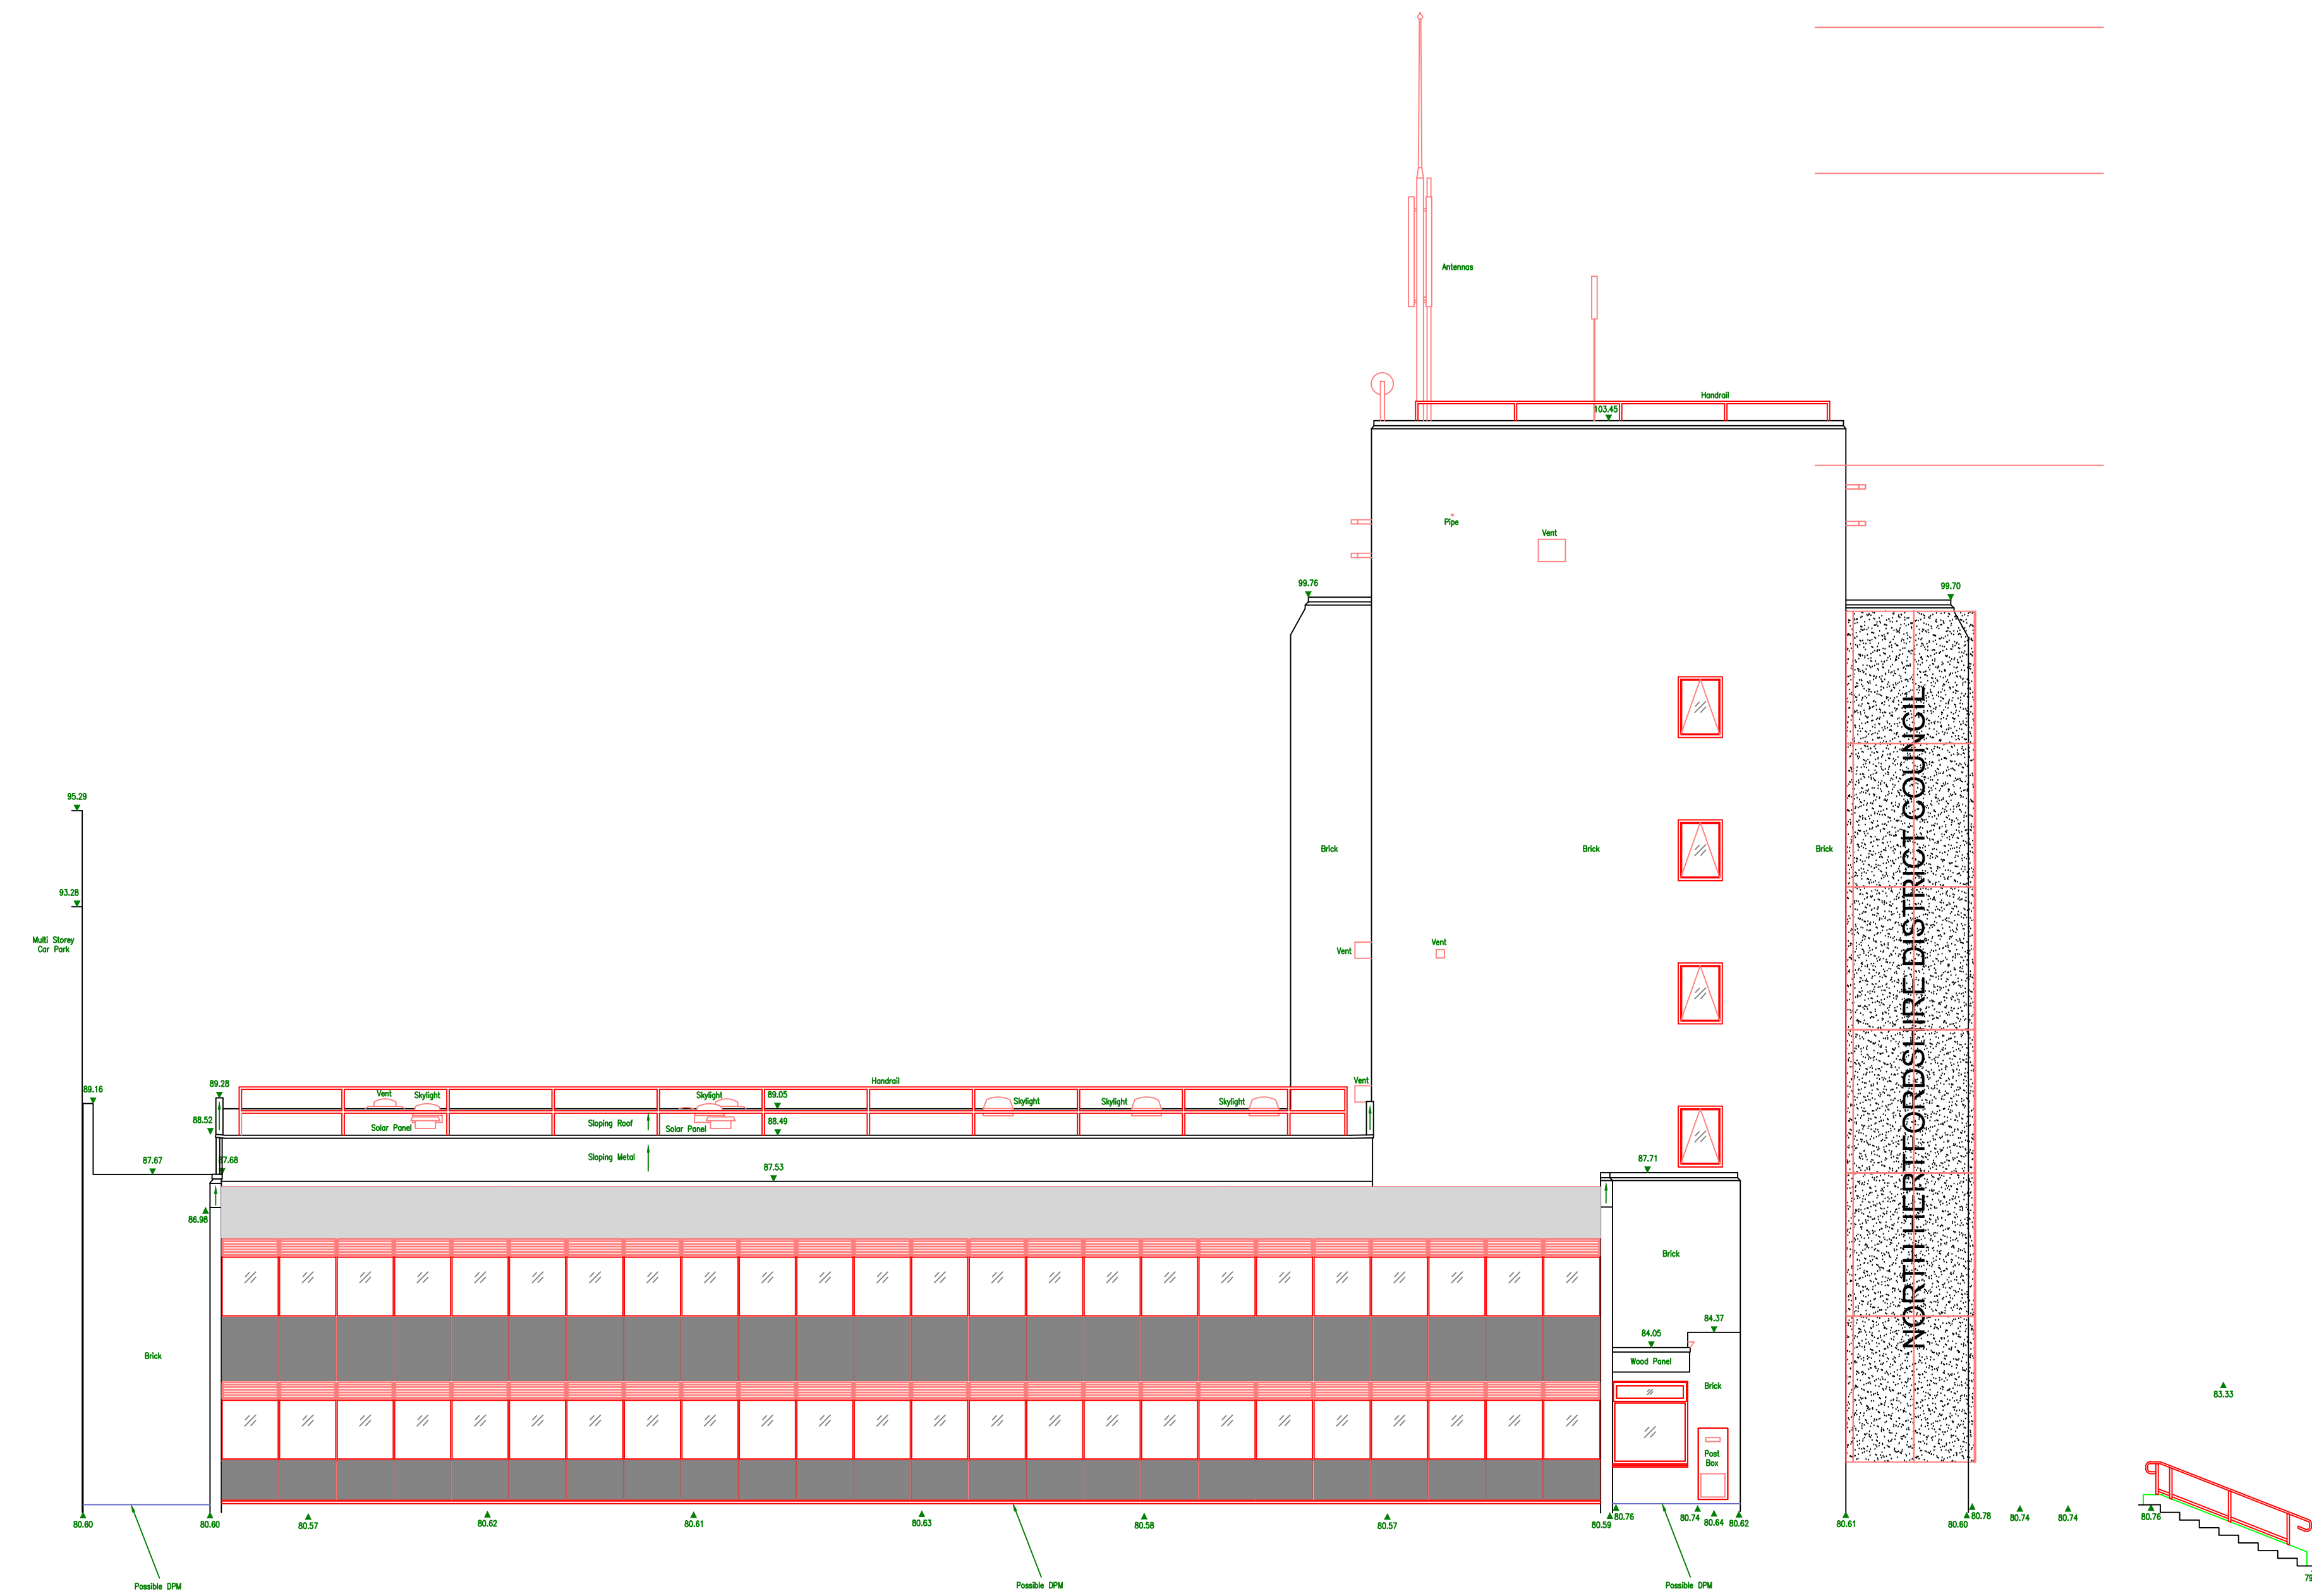

REV	DESCRIPTION	BY	DATE
01	Planning		
Existing Elevations			
Client: North Herts Council Council Offices Gerrard Road SG6 3JE			
Architect: District Council Offices			
Title: Guardrail Instal & new door			
SCALE AT A3: 1:100	DATE: 01/07/25	DRAWN: MC	CHECKED:
PROJECT NO: IS-1665	DRAWING NO: IS-1665-3	REVISION:	