


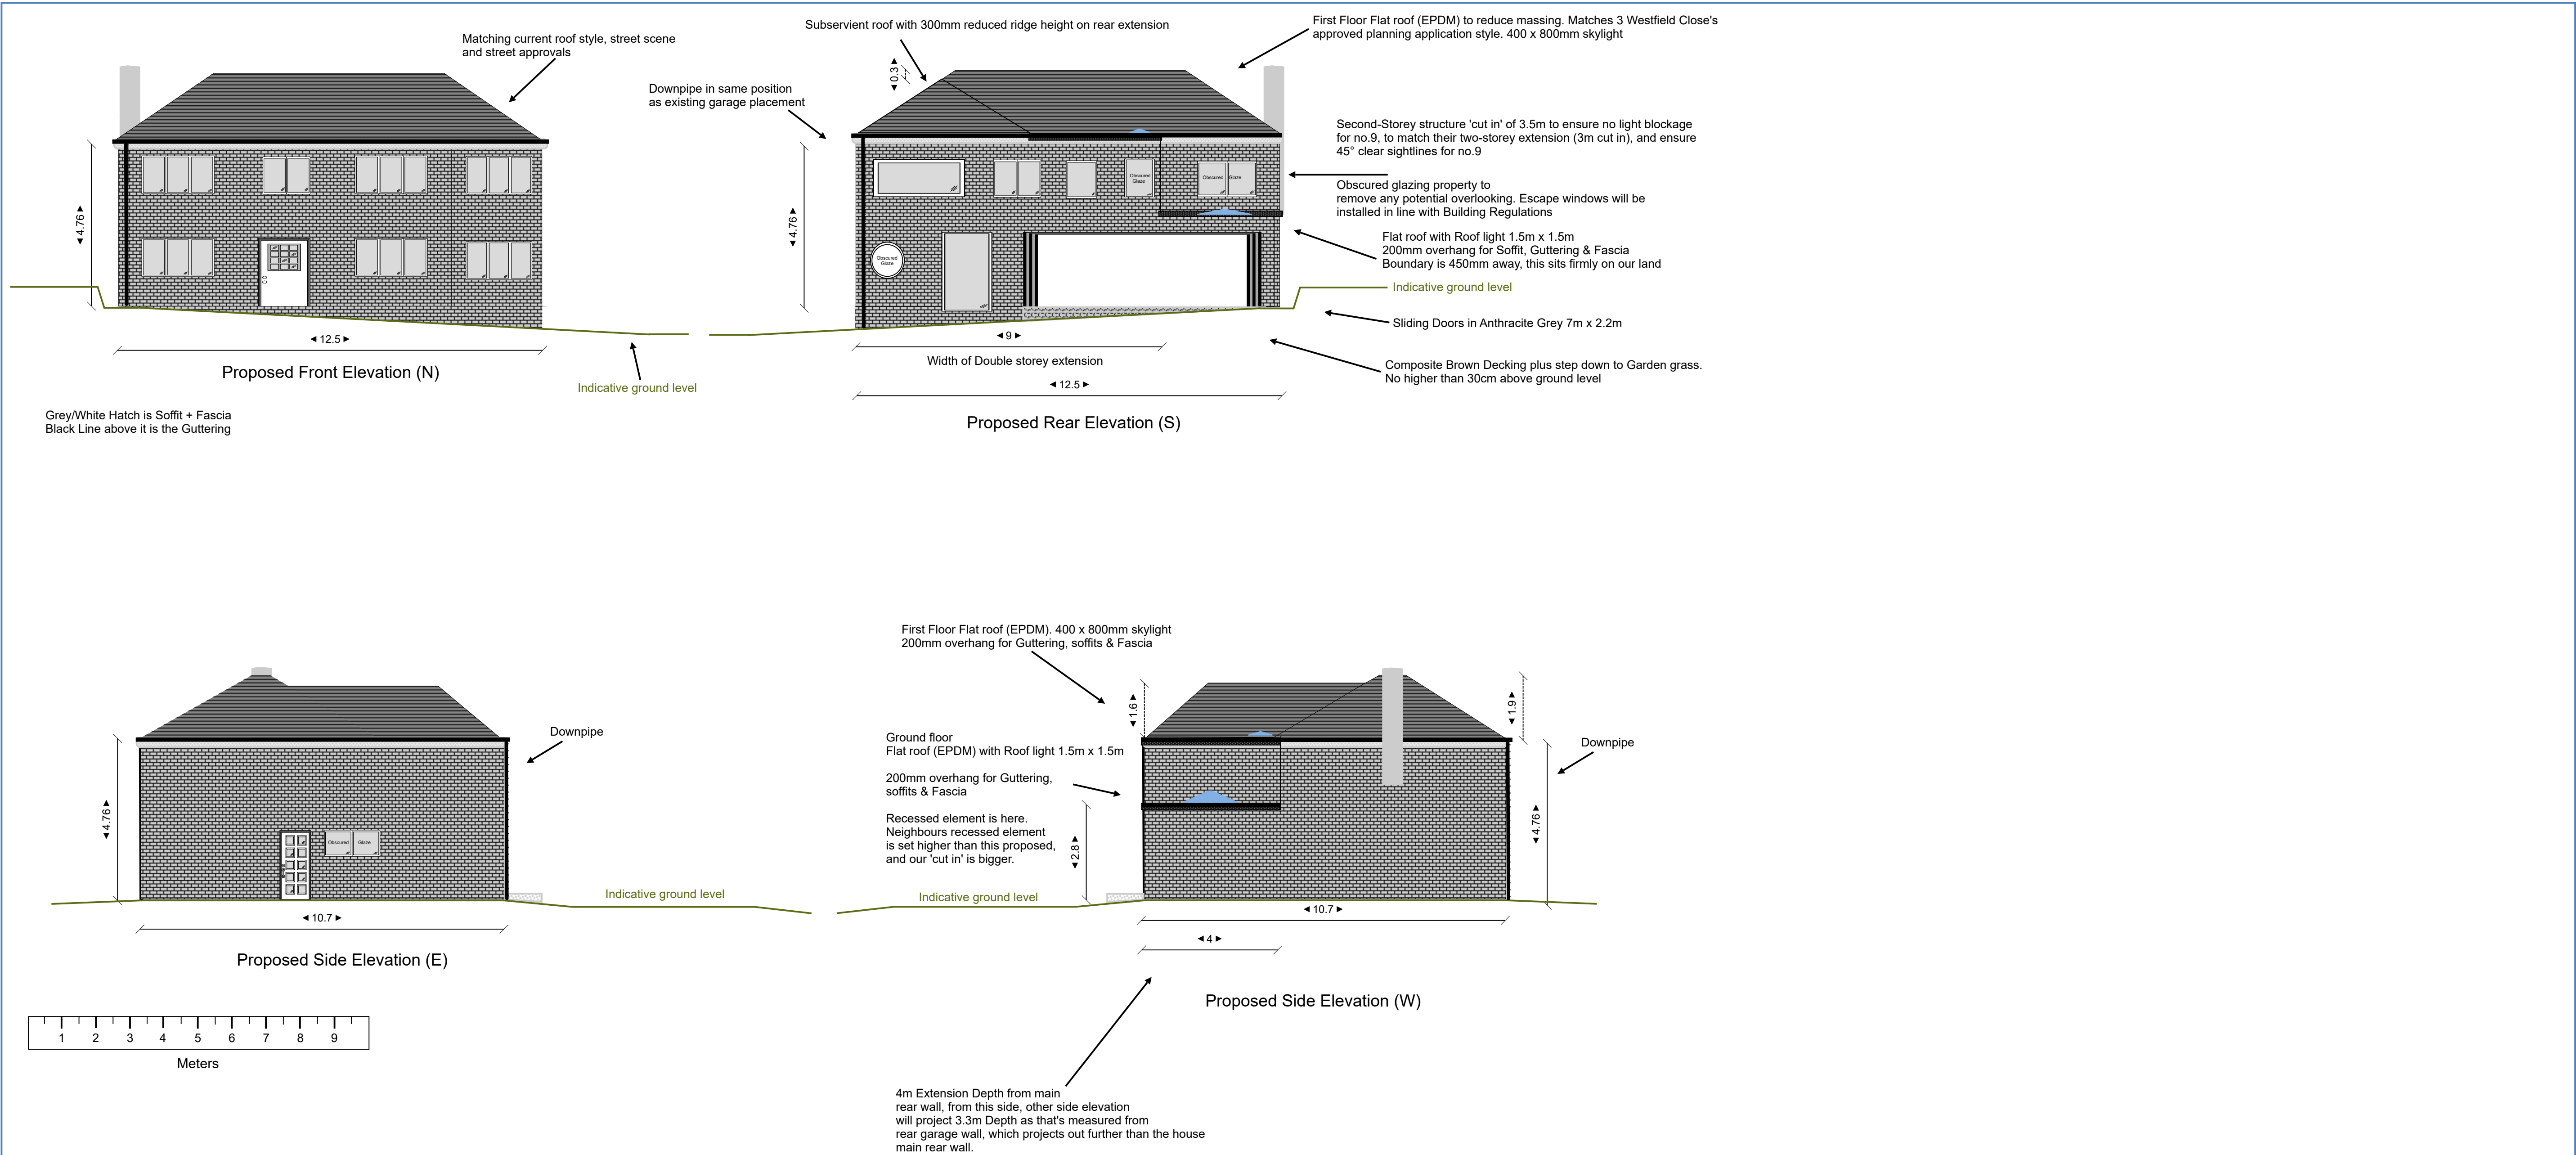

Site:	11 Westfield Close, SG5 2HF	Drawing:	002	Project:	005	Client:	Tej Singh	Notes: All Dimensions and Site Boundaries are to be checked on site as necessary.	AGENT: Mainty Group Consulting Ltd 18A Newport Business Centre Newport road NP19 4RF
Title:	Proposed Front, Side & Rear Elevation	Scale:	1:100	Date:	13/04/2026	Rev:	D		