

DISCLAIMER:


This drawing is the property of the applicant and is issued on the condition that it is not reproduced, disclosed or copied to any individual without written consent from the applicant.

No Dimensions are to be scaled from this drawing.

© COPYRIGHT MT ARCHITECTURE LTD



Issued for:				Drawn:	Checked:
Rev:	Date:	Details:			

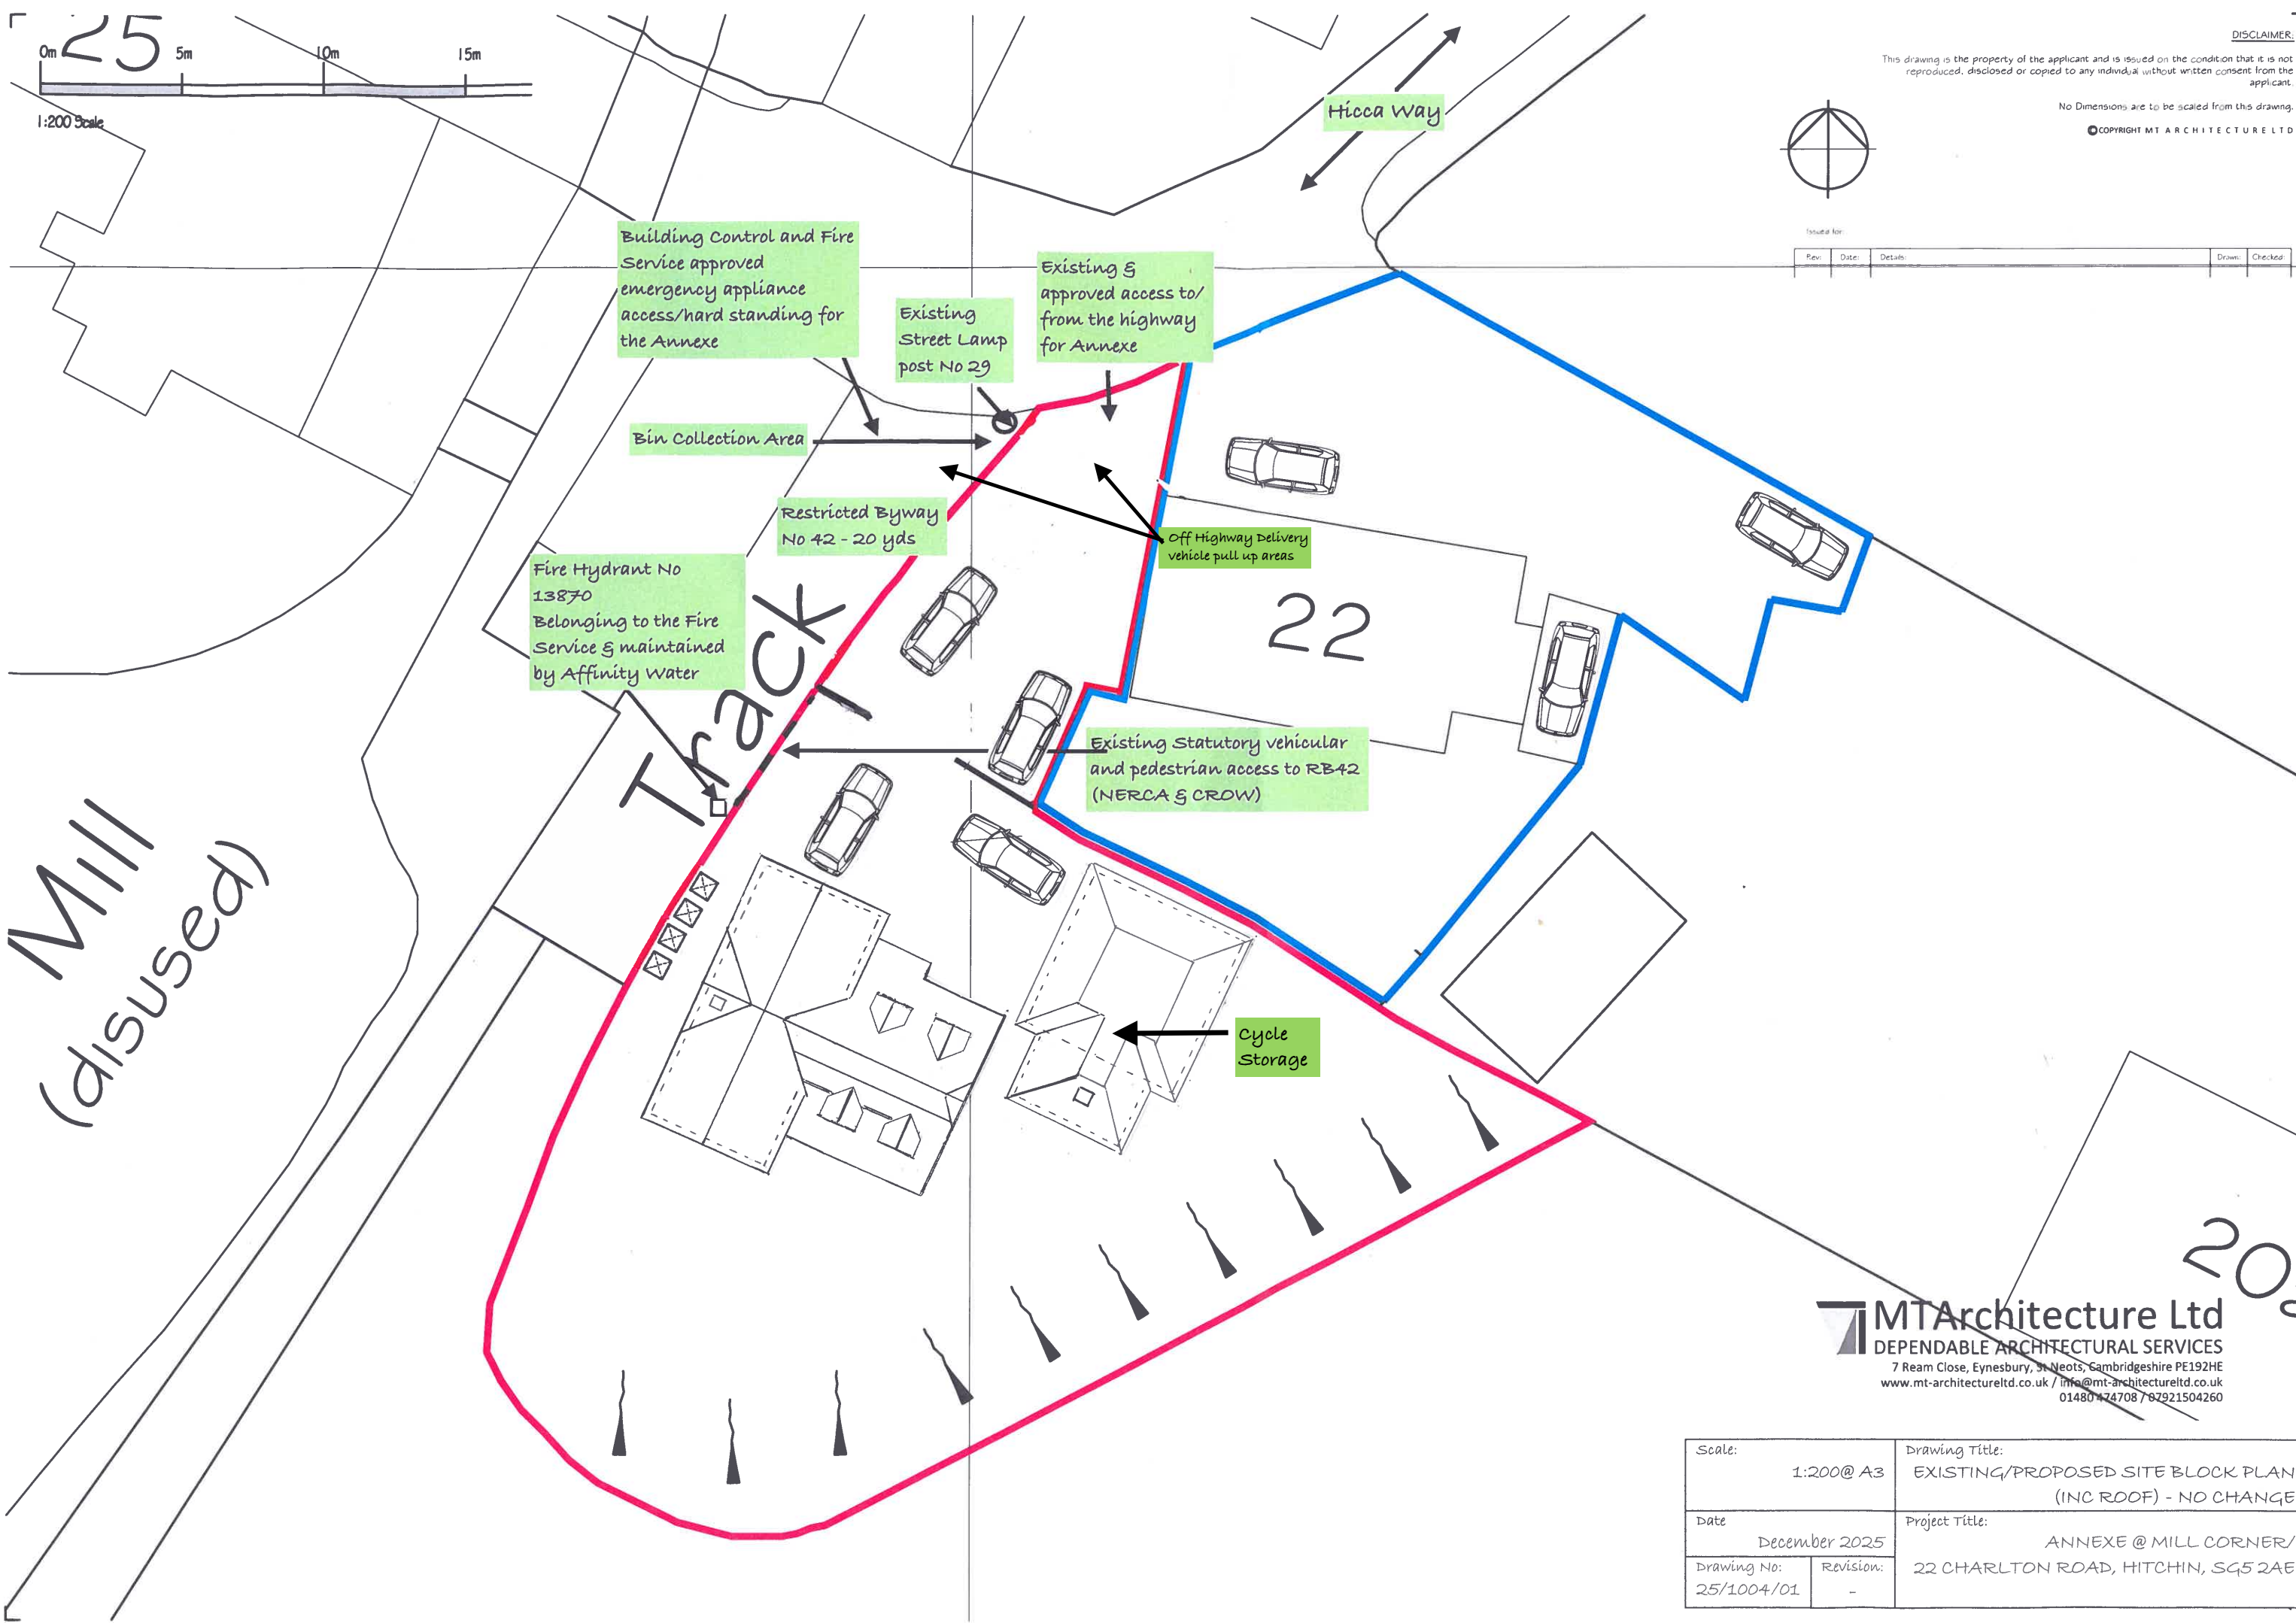

MTArchitecture Ltd
DEPENDABLE ARCHITECTURAL SERVICES
7 Ream Close, Eynesbury, St Neots, Cambridgeshire PE192HE
www.mt-architectureltd.co.uk / info@mt-architectureltd.co.uk
01480 474708 / 07921504260

Scale: 1:200@ A3		Drawing Title: EXISTING/PROPOSED SITE BLOCK PLAN (INC ROOF) - NO CHANGE	
Date December 2025		Project Title: ANNEXE @ MILL CORNER/ 22 CHARLTON ROAD, HITCHIN, SG5 2AE	
Drawing No: 25/1004/01	Revision: -		