


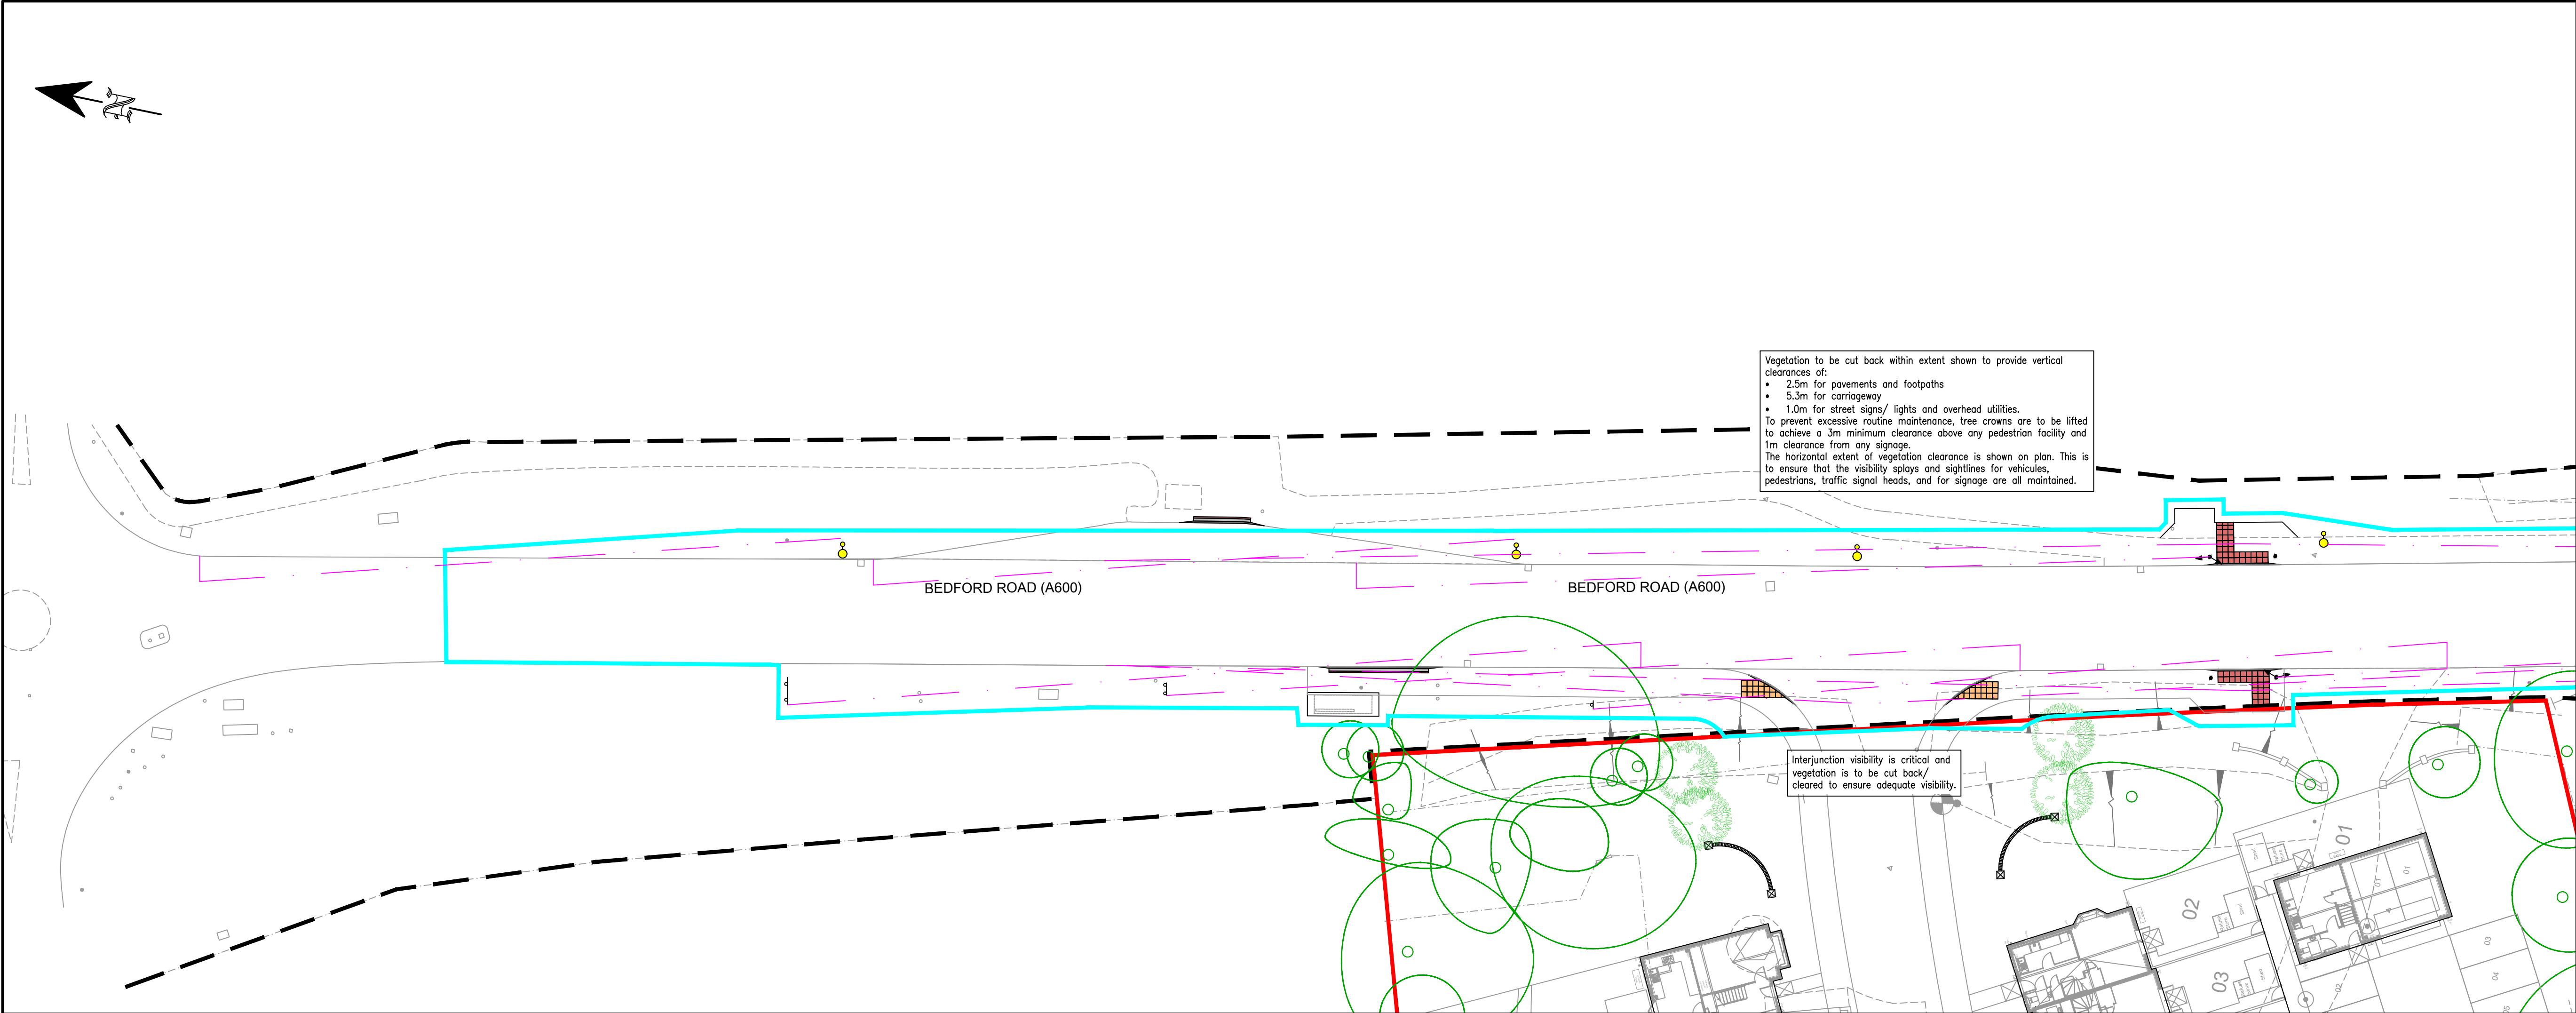

- Notes:**
- Do not scale from this drawing.
 - In case of any discrepancies in drawings, details or bills, refer to engineers for clarification: unilateral decisions by the Contractor will not be accepted.
 - This drawing is to be read in conjunction with all related Architects, Consultants & Sub-Contractors drawings and specifications.
 - The Contractor is advised that all design drawings and information are to be read concurrently and any discrepancies or omissions reported directly to PTA's Civil Engineering Department.
 - Based on topographical survey by Mark Beaver Surveying dated 07.03.2019
 - Any trees/ vegetation within the visibility splays are to be taken down/ removed prior to traffic signal commissioning.
- Technical Approval Granted 26.01.24.
Commencement of works subject to
signed S278 agreement & Permit to Work.**

- Key:**
- Site Boundary
 - Highway Boundary
 - Existing Road Markings to Remain
 - Visibility Splay (Vehicular, Pedestrian and Road Sign Splays) Refer to separate drgs for further info.
 - Proposed Lighting Column (refer to Lighting Design drgs for further info)
 - Horizontal extent of vegetation clearance

© Powell Tolner & Associates Ltd.
The contents of this drawing may not be reproduced in whole or in part without the prior written permission of Powell Tolner & Associates.

DRAWING STATUS

FOR CONSTRUCTION

C01	Issued for Construction	TA	26.01.24	AH
P05	Updated to HCC Comments	TA	17.11.23	AH
P04	Updated to Revised Sign Locations	TA	18.10.23	AH
P03	Note Added	TA	07.07.23	AH
P02	Footpath Locally Widened West of Puffin Crossing	TA	20.03.23	AH
P01	First Issue	TA	06.03.23	AH
REV	DESCRIPTION	BY	DATE	CHK'D

PROJECT TITLE
**Bedford Road, Ickleford
Hertfordshire**

DRAWING TITLE
**S278
Vegetation Clearance**

DATE	March 2023	CHECKED DO	CHECKED ENG	PTA PROJ No
DRAWN	TA			9607
SCALE	1:250 / 1:500	TA	AH	REVISION
DRG SIZE	A1 / A3			C01

DRAWING No
00061 - 8450 - C - S278 - GA

Consulting Civil & Structural Engineers

