


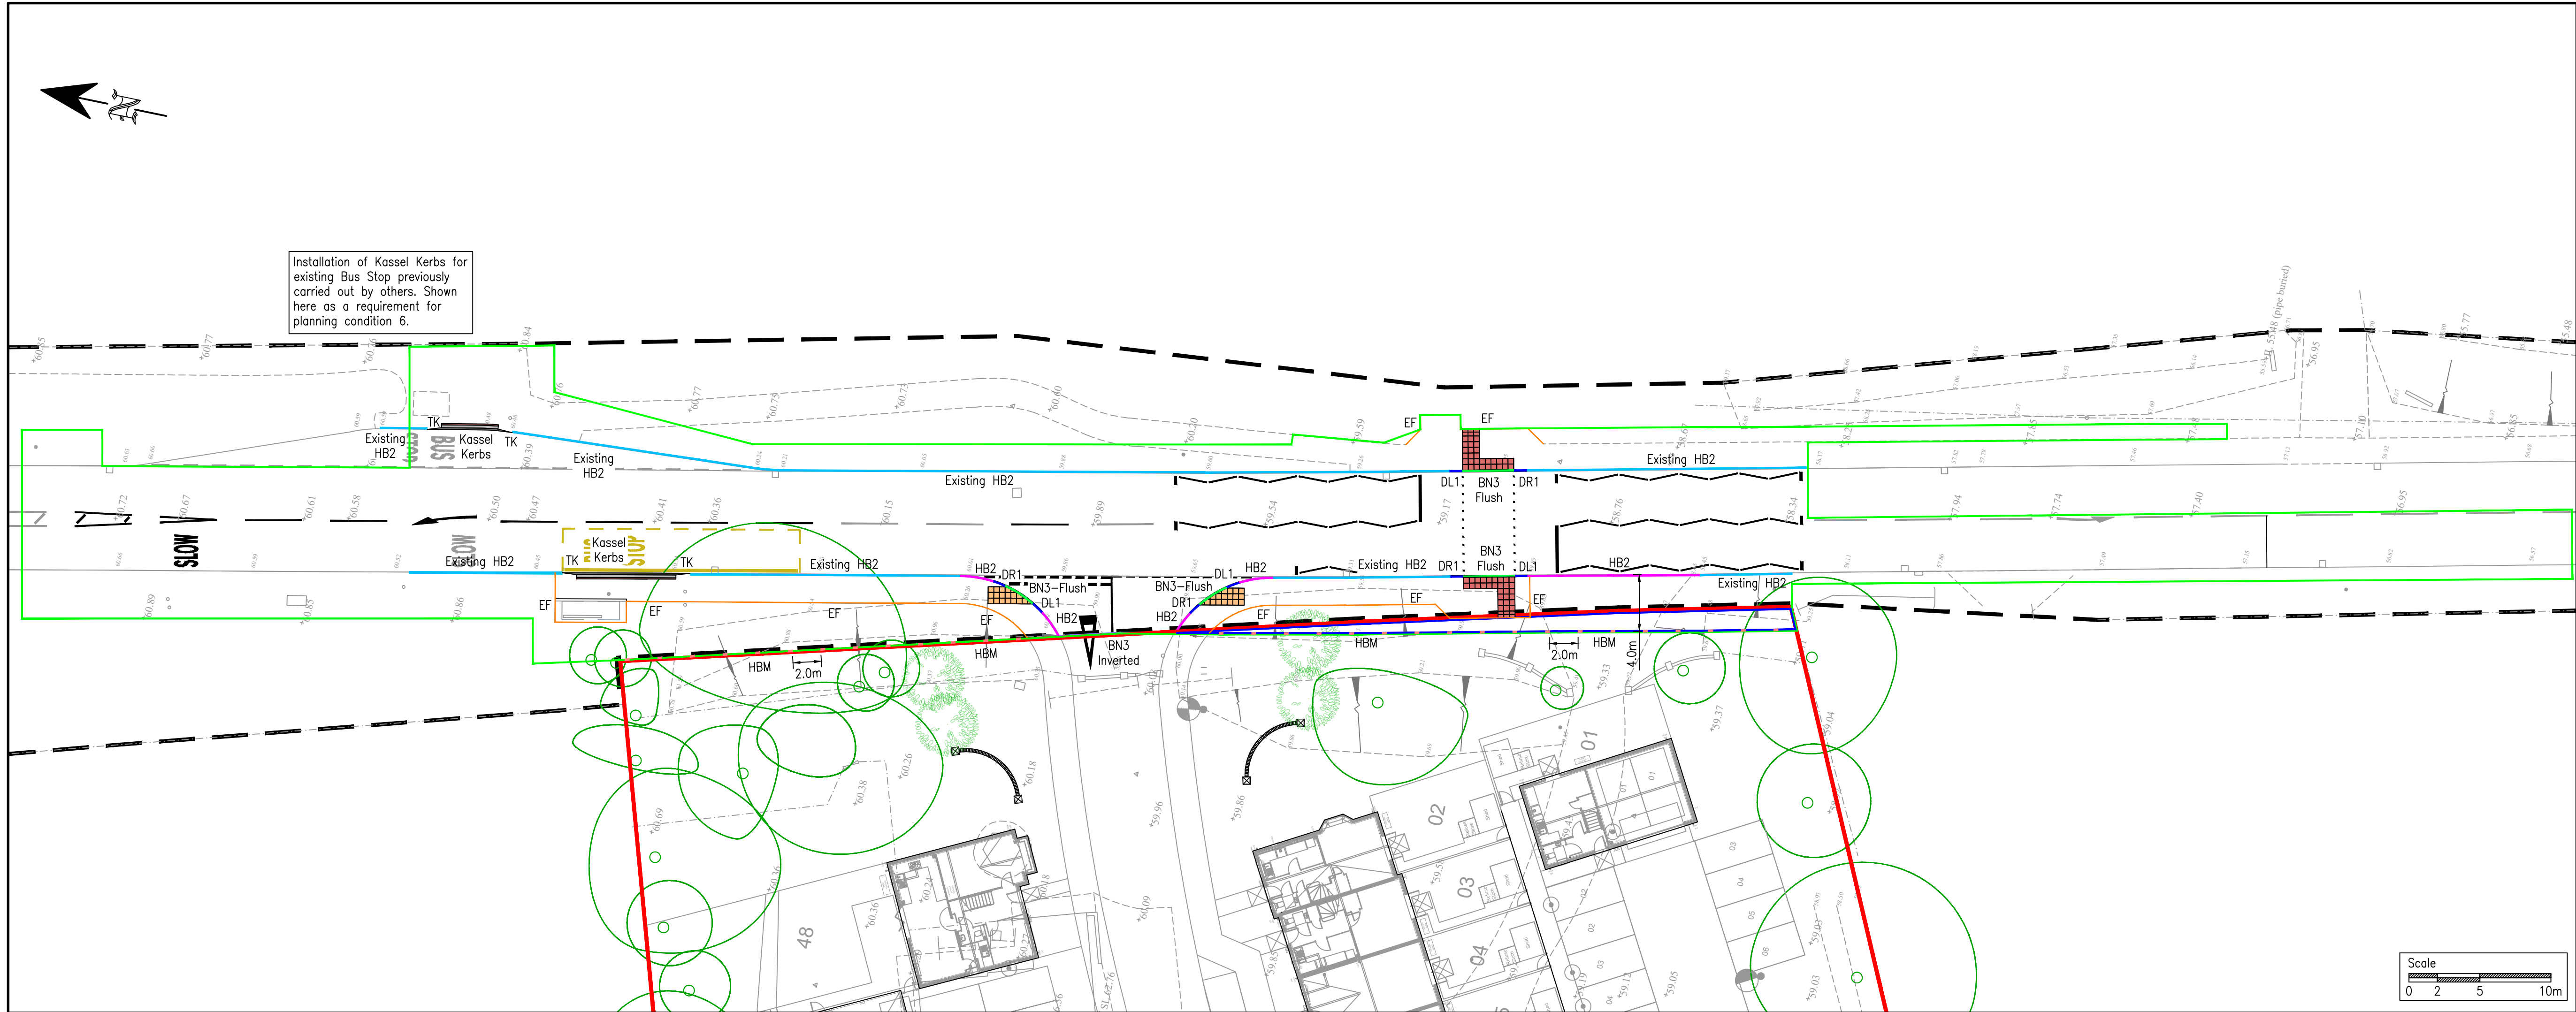

Notes:

- Do not scale from this drawing.
- In case of any discrepancies in drawings, details or bills, refer to engineers for clarification: unilateral decisions by the Contractor will not be accepted.
- This drawing is to be read in conjunction with all related Architects, Consultants & Sub-Contractors drawings and specifications.
- The Contractor is advised that all design drawings and information are to be read concurrently and any discrepancies or omissions reported directly to PTA's Civil Engineering Department.
- Based on topographical survey by Mark Beaver Surveying dated 07.03.2019
- Refer to PTA drawing 00061-8460-C-S278-DET for Kerb Construction Details

Key:

- Site Boundary
- Extent of Section 278 Works
- Extent of Land to be Dedicated
- Highway Boundary
- HB2 - Half Battered Kerb with 125mm Upstand (125x255mm)
- DL1 - Left Hand Dropper Kerb Upstand Varies (DL1 - HB2 to BN2)
- BN3-Flush - Bullnose Kerb laid flush (125x150mm)
- DR1 - Right Hand Dropper Kerb Upstand Varies (DR1 - HB2 to BN2)
- BN3-Inverted - Inverted Bullnose Kerb Laid Flush (125x150mm)
- EF - Edging Kerb Laid Flush (50x150mm)
- HBM - Highways Boundary Markers Laid Flush (300x150x150m). 2m Between Adjacent Markers
- KK160 & TKs. Slimline Kassel Kerbs with 160mm Upstand. Transition kerbs KK160 to HB2. Refer to construction detail for paving beyond.
- Existing HB2 - Existing Half Battered Kerb with 125mm Upstand to Remain. To be replaced if damaged during works.
- Existing Road Markings to Remain
- Proposed Road Markings

© Powell Tolner & Associates Ltd.

The contents of this drawing may not be reproduced in whole or in part without the prior written permission of Powell Tolner & Associates.

DRAWING STATUS

REV	DESCRIPTION	BY	DATE	CHK'D
C01	Issued for Construction	TA	26.01.24	AH
P08	Kassel Kerb Lengths Revised	TA	24.01.24	AH
P07	Updated to HCC Comments	TA	17.11.23	AH
P06	S278 Boundary Updated	TA	18.10.23	AH
P05	S278 Boundary Updated & Note Added	TA	07.07.23	AH
P04	Footpath Locally Widened West of Puffin Crossing	TA	20.03.23	AH
P03	Drawing Updated to Revised S278 Layout	TA	06.03.23	AH
P02	Drawing Made Obsolete	TA	05.07.22	AH
P01	First Issue	GW	01.10.21	AH

PROJECT TITLE

Bedford Road, Ickleford
Hertfordshire

DRAWING TITLE

S278
Kerbing Layout

DATE	Oct 21	CHECKED DO	CHECKED ENG	PTA PROJ No
DRAWN	TA			9607
SCALE	1:250 / 1:500	TA	AH	REVISION
DRG SIZE	A1 / A3			C01

DRAWING No

00061-8440-C- S278 - GA

Consulting Civil & Structural Engineers

pta

29 Red Lion Street
Chesham
Bucks.
HP5 1EJ
Tel. 01494 772721

www.ptaconsult.co.uk

Technical Approval Granted 26.01.24.
Commencement of works subject to
signed S278 agreement & Permit to Work.