


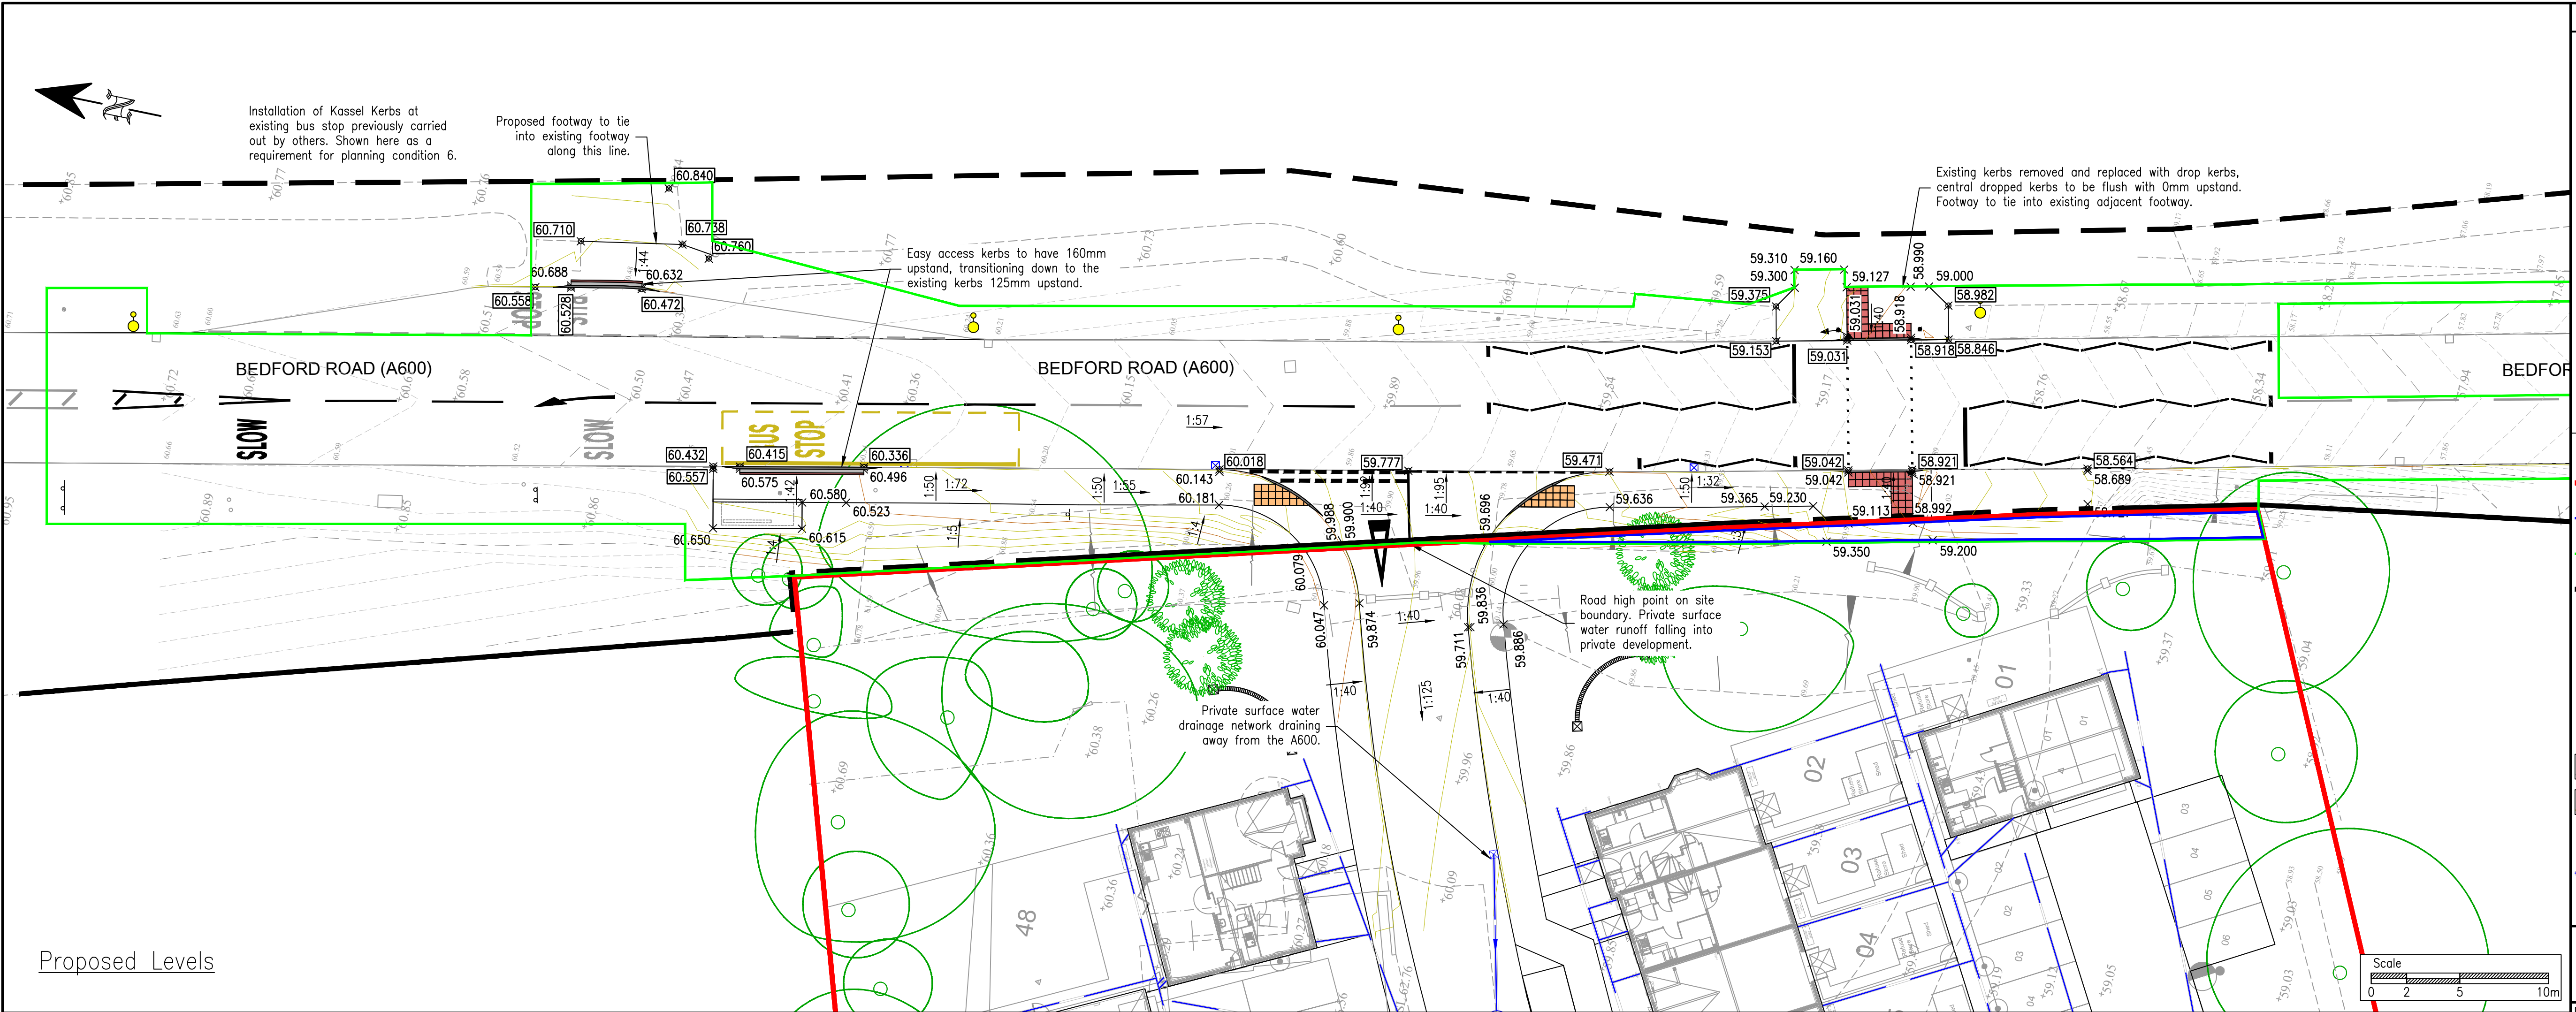

Proposed Levels

- Notes:**
- Do not scale from this drawing.
 - In case of any discrepancies in drawings, details or bills, refer to engineers for clarification: unilateral decisions by the Contractor will not be accepted.
 - This drawing is to be read in conjunction with all related Architects, Consultants & Sub-Contractors drawings and specifications.
 - The Contractor is advised that all design drawings and information are to be read concurrently and any discrepancies or omissions reported directly to PTA's Civil Engineering Department.
 - Based on topographical survey by Mark Beaver Surveying dated 07.03.2019
 - Surfacing laid to true levels and crossfalls shown on plan. Tolerance in surface levels of lower pavement courses to be:
 - Sub-base $\pm 10\text{mm}$
 - Binder $\pm 3\text{mm}$

- Key:**
- Site Boundary
 - Extent of Land to be Dedicated
 - Extent of Section 278 Works
 - Highway Boundary
 - Tactile Paving
 - Existing Ground Level (mAOD)
 - Proposed Ground Level (mAOD)
 - Proposed Gradient
 - Existing Minor and Major Contours 0.1 & 0.5m Intervals
 - Proposed Minor and Major Contours 0.1 & 0.5m Intervals
 - Setting Out Point
 - Proposed Private Surface Water Drainage Network
 - Proposed Private Road Gully

© Powell Tolner & Associates Ltd.
The contents of this drawing may not be reproduced in whole or in part without the prior written permission of Powell Tolner & Associates.

DRAWING STATUS

FOR CONSTRUCTION

REV	DESCRIPTION	BY	DATE	CHK'D
C01	Issued for Construction	TA	26.01.24	AH
P10	Kassel Kerb Lengths Revised	TA	24.01.24	AH
P09	Road Markings Updated	TA	17.11.23	AH
P08	S278 Boundary & Road Markings Updated	TA	07.07.23	AH
P07	S278 Boundary Updated & Note Added	TA	07.07.23	AH
P06	Footpath Locally Widened West of Puffin Crossing	TA	20.03.23	AH
P05	Updated Following HCC Design Review 2	TA	06.03.23	AH
P04	Updated Following HCC Design Review	TA	07.12.22	AH
P03	General Amendments	TA	05.08.22	AH
P02	Updated to Revised Layout	TA	07.07.22	AH
P01	First Issue	GW	01.10.21	AH


PROJECT TITLE
**Bedford Road, Ickleford
Hertfordshire**

**S278
Setting Out & Proposed Levels**

DATE	Oct 21	CHECKED DO	CHECKED ENG	PTA PROJ NO
DRAWN	TA		AH	9607
SCALE	1:200 / 1:400	TA	AH	REVISION
DRG SIZE	A1 / A3			C01

DRAWING NO
00061-8420-C- S278 - GA

Consulting Civil & Structural Engineers
pta
29 Red Lion Street
Chesham
Bucks.
HP5 1EJ
Tel. 01494 772721

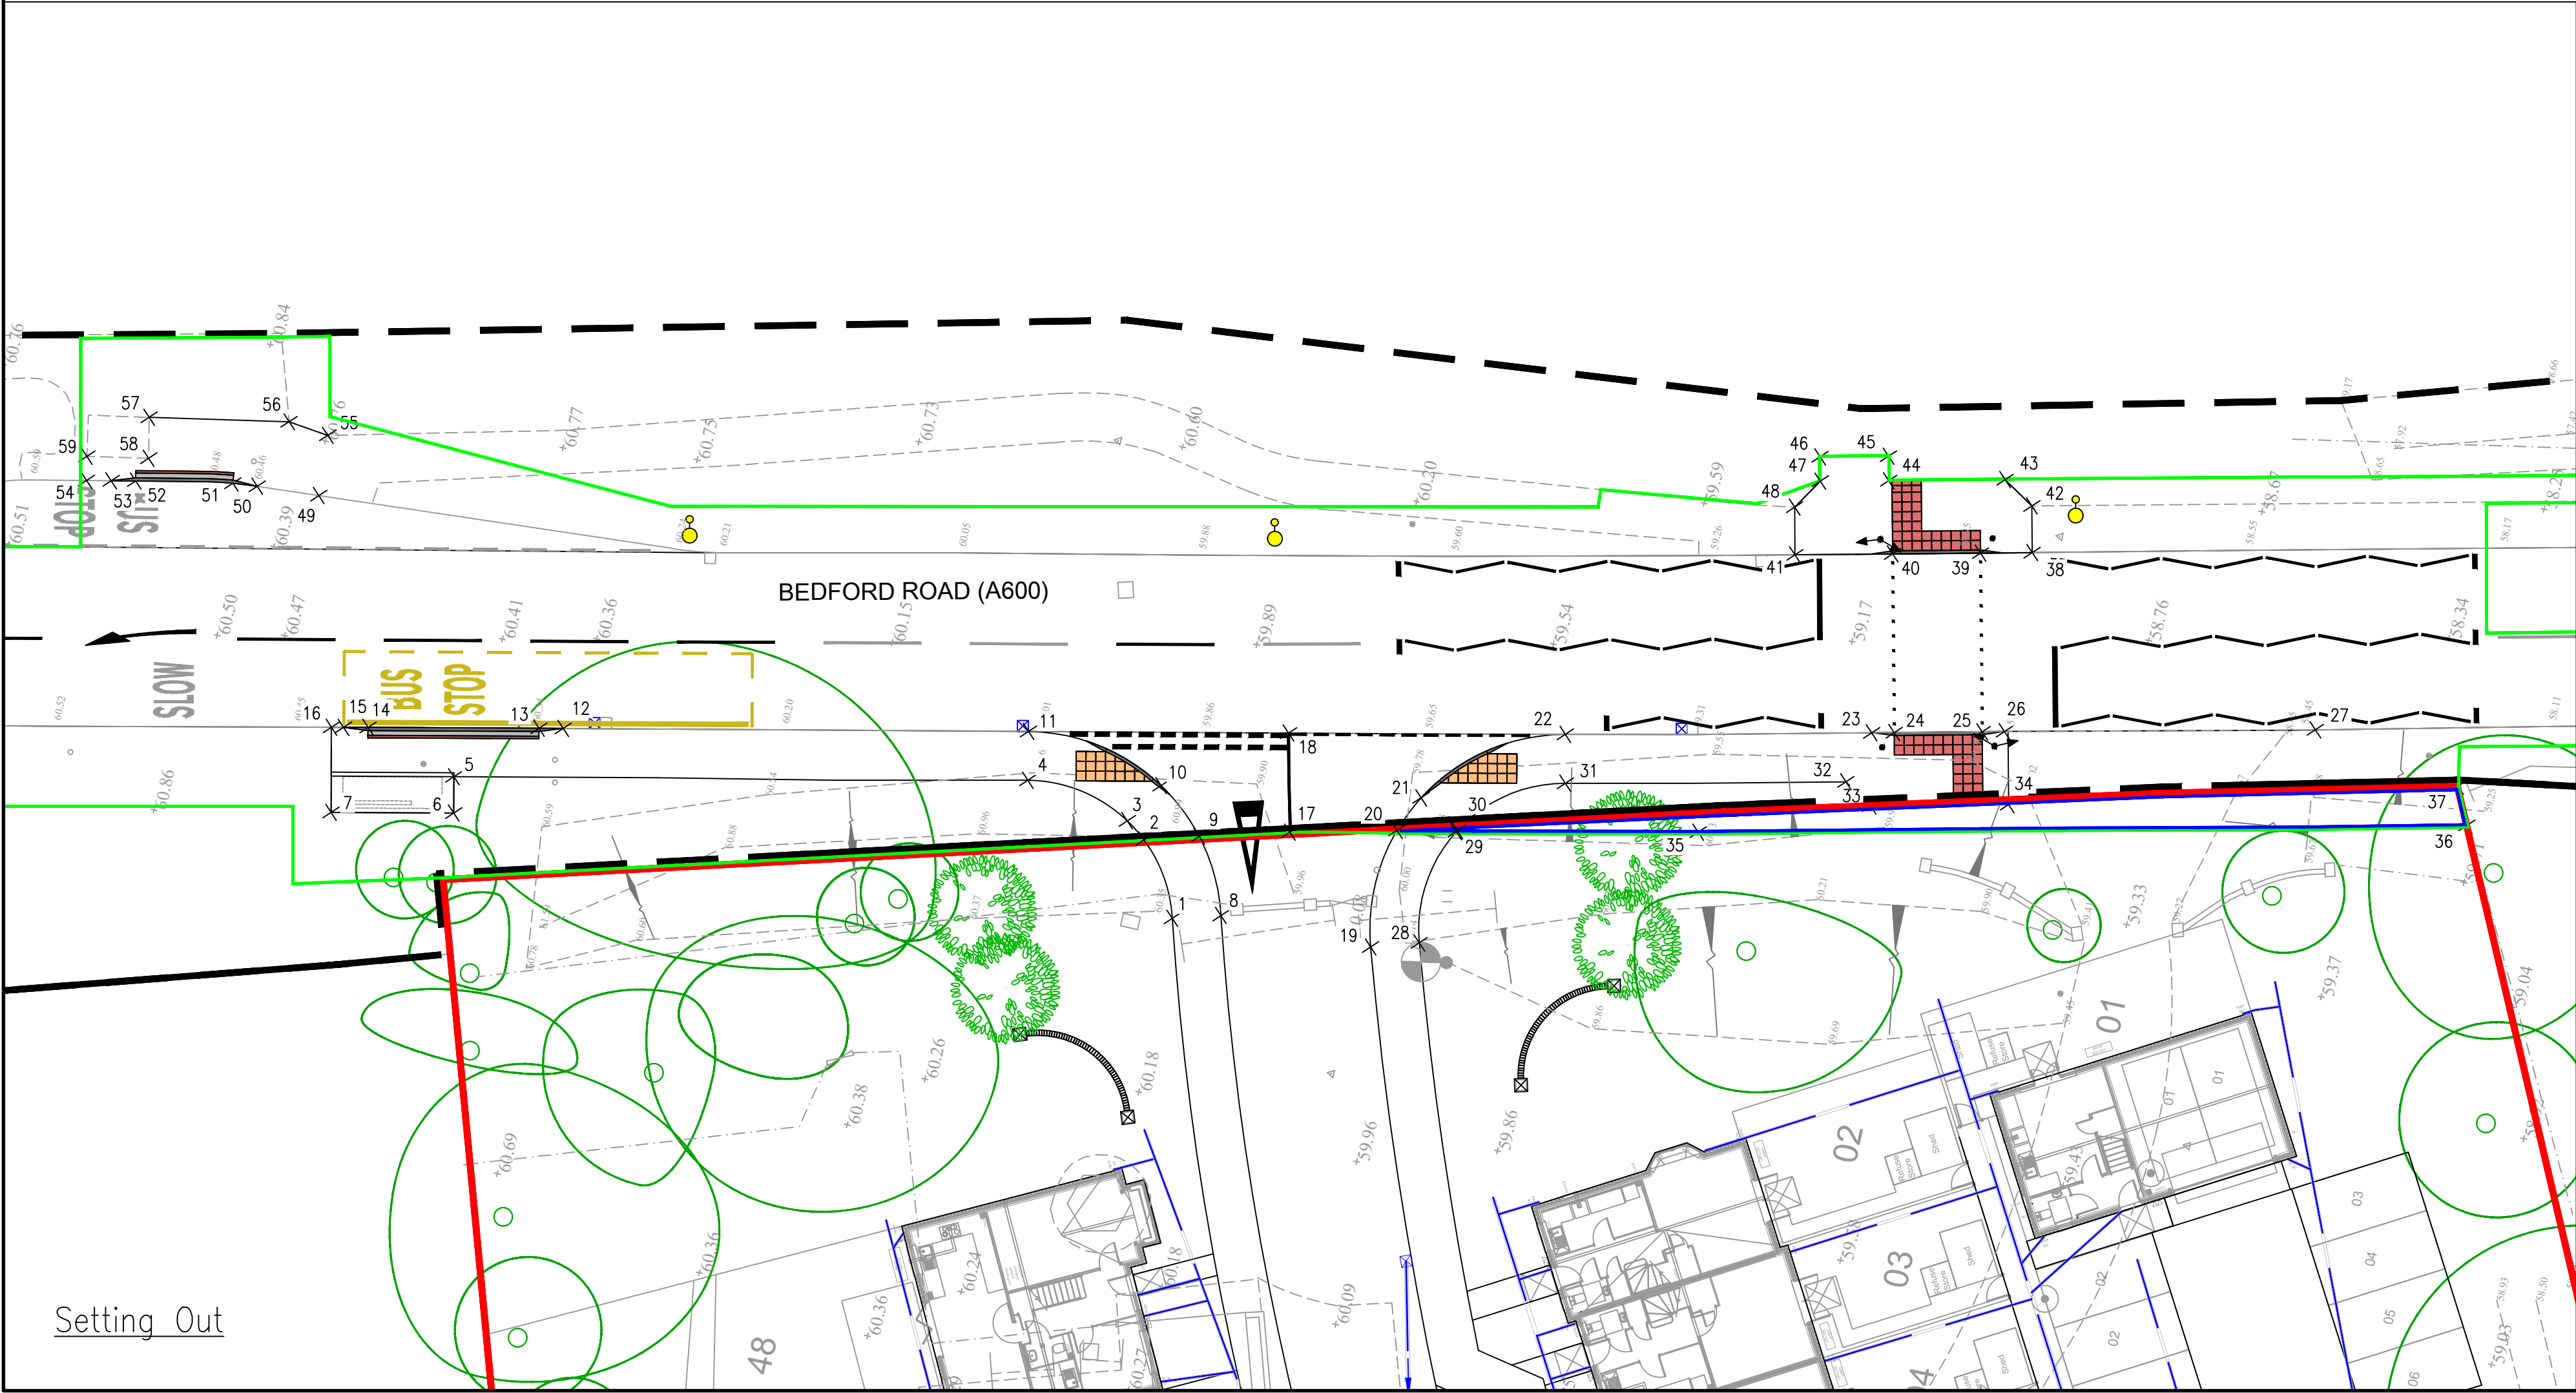

Setting Out

Technical Approval Granted 26.01.24.
Commencement of works subject to
signed S278 agreement & Permit to Work.

Setting Out Points			
POINT NUMBER	EASTING	NORTHING	LEVEL (mAOD)
1	517789.317	231130.315	60.048
2	517792.223	231132.098	60.079
3	517792.851	231132.931	60.098
4	517793.651	231137.256	60.181
5	517789.010	231160.299	60.580
6	517787.554	231160.004	60.615
7	517786.557	231164.929	60.650
8	517789.834	231128.387	59.874
9	517792.828	231129.918	59.900
10	517794.547	231131.872	59.931
11	517795.614	231137.638	60.018
12	517791.858	231156.318	60.322
13	517791.661	231157.291	60.336
14	517790.271	231164.152	60.415
15	517790.072	231165.136	60.426
16	517789.973	231165.622	60.432
17	517793.752	231126.317	59.806
18	517797.715	231127.197	59.777
19	517789.820	231122.124	59.711
20	517794.712	231122.038	59.696
21	517796.224	231121.340	59.659
22	517799.967	231116.086	59.471
23	517802.580	231103.815	59.072
24	517802.776	231102.913	59.042

Setting Out Points			
POINT NUMBER	EASTING	NORTHING	LEVEL (mAOD)
31	517798.008	231115.681	59.636
32	517800.403	231104.442	59.230
33	517799.639	231103.252	59.075
34	517800.843	231097.726	58.957
35	517797.155	231109.944	59.954
36	517803.829	231079.182	59.387
37	517805.327	231079.864	59.020
38	517811.147	231098.881	58.846
39	517810.695	231100.948	58.918
40	517809.930	231104.466	59.031
41	517809.081	231108.375	59.153
42	517813.018	231099.285	58.982
43	517813.848	231100.574	59.000
44	517812.833	231105.234	59.135
45	517813.815	231105.447	59.160
46	517813.222	231108.184	59.310
47	517812.245	231107.972	59.300
48	517810.991	231108.785	59.375
49	517799.162	231168.060	60.427
50	517799.020	231170.605	60.460
51	517798.941	231171.610	60.472
52	517798.220	231175.520	60.528
53	517798.026	231176.507	60.542
54	517797.833	231177.498	60.557
55	517801.650	231168.200	60.760
56	517801.875	231169.864	60.738
57	517800.887	231175.514	60.710
58	517799.239	231175.195	60.690