


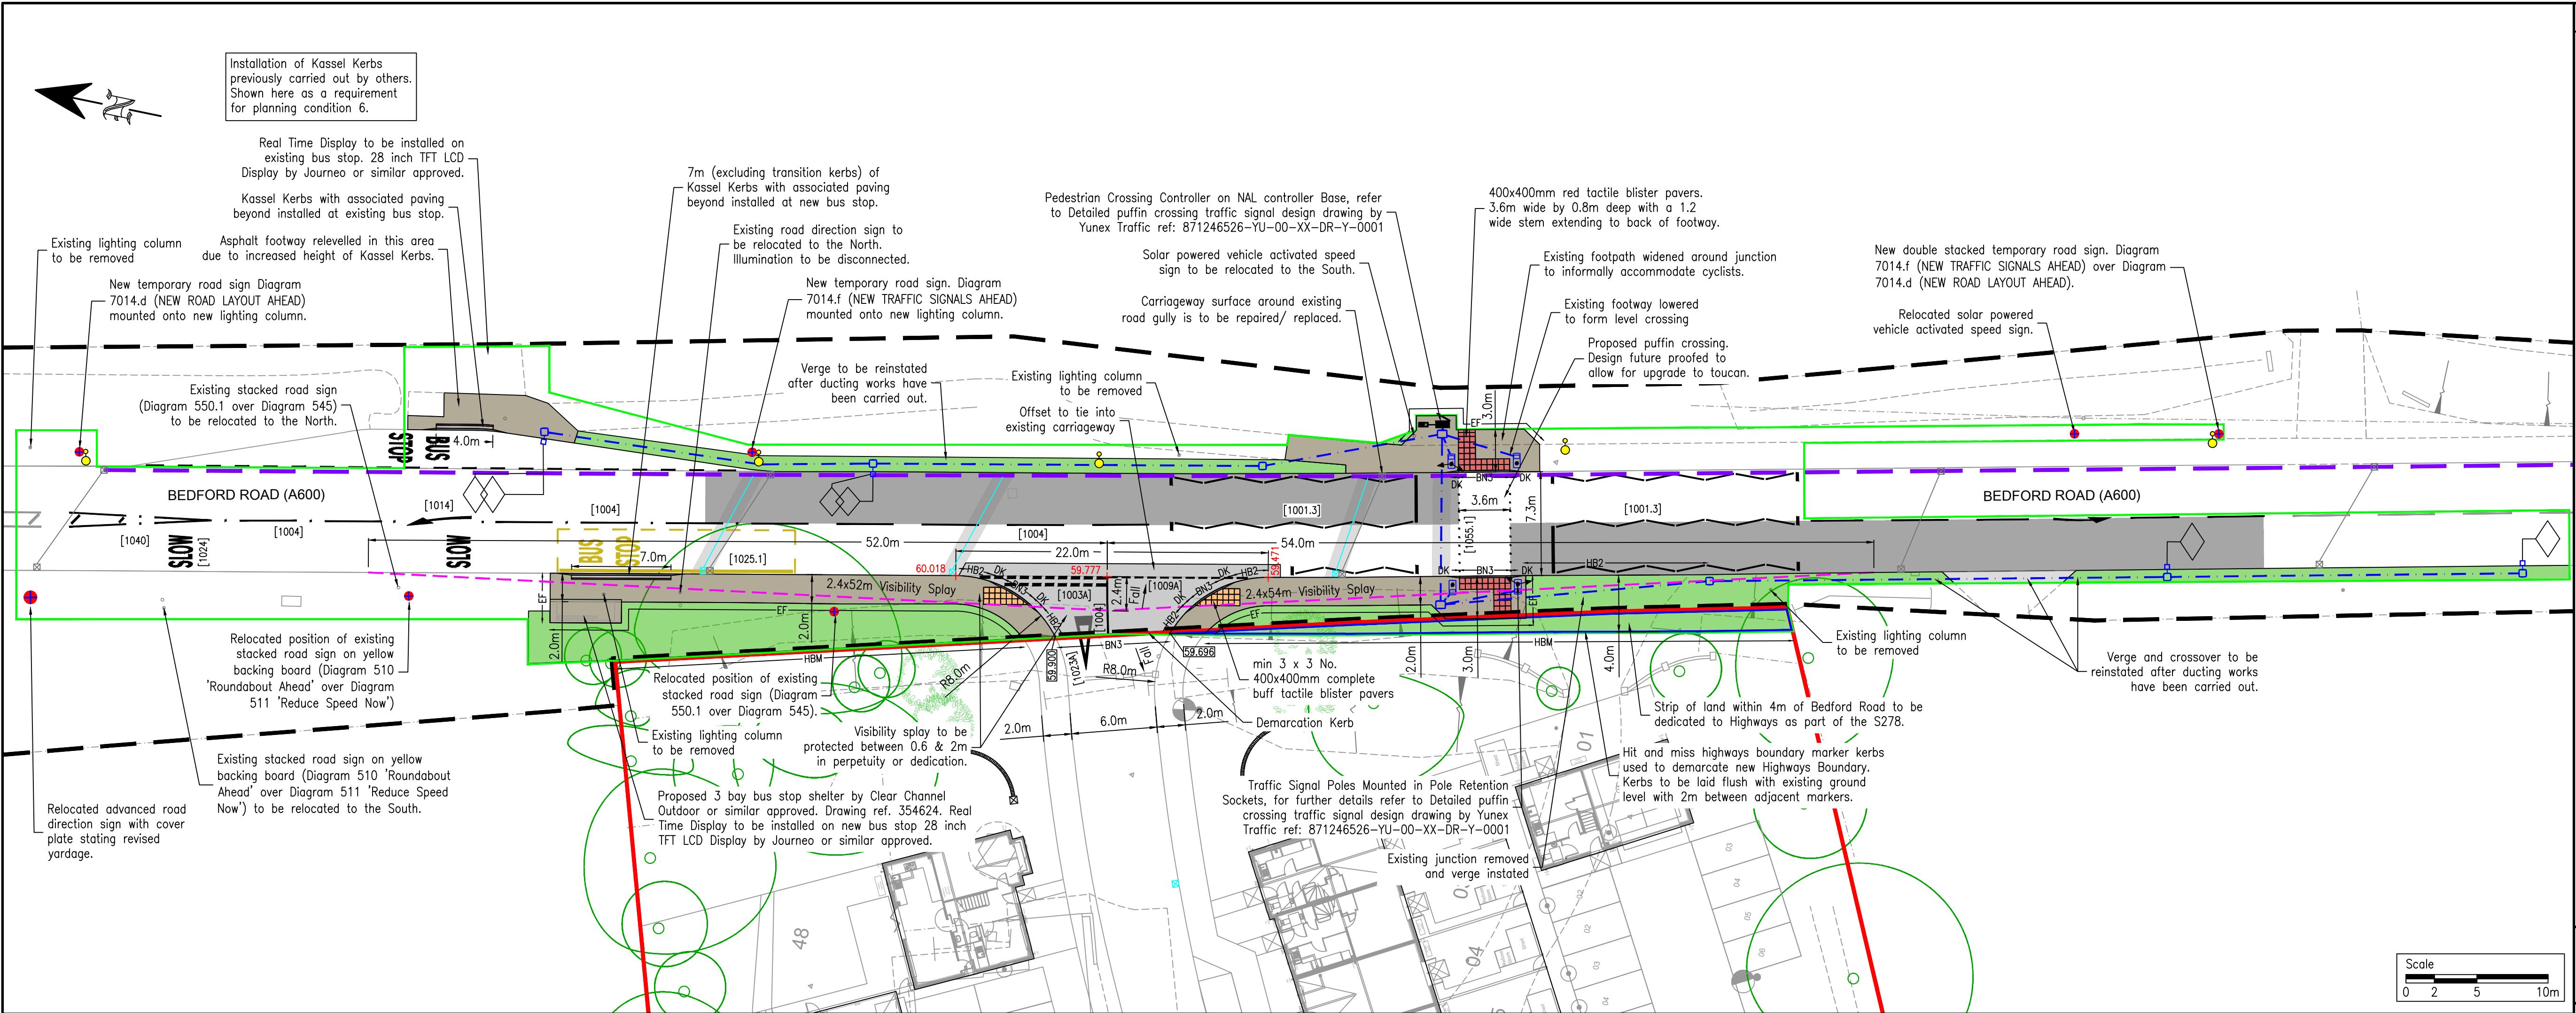

- Notes:**
- Do not scale from this drawing.
 - In case of any discrepancies in drawings, details or bills, refer to engineers for clarification: unilateral decisions by the Contractor will not be accepted.
 - This drawing is to be read in conjunction with all related Architects, Consultants & Sub-Contractors drawings and specifications.
 - The Contractor is advised that all design drawings and information are to be read concurrently and any discrepancies or omissions reported directly to PTA's Civil Engineering Department.
 - Based on topographical survey by Mark Beaver Surveying dated 07.03.2019

Technical Approval Granted 26.01.24.
Commencement of works subject to signed S278 agreement & Permit to Work.

© Powell Tolner & Associates Ltd.
The contents of this drawing may not be reproduced in whole or in part without the prior written permission of Powell Tolner & Associates.

FOR CONSTRUCTION

C01	Issued for Construction	TA	26.01.24	AH
P11	Updated to HCC Comments	TA	24.01.24	AH
P10	Updated to HCC Comments	TA	16.01.24	AH
P09	Updated to HCC Comments	TA	16.01.24	AH
P08	Updated to HCC Comments	TA	17.11.23	AH
P07	Additional Works Added to Plan	TA	18.10.23	AH
P06	Existing Deflection Arrow Replaced With Centreline	TA	16.08.23	AH
P05	Traffic Signaling Info Shown	TA	07.07.23	AH
P04	Drainage Updated	TA	25.05.23	AH
P03	Footpath Locally Widened West of Puffin Crossing	TA	20.03.23	AH
P02	Updated Following HCC Design Review 2	TA	06.03.23	AH
P01	First Issue	TA	07.12.22	AH
REV	DESCRIPTION	BY	DATE	CHK'D

PROJECT TITLE
Bedford Road, Ickleford
Hertfordshire

DRAWING TITLE
S278
Legal Agreement Plan

DATE	Dec. 22	CHECKED DO	CHECKED ENG	PTA PROJ No
DRAWN	TA			9607
SCALE	1:250 / 1:500	TA	AH	REVISION
DRG SIZE	A1 / A3			C01

DRAWING No
00061-8411 -C- S278 - GA

Consulting Civil & Structural Engineers

pta

29 Red Lion Street
Chesham
Bucks.
HP5 1EJ
Tel. 01494 772721

www.ptaconsult.co.uk

