




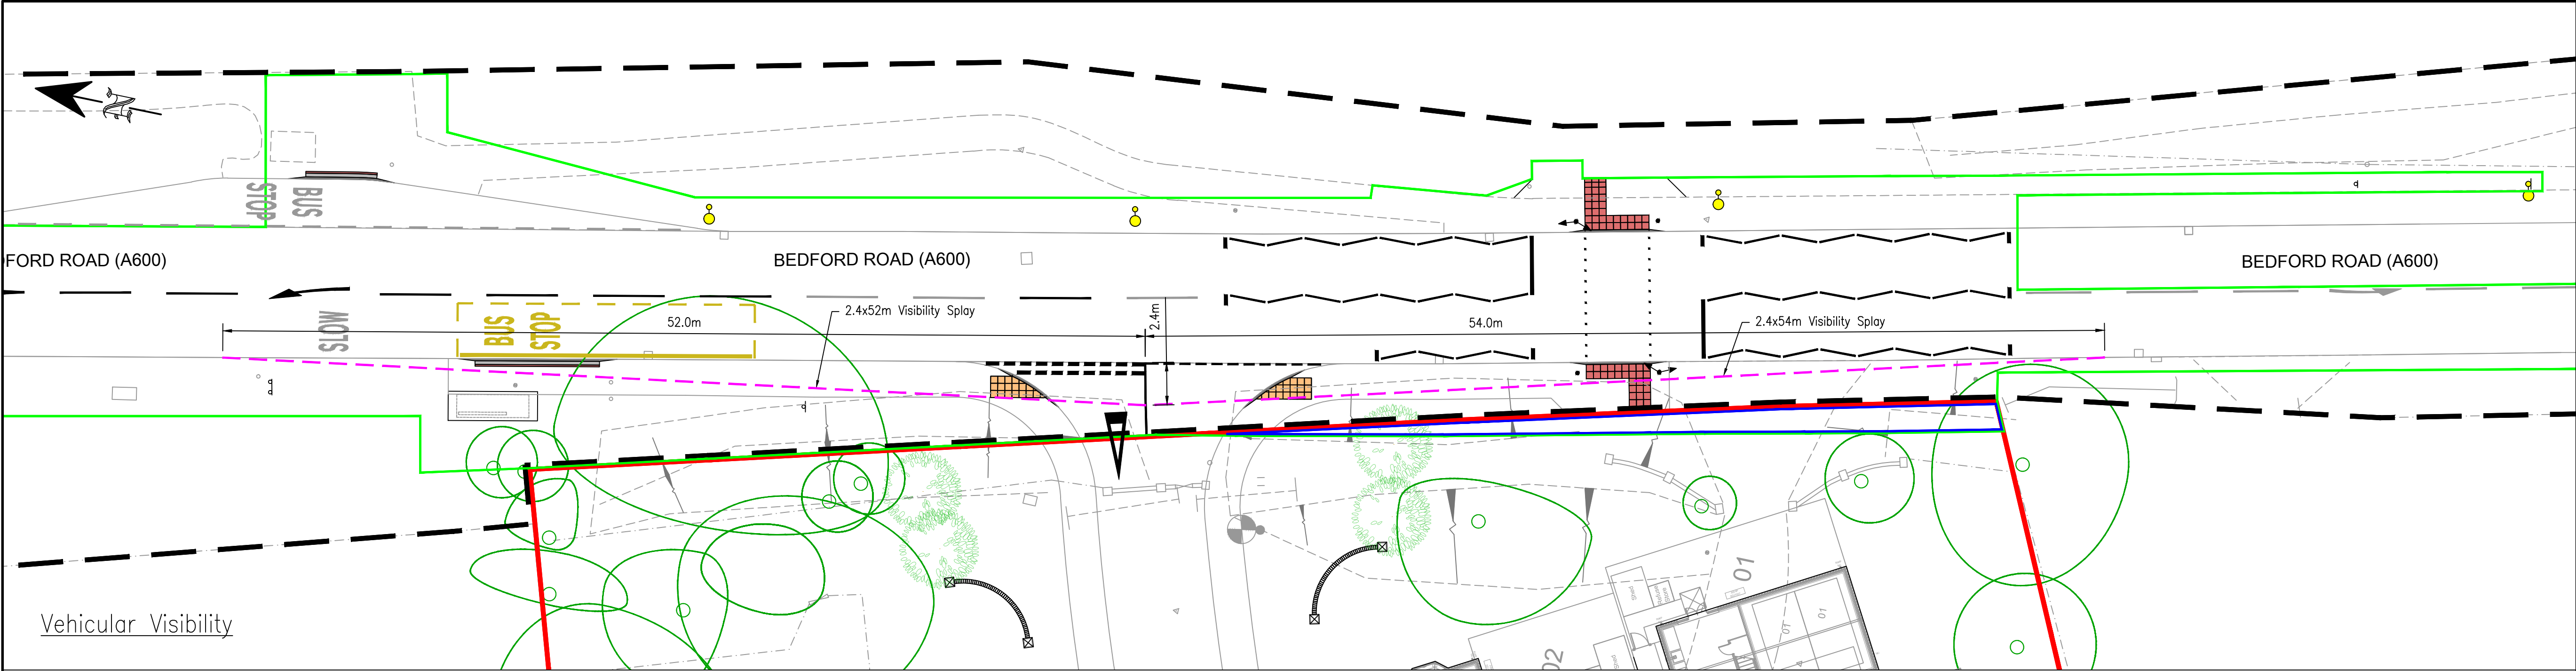

Vehicular Visibility

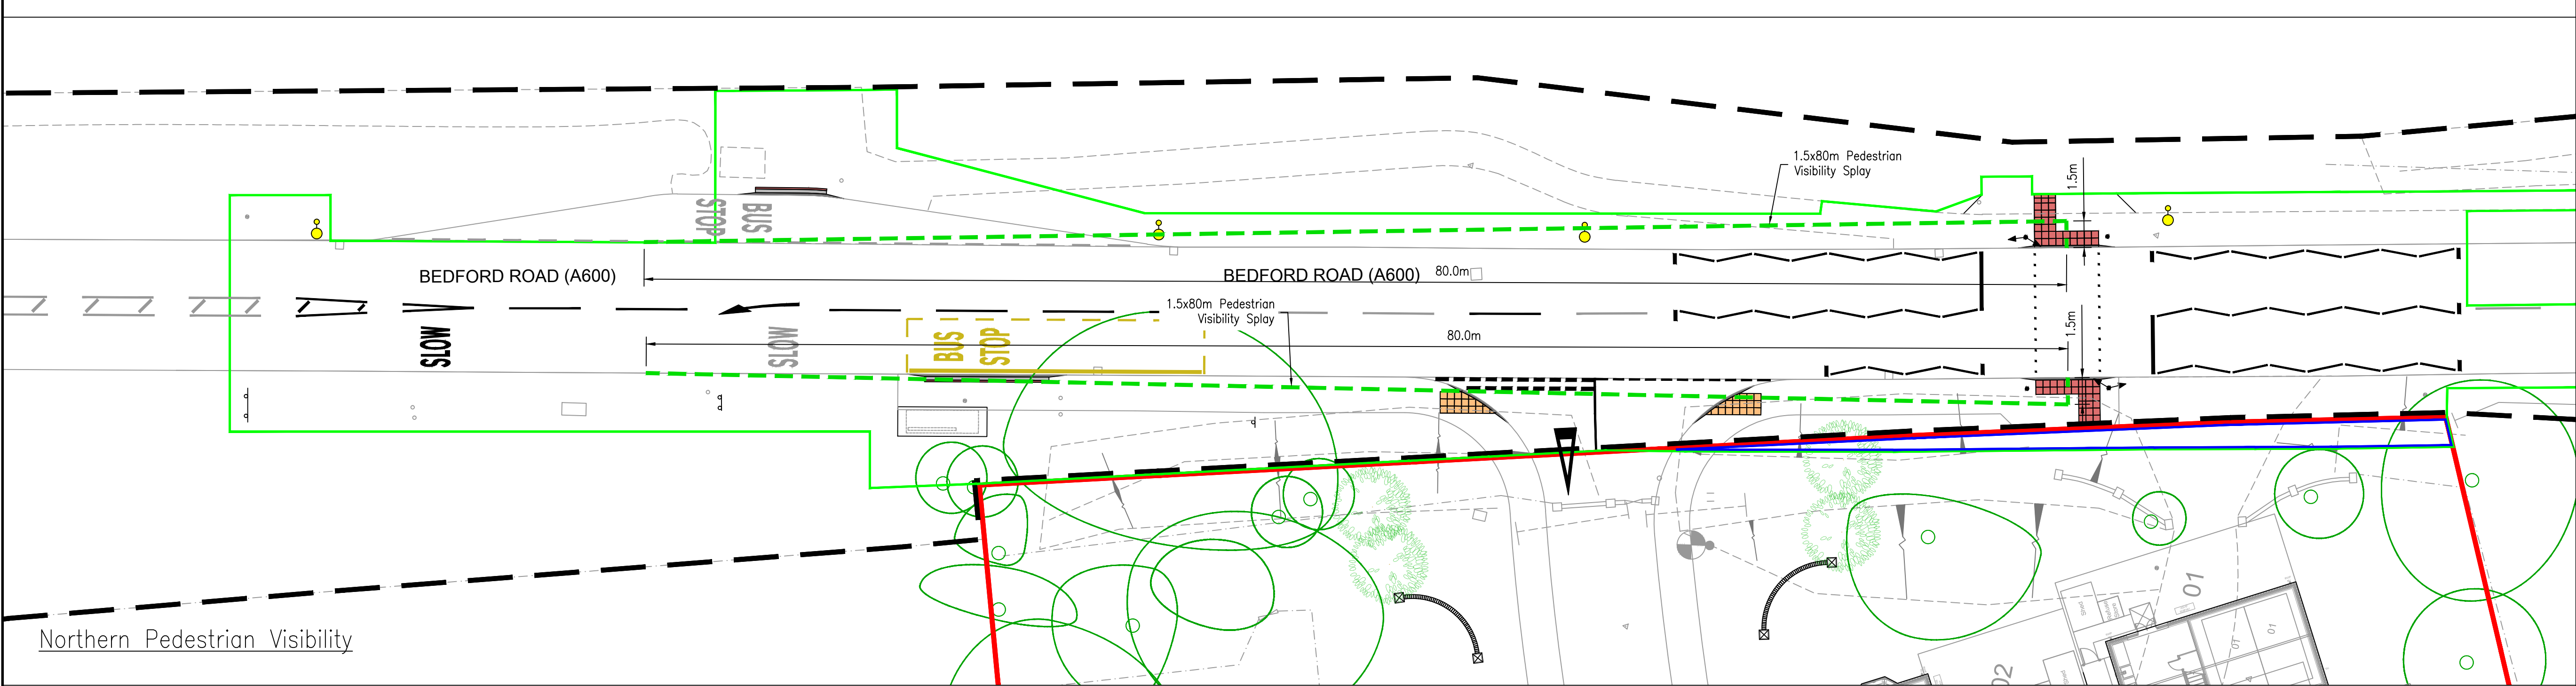

Northern Pedestrian Visibility

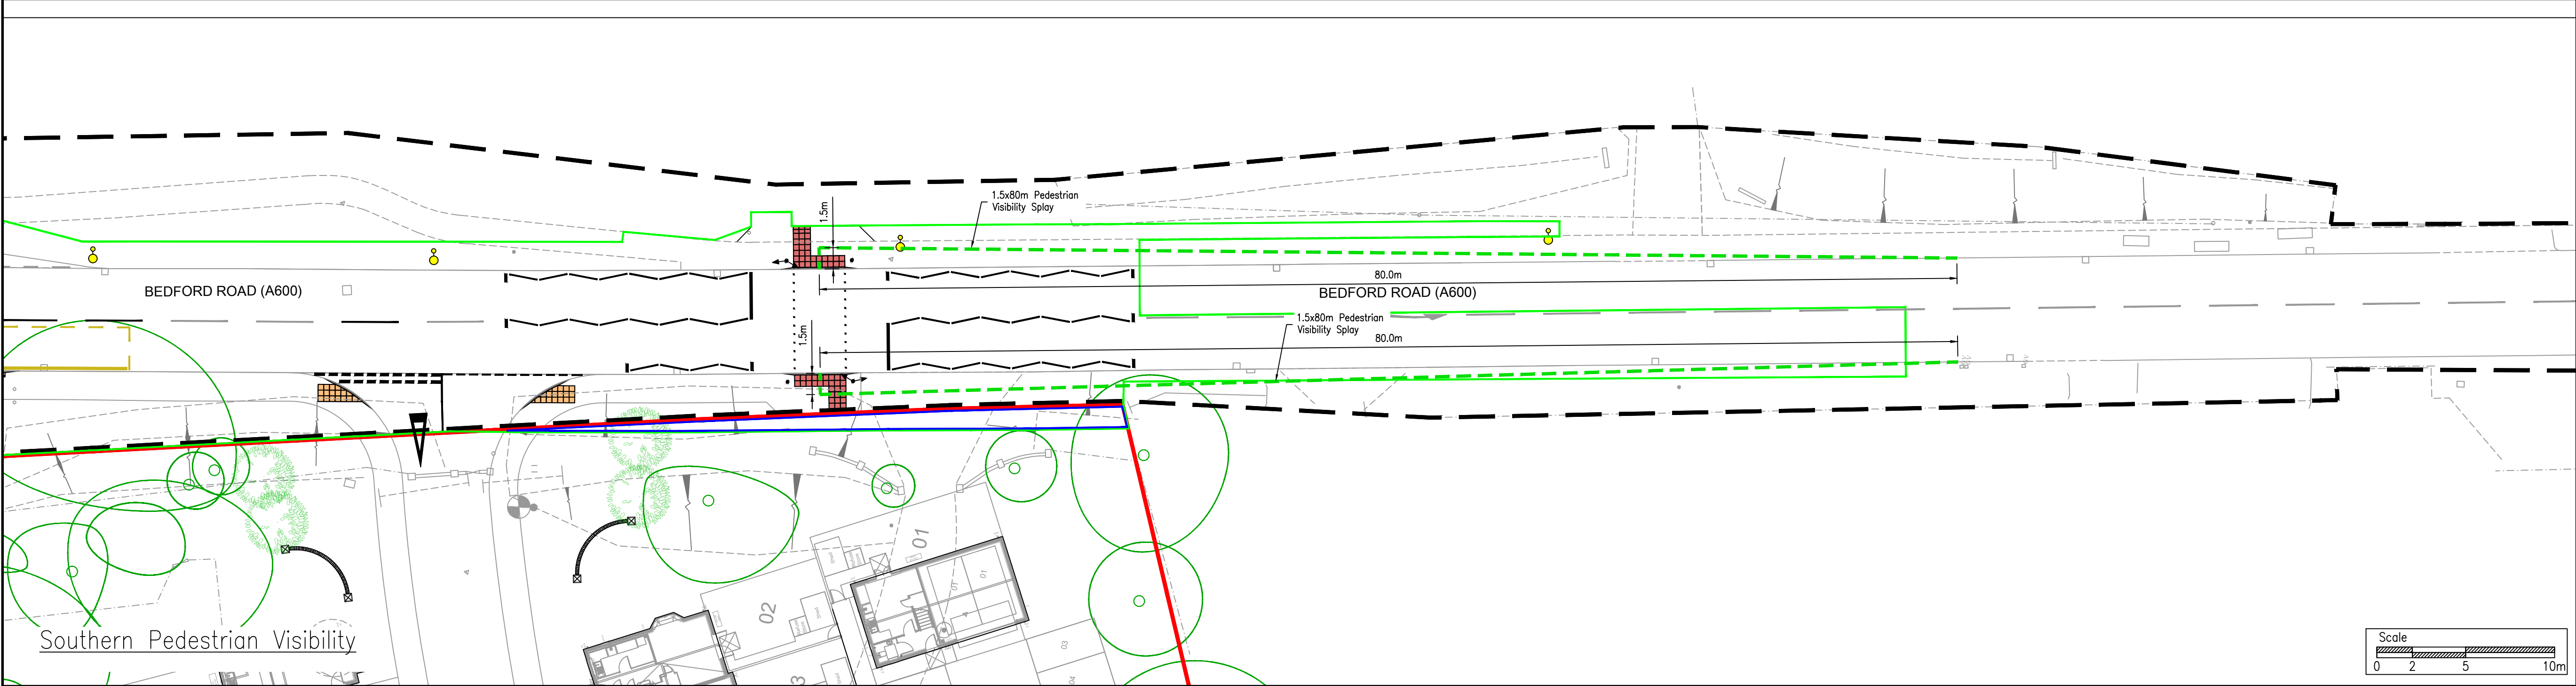

Southern Pedestrian Visibility

- Notes:**
- Do not scale from this drawing.
 - In case of any discrepancies in drawings, details or bills, refer to engineers for clarification: unilateral decisions by the Contractor will not be accepted.
 - This drawing is to be read in conjunction with all related Architects, Consultants & Sub-Contractors drawings and specifications.
 - The Contractor is advised that all design drawings and information are to be read concurrently and any discrepancies or omissions reported directly to PTA's Civil Engineering Department.
 - Based on topographical survey by Mark Beaver Surveying dated 07.03.2019
 - Any trees/ vegetation within the visibility splays are to be taken down/ removed prior to traffic signal commissioning.
- Technical Approval Granted 26.01.24.**
Commencement of works subject to signed S278 agreement & Permit to Work.

- Key:**
- Site Boundary
 - Extent of Section 278 Works
 - Extent of Land to be Dedicated
 - Highway Boundary
 - Existing Road Markings to Remain
 - Proposed Road Markings
 - Vehicular Visibility Splay
 - Pedestrian Visibility Splay

© Powell Tolner & Associates Ltd.
The contents of this drawing may not be reproduced in whole or in part without the prior written permission of Powell Tolner & Associates.

DRAWING STATUS
FOR CONSTRUCTION

REV	DESCRIPTION	BY	DATE	CHK'D
C01	Issued for Construction	TA	26.01.24	AH
P10	Kassel Kerb Lengths Revised	TA	24.01.24	AH
P09	Road Markings Updated	TA	17.11.23	AH
P08	Road Markings & Sign Locations Updated	TA	18.10.23	AH
P07	S278 Boundary Updated	TA	07.07.23	AH
P06	Footpath Locally Widened West of Puffin Crossing	TA	20.03.23	AH
P05	Boundaries Updated	TA	06.03.23	AH
P04	Boundary Updated	TA	07.12.22	AH
P03	General Amendments	TA	05.08.22	AH
P02	Updated to Revised Layout	TA	07.07.22	AH
P01	First Issue	GW	01.10.21	AH

PROJECT TITLE
Bedford Road, Ickleford
Hertfordshire

DRAWING TITLE
S278
Visibility Splays

DATE	Oct 21	CHECKED DO	CHECKED ENG	PTA PROJ No
DRAWN	TA			9607
SCALE	1:200 / 1:400	TA	AH	REVISION
DRG SIZE	A1 / A3			C01

DRAWING No
00061-8410-C- S278 - GA

Consulting Civil & Structural Engineers

pta
29 Red Lion Street
Chesham
Bucks.
HP5 1EJ
Tel. 01494 772721

www.ptaconsult.co.uk