


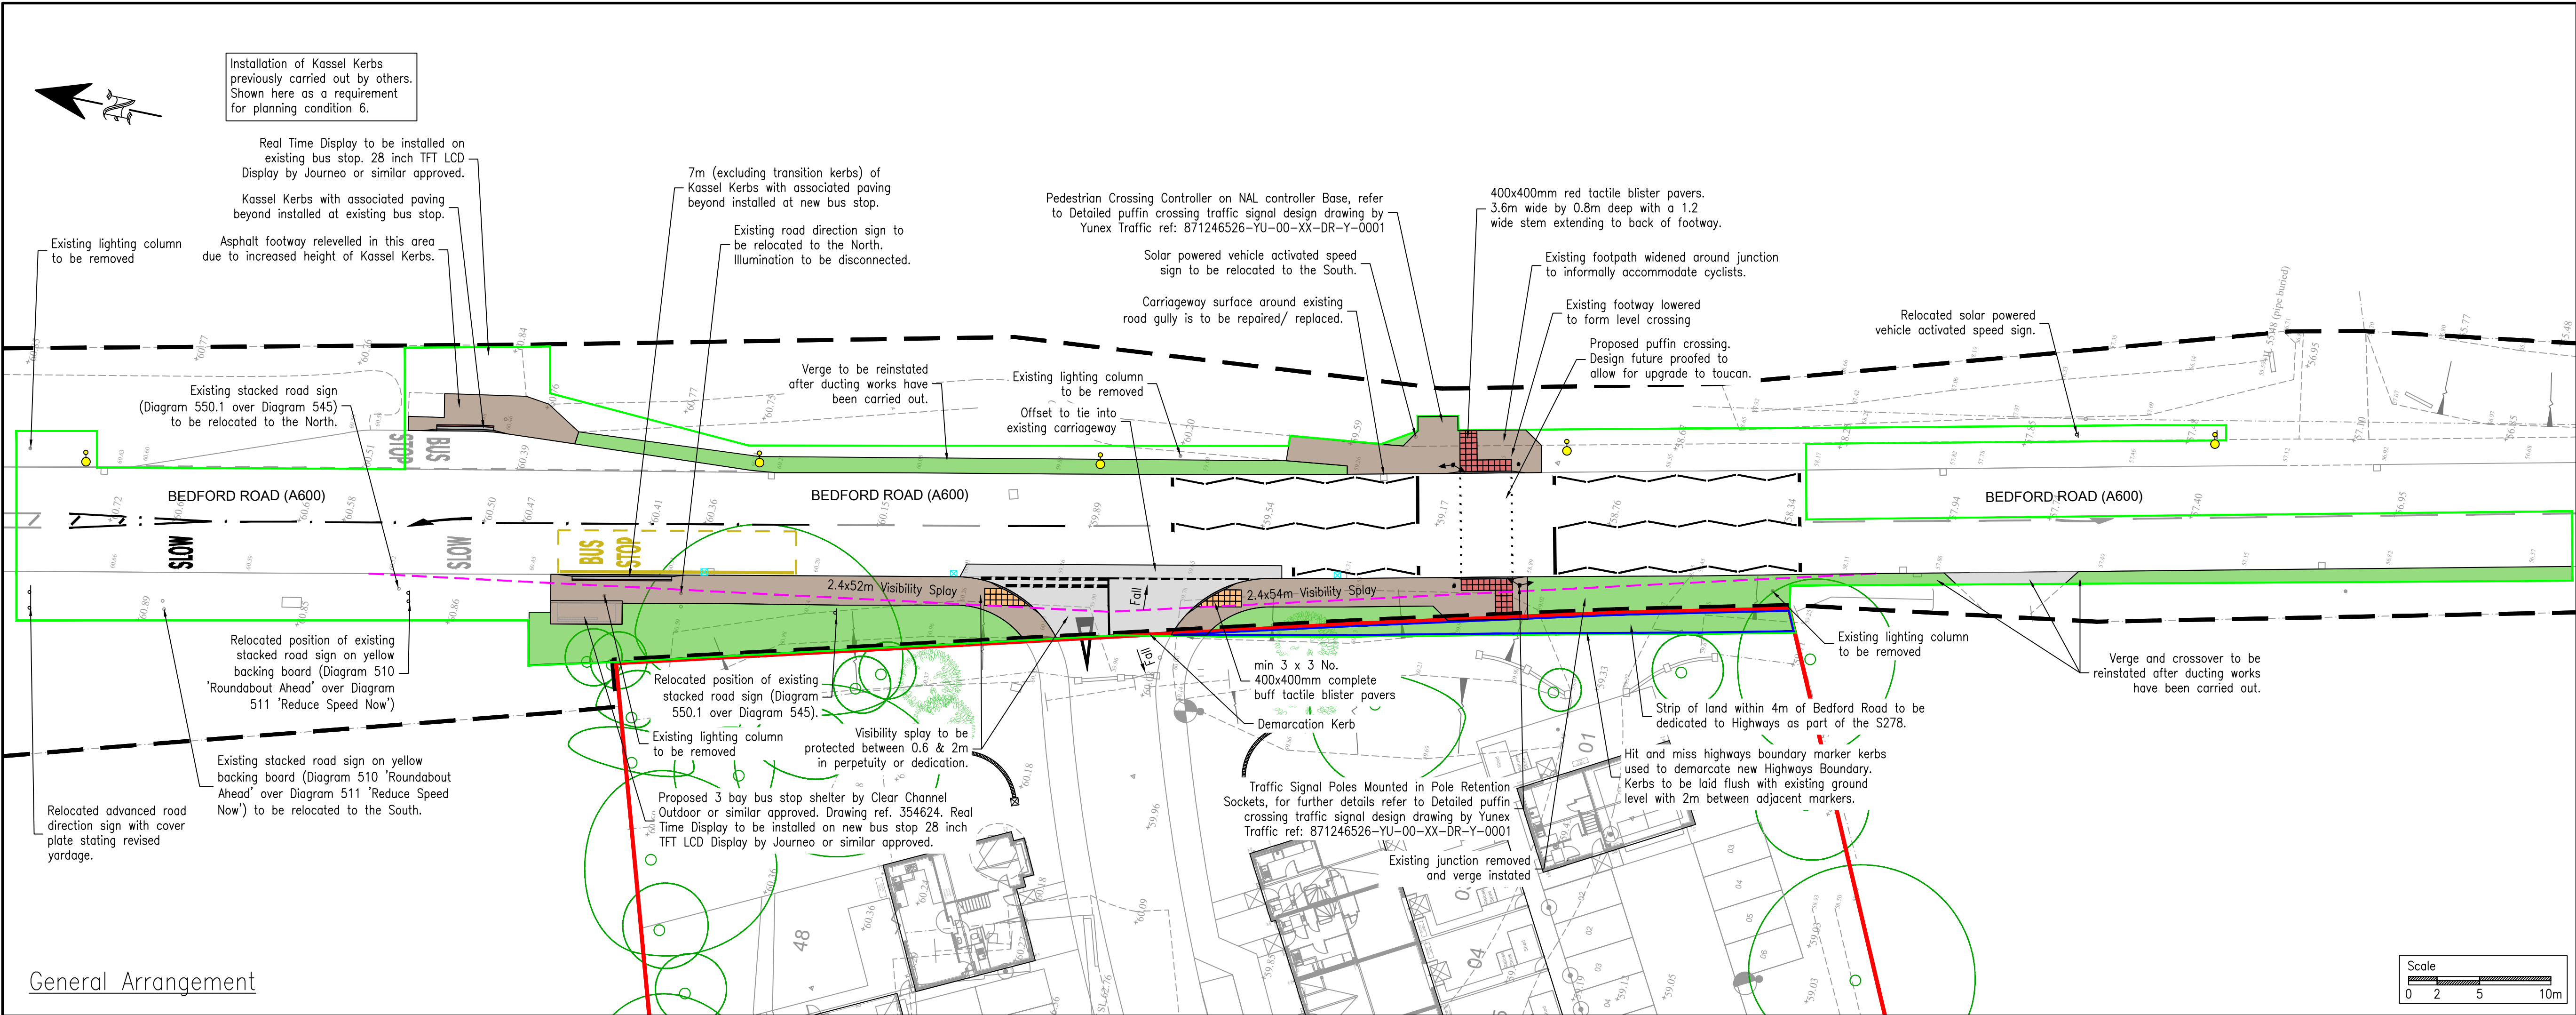

- Notes:
- Do not scale from this drawing.
 - In case of any discrepancies in drawings, details or bills, refer to engineers for clarification: unilateral decisions by the Contractor will not be accepted.
 - This drawing is to be read in conjunction with all related Architects, Consultants & Sub-Contractors drawings and specifications.
 - The Contractor is advised that all design drawings and information are to be read concurrently and any discrepancies or omissions reported directly to PTA's Civil Engineering Department.
 - Based on topographical survey by Mark Beaver Surveying dated 07.03.2019
 - For the proposed kerb types, refer to PTA drawing 00061-8460-C-S278-DET.
- Technical Approval Granted 26.01.24. Commencement of works subject to signed S278 agreement & Permit to Work.

- Key:
- Site Boundary
 - Extent of Section 278 Works
 - Extent of Land to be Dedicated
 - Highway Boundary
 - Adoptable Asphalt Carriageway Refer to Construction Details Drg.
 - Adoptable Asphalt Footway Refer to Construction Details Drg.
 - Adoptable Verge Refer to Construction Details Drg.
 - Tactile paving in accordance with DfT 'Guidance on the Use of Tactile Paving Surfaces'
 - Vehicular Visibility Splay
 - Existing Road Markings to Remain
 - Proposed Road Markings
 - Proposed Lighting Column (refer to Lighting Design drgs for further info)
 - Traffic Signals (refer to traffic signal design drgs for further info)
 - Proposed Road Gully

© Powell Tolner & Associates Ltd.

The contents of this drawing may not be reproduced in whole or in part without the prior written permission of Powell Tolner & Associates.

FOR CONSTRUCTION

REV	DESCRIPTION	BY	DATE	CHK'D
C01	Issued for Construction	TA	26.01.24	AH
P12	Kassel Kerb Lengths Revised	TA	24.01.24	AH
P11	Updated to HCC Comments	TA	17.11.23	AH
P10	Road Markings & Sign Locations Updated	TA	18.10.23	AH
P09	Existing Deflection Arrow Replaced With Centreline	TA	16.08.23	AH
P08	S278 Boundary Updated	TA	07.07.23	AH
P07	Drainage Updated	TA	25.05.23	AH
P06	Footpath Locally Widened West of Puffin Crossing	TA	20.03.23	AH
P05	Updated Following HCC Design Review 2	TA	06.03.23	AH
P04	Updated Following HCC Design Review	TA	07.12.22	AH
P03	General Amendments	TA	05.08.22	AH
P02	Updated to Revised Layout	TA	07.07.22	AH
P01	First Issue	GW	01.10.21	AH

PROJECT TITLE

Bedford Road, Ickleford
Hertfordshire

DRAWING TITLE

S278
General Arrangement

DATE	Oct 21	CHECKED DO	CHECKED ENG	PTA PROJ No
DRAWN	TA			9607
SCALE	1:250 / 1:500	TA	AH	REVISION
DWG SIZE	A1 / A3			C01

DRAWING NO

00061-8400-C- S278 - GA

Consulting Civil & Structural Engineers

pta

29 Red Lion Street
Chesham
Bucks.
HP5 1EJ
Tel. 01494 772721

www.ptaconsult.co.uk