


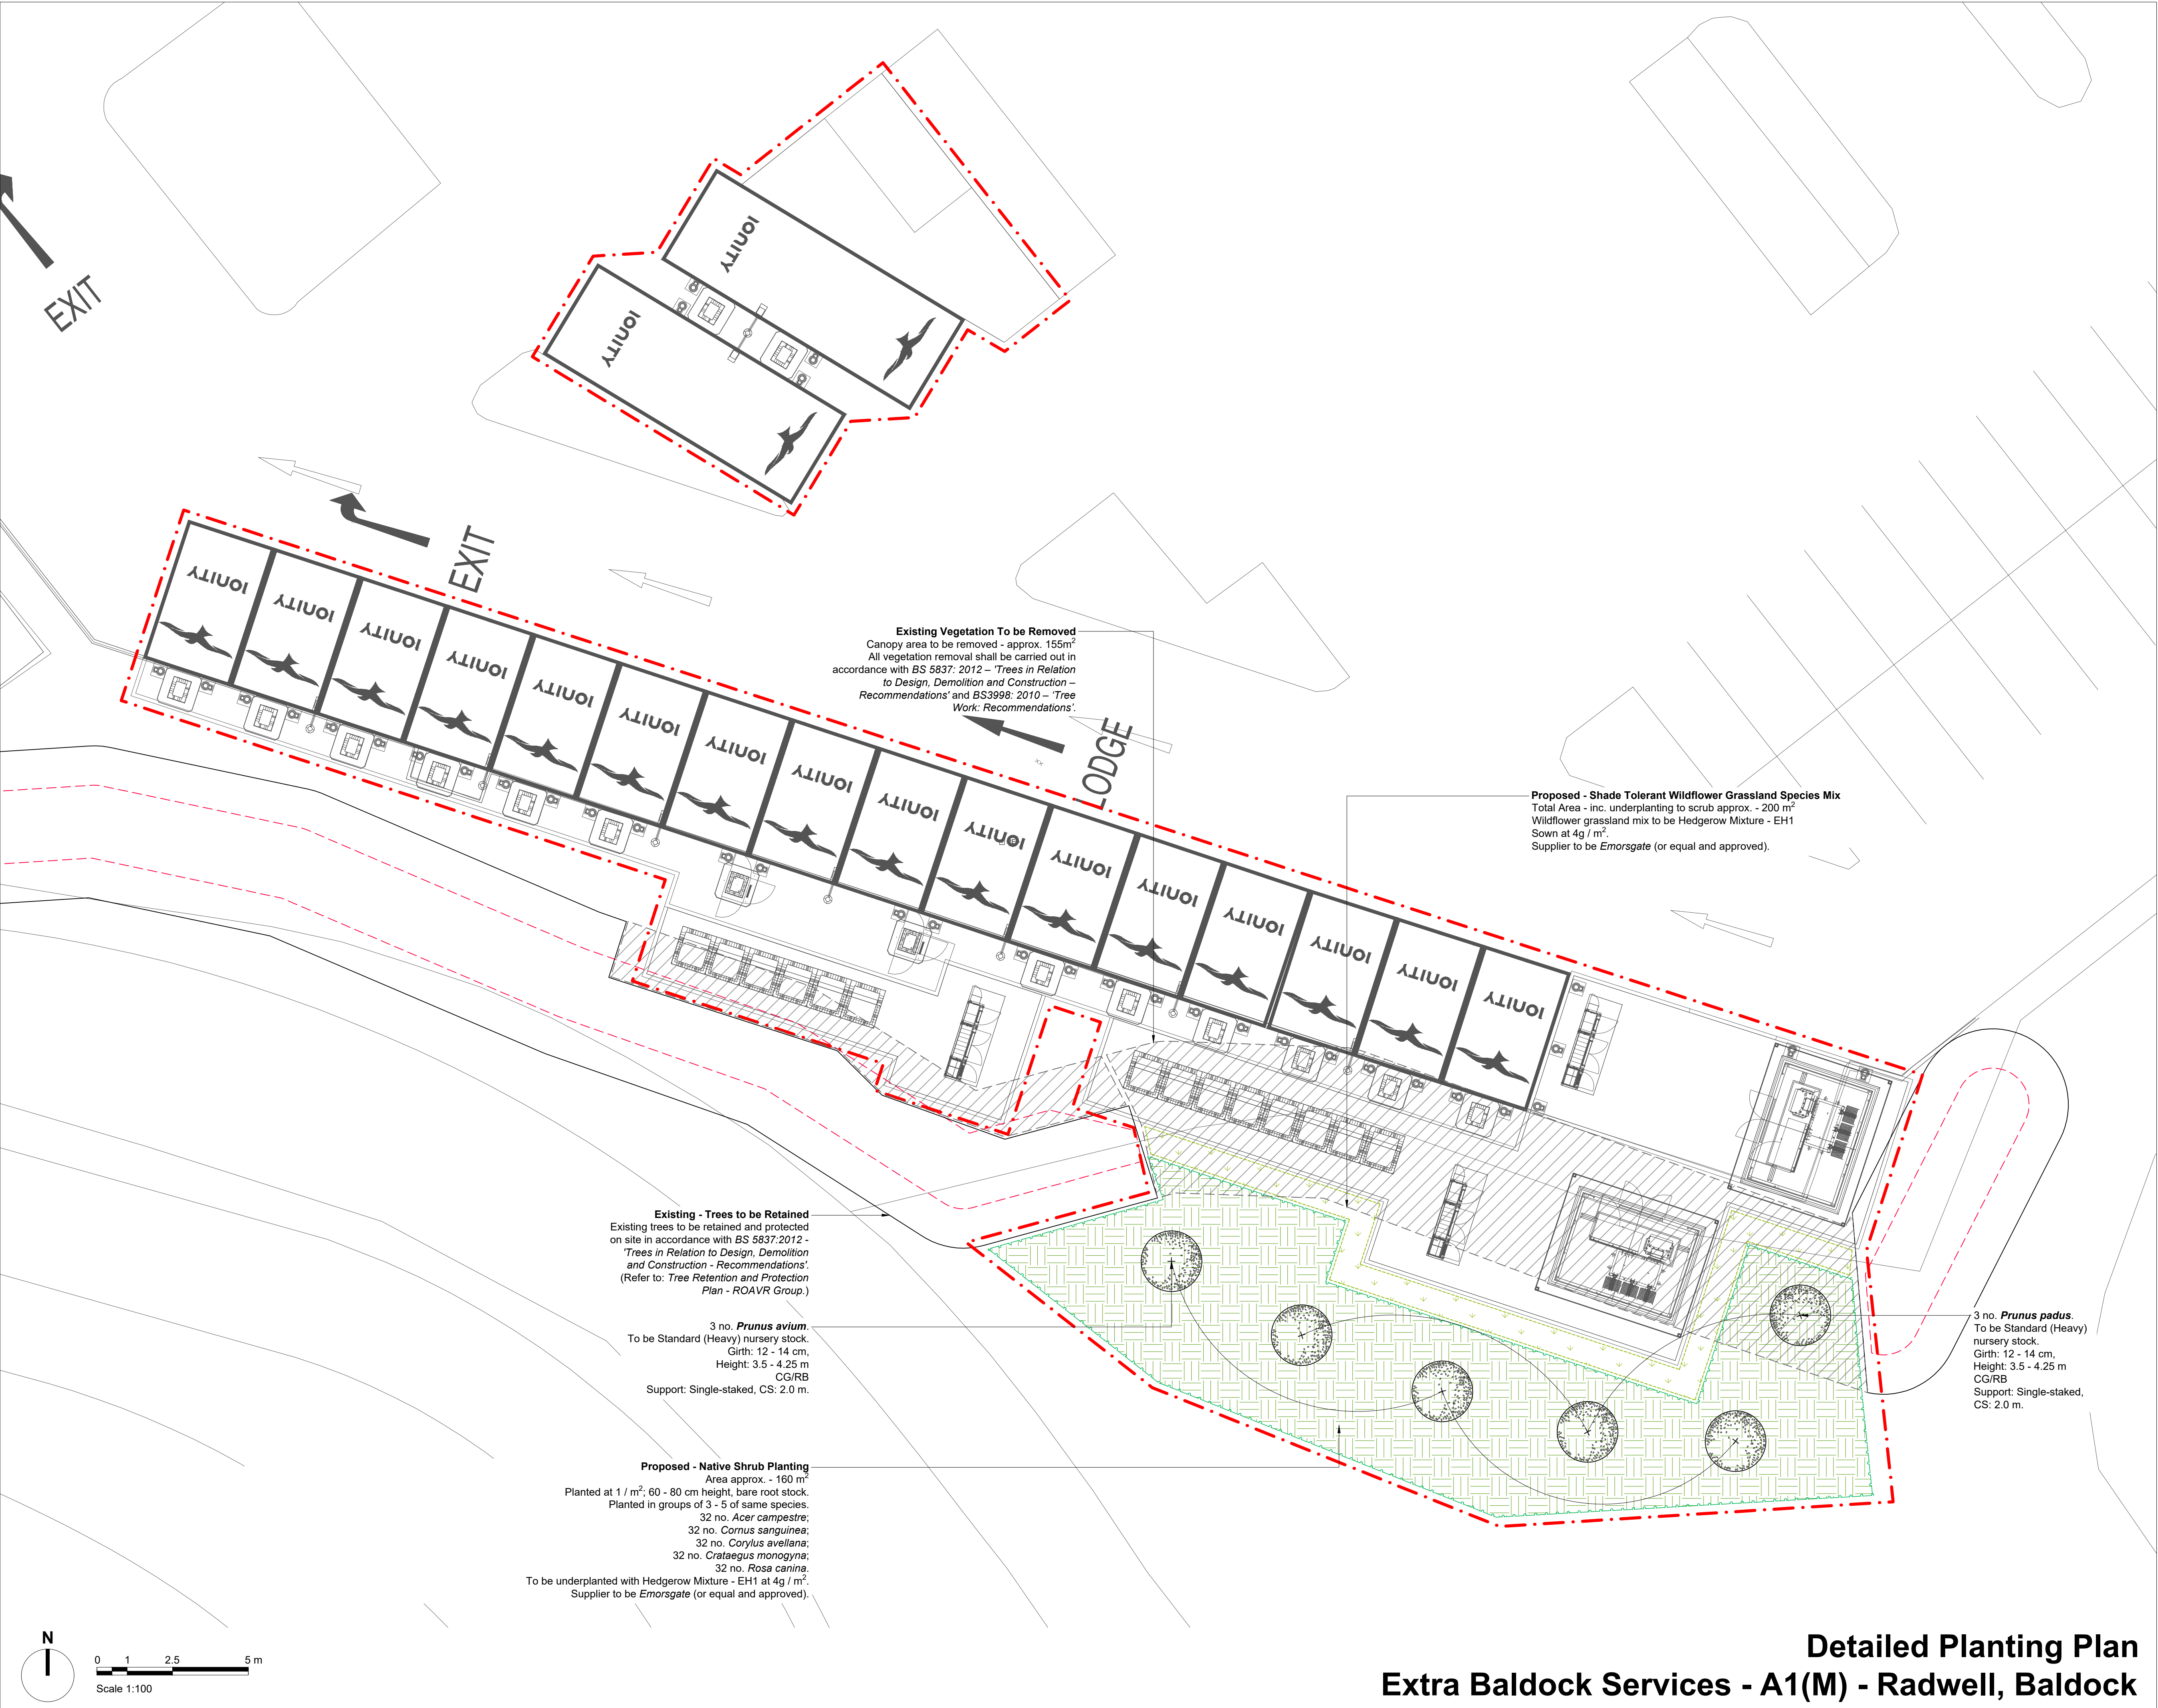

Legend

Site Boundary

Existing Trees to be Retained and Protected
Existing mature trees with Root Protection Areas to be retained and protected on site in accordance with BS 5837:2012 - 'Trees in Relation to Design, Demolition and Construction - Recommendations'.

Existing Vegetation To be Removed

Proposed Soft Landscape

Native Trees

Native Shrub Planting

Native Wildflower Grassland

- Notes:**
1. To be read in conjunction with accompanying documents produced by the Landscape Architect.
 2. Not to be used for Contract nor Construction purposes.

PLANNING ISSUE

Rev	Description	Date	Drawn	Appr
00	Planning Issue	23.08.24	GL	KM

LIZARD
Landscape Design and Ecology
The Old Bank, 34 South Street, Tarring, Worthing, West Sussex, BN14 7LH
T: 01903 216033 E: office@lizardlandscape.co.uk W: lizardlandscapeecology.com

Client
POISE Group
Project Title and Location
Extra Baldock Services
A1(M) - Radwell, Baldock

Drawing Title
Detailed Planting Plan

Scale 1:100@A1	Drawn GL	Approved KM	Date 23.08.24
Drawing No LLD3313-LAN-DWG-200	Revision 00		

Detailed Planting Plan
Extra Baldock Services - A1(M) - Radwell, Baldock