


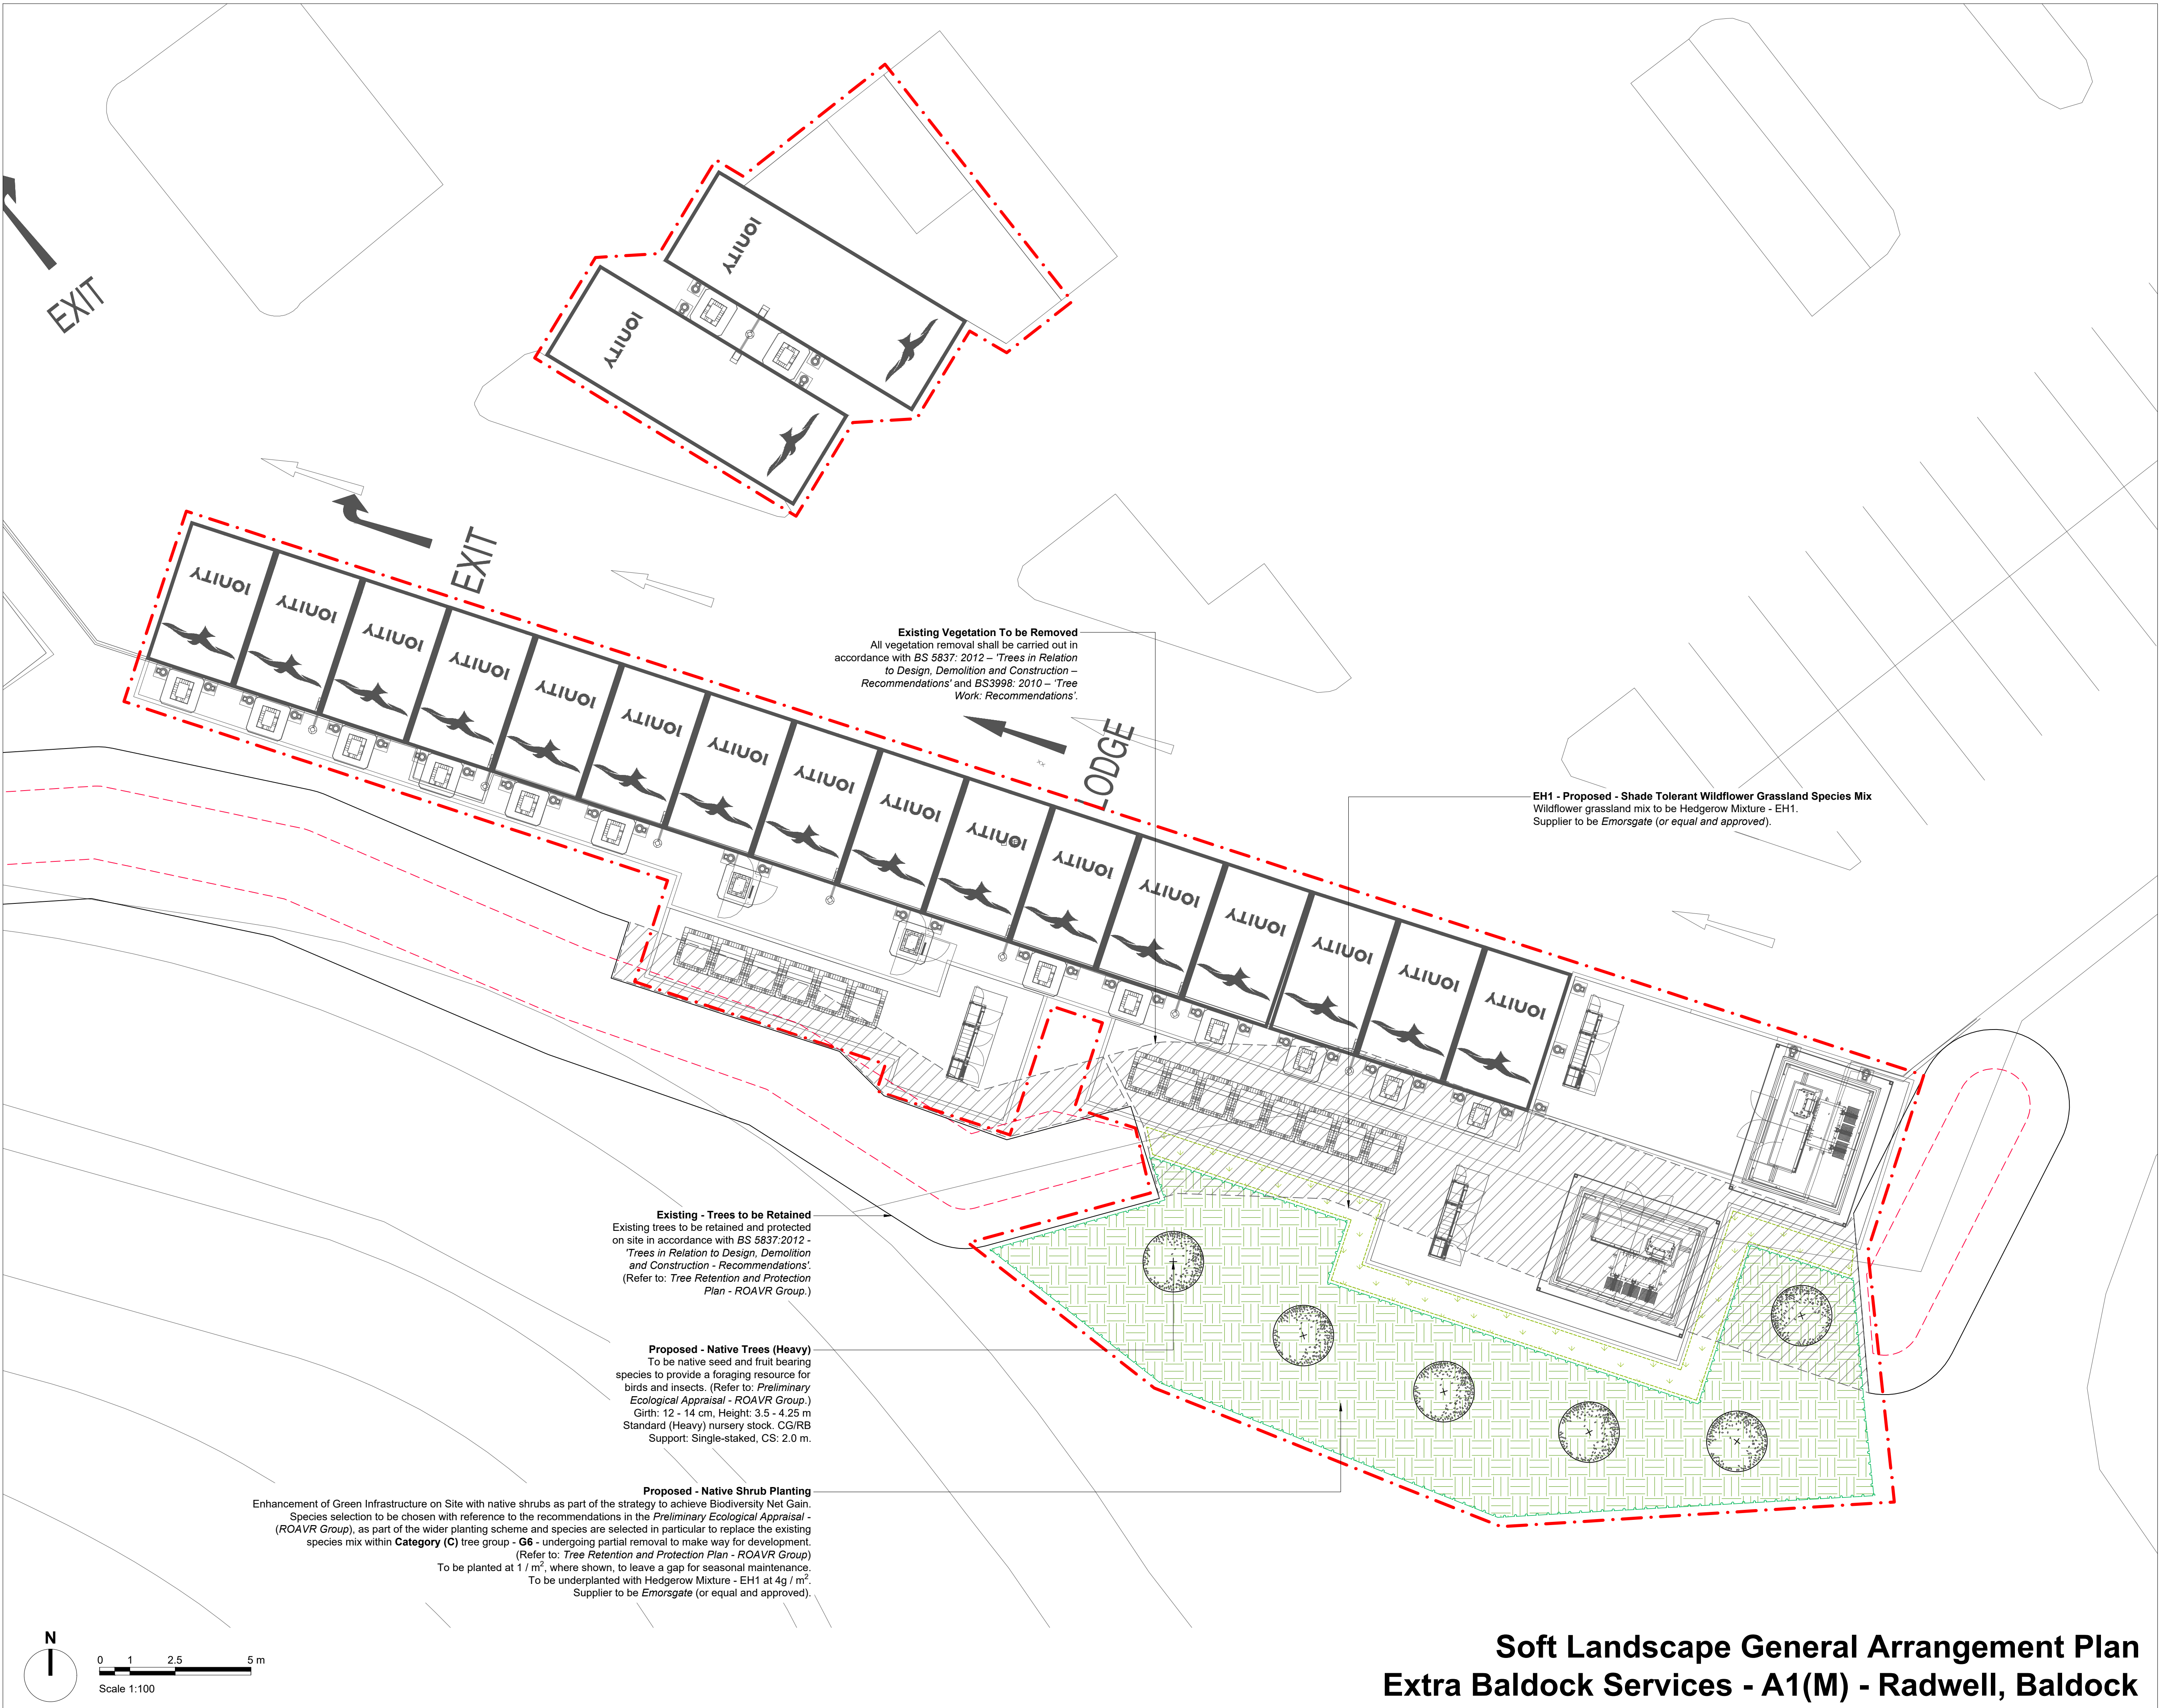

Legend

- Site Boundary
- Existing Trees to be Retained and Protected
Existing mature trees with Root Protection Areas to be retained and protected on site in accordance with BS 5837:2012 - 'Trees in Relation to Design, Demolition and Construction - Recommendations'.
- Existing Vegetation To be Removed

Proposed Soft Landscape

- Native Trees
- Native Shrub Planting
- Native Wildflower Grassland

Notes:

- To be read in conjunction with accompanying documents produced by the Landscape Architect.
- Not to be used for Contract nor Construction purposes.

PLANNING ISSUE

Rev	Description	Date	Drawn	Appr
00	Planning Issue	23.08.24	GL	KM

LIZARD
Landscape Design and Ecology
The Old Bank, 34 South Street, Tarring, Worthing, West Sussex, BN14 7LH
T: 01903 216033 E: office@lizardlandscape.co.uk W: lizardlandscapeecology.com

Client
POISE Group
Project Title and Location
Extra Baldock Services
A1(M) - Radwell, Baldock
Drawing Title
Soft Landscape
General Arrangement Plan

Scale	Drawn	Approved	Date
1:100@A1	GL	KM	23.08.24

Drawing No	Revision
LLD3313-LAN-DWG-100	00

Soft Landscape General Arrangement Plan
Extra Baldock Services - A1(M) - Radwell, Baldock