


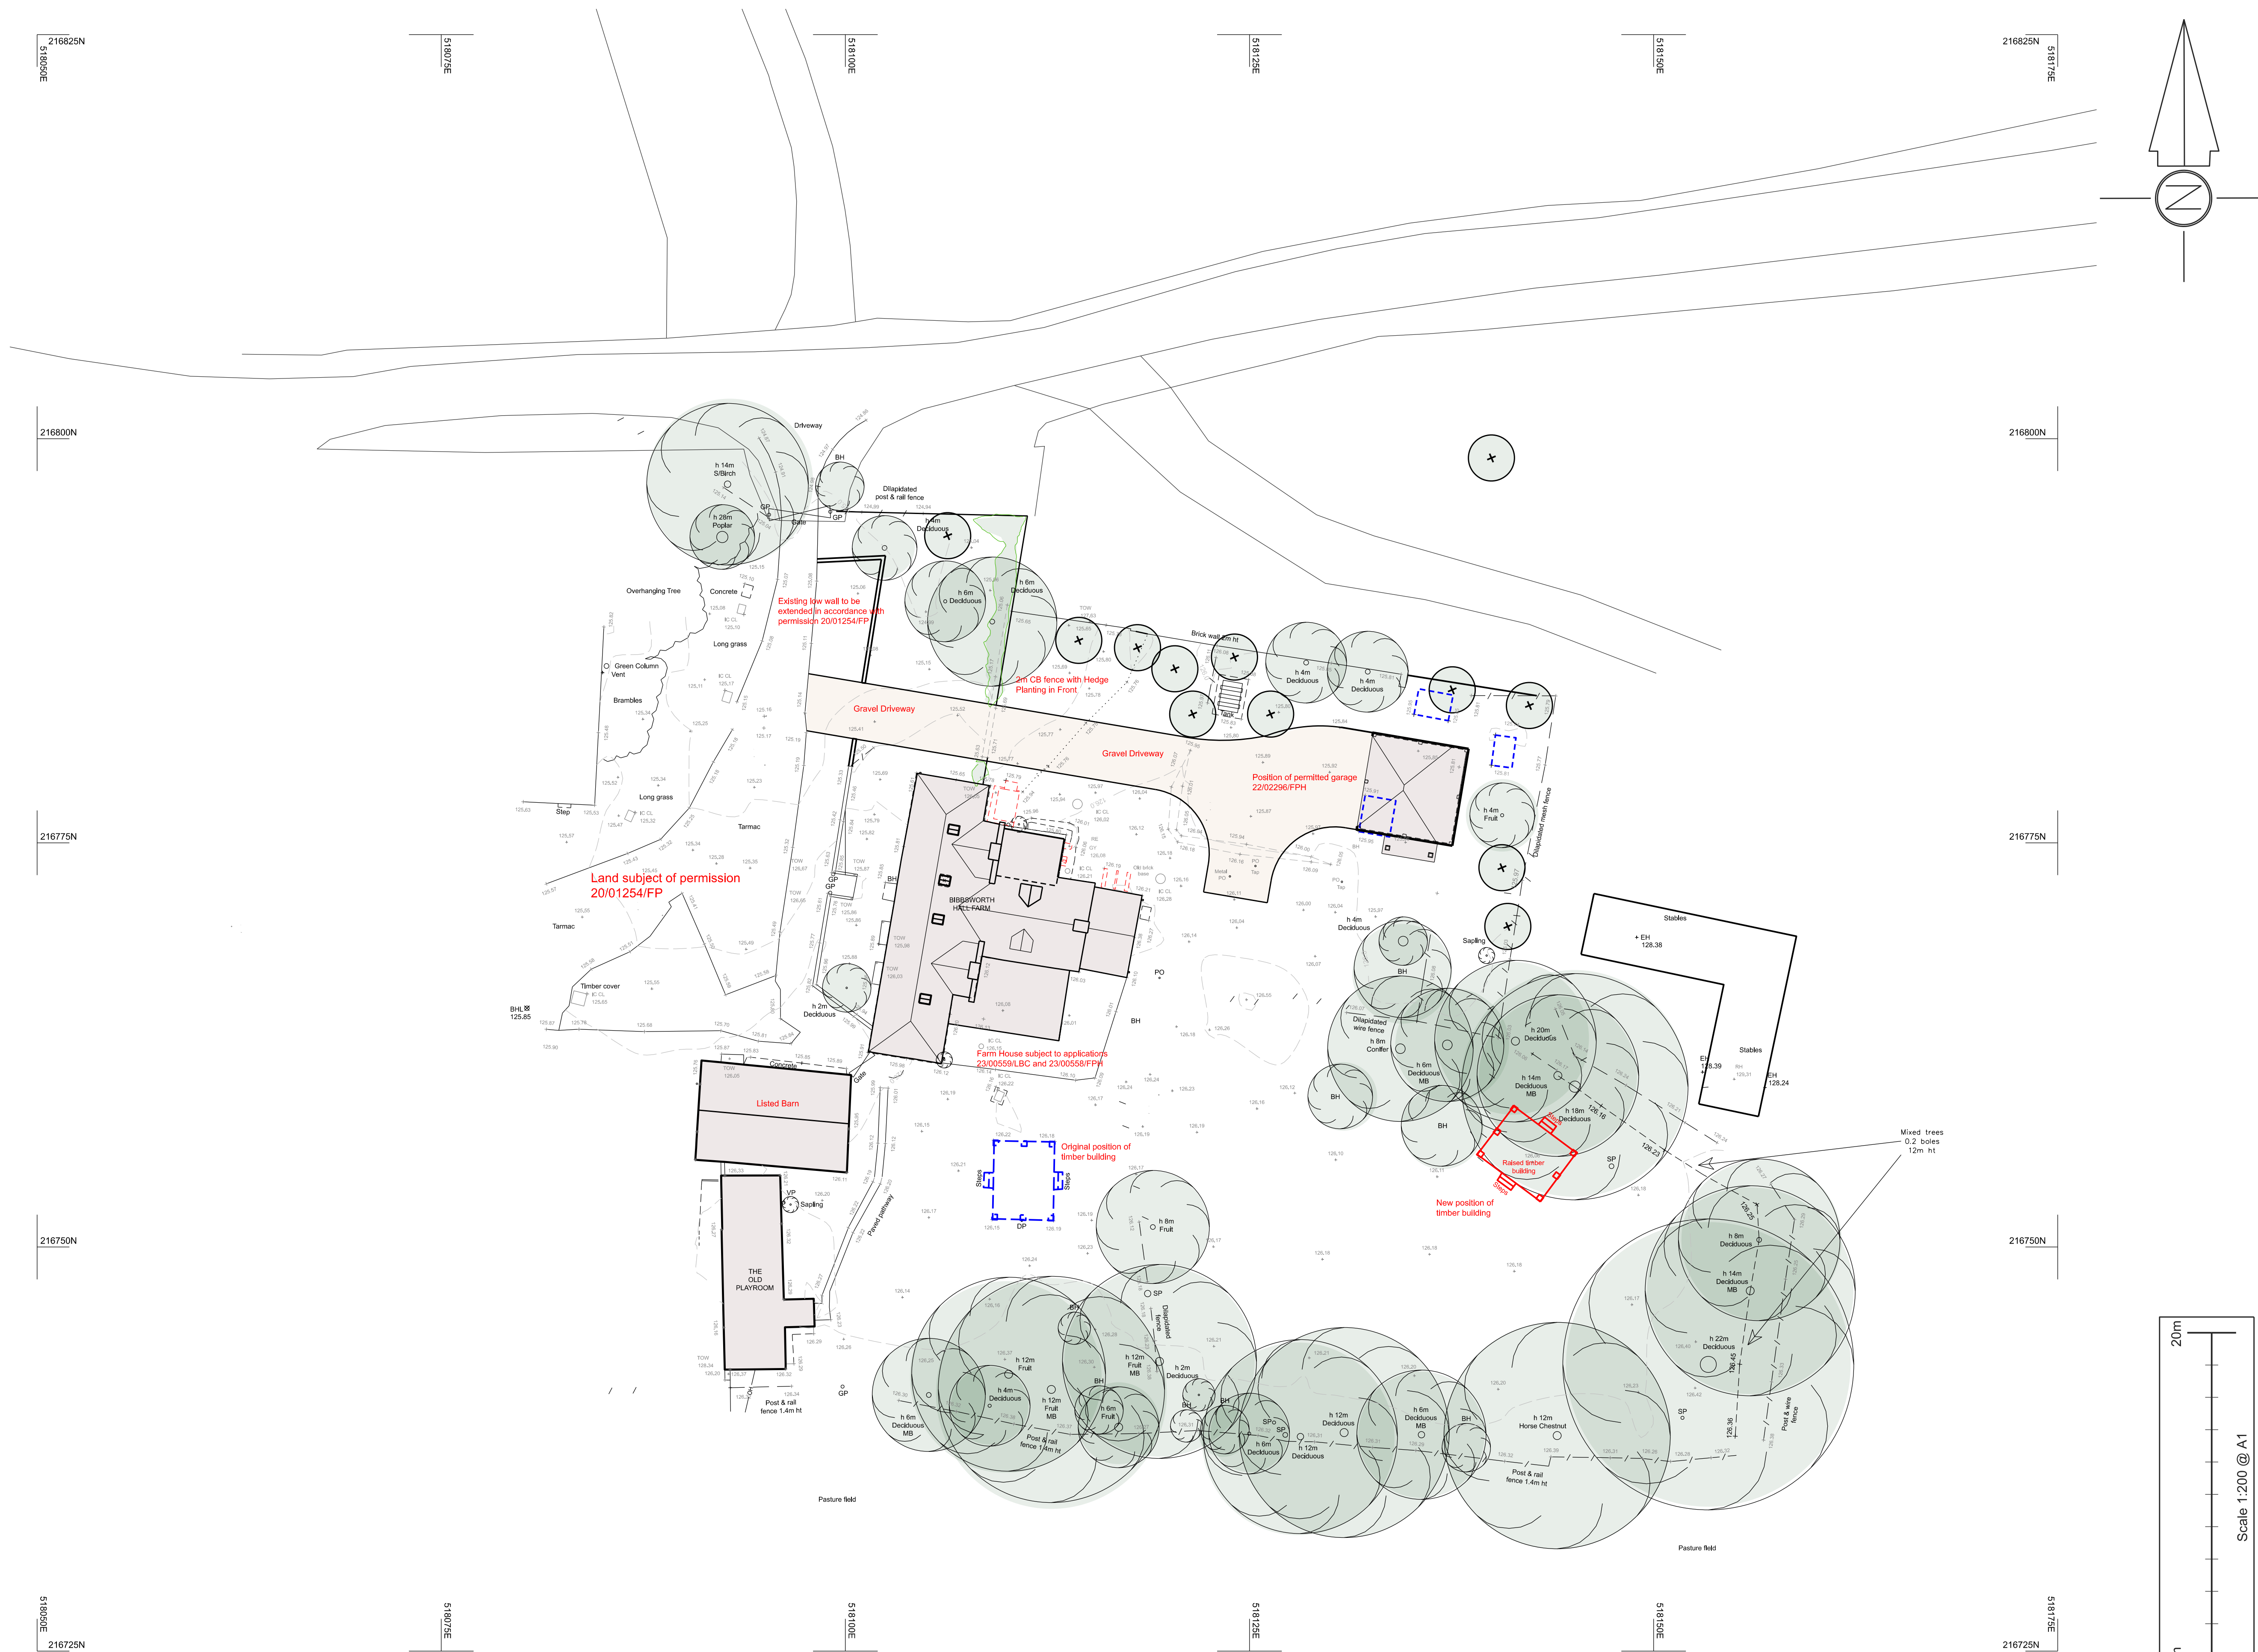

Notes/Revisions:
X

dp

architects

design | planning | architecture

The Old Brewery Tap

3 Shirburn Street

Watlington

Oxfordshire OX49 5BU

Tel: 01491 613066

Fax: 01491 614017

Email: mail@dparchitects.co.uk

Web: www.dparchitects.co.uk

RIBA

Chartered Practising

Client	Knight Developments	Status	Planning
Project	RESIDENTIAL DEVELOPMENT		

Location			
Bibbsworth Hall Farm Bibbs Hall Lane, Ayot St Lawrence, Hitchin, SG4 8EN			
Drawing Title		Dwg N°	Rev
Relocation of Timber Outbuilding		24 BIBB SP4	-
Drawn By	Scale	Date	XX.XX.XX
ML	1:100 @ A1	22.11.2024	