


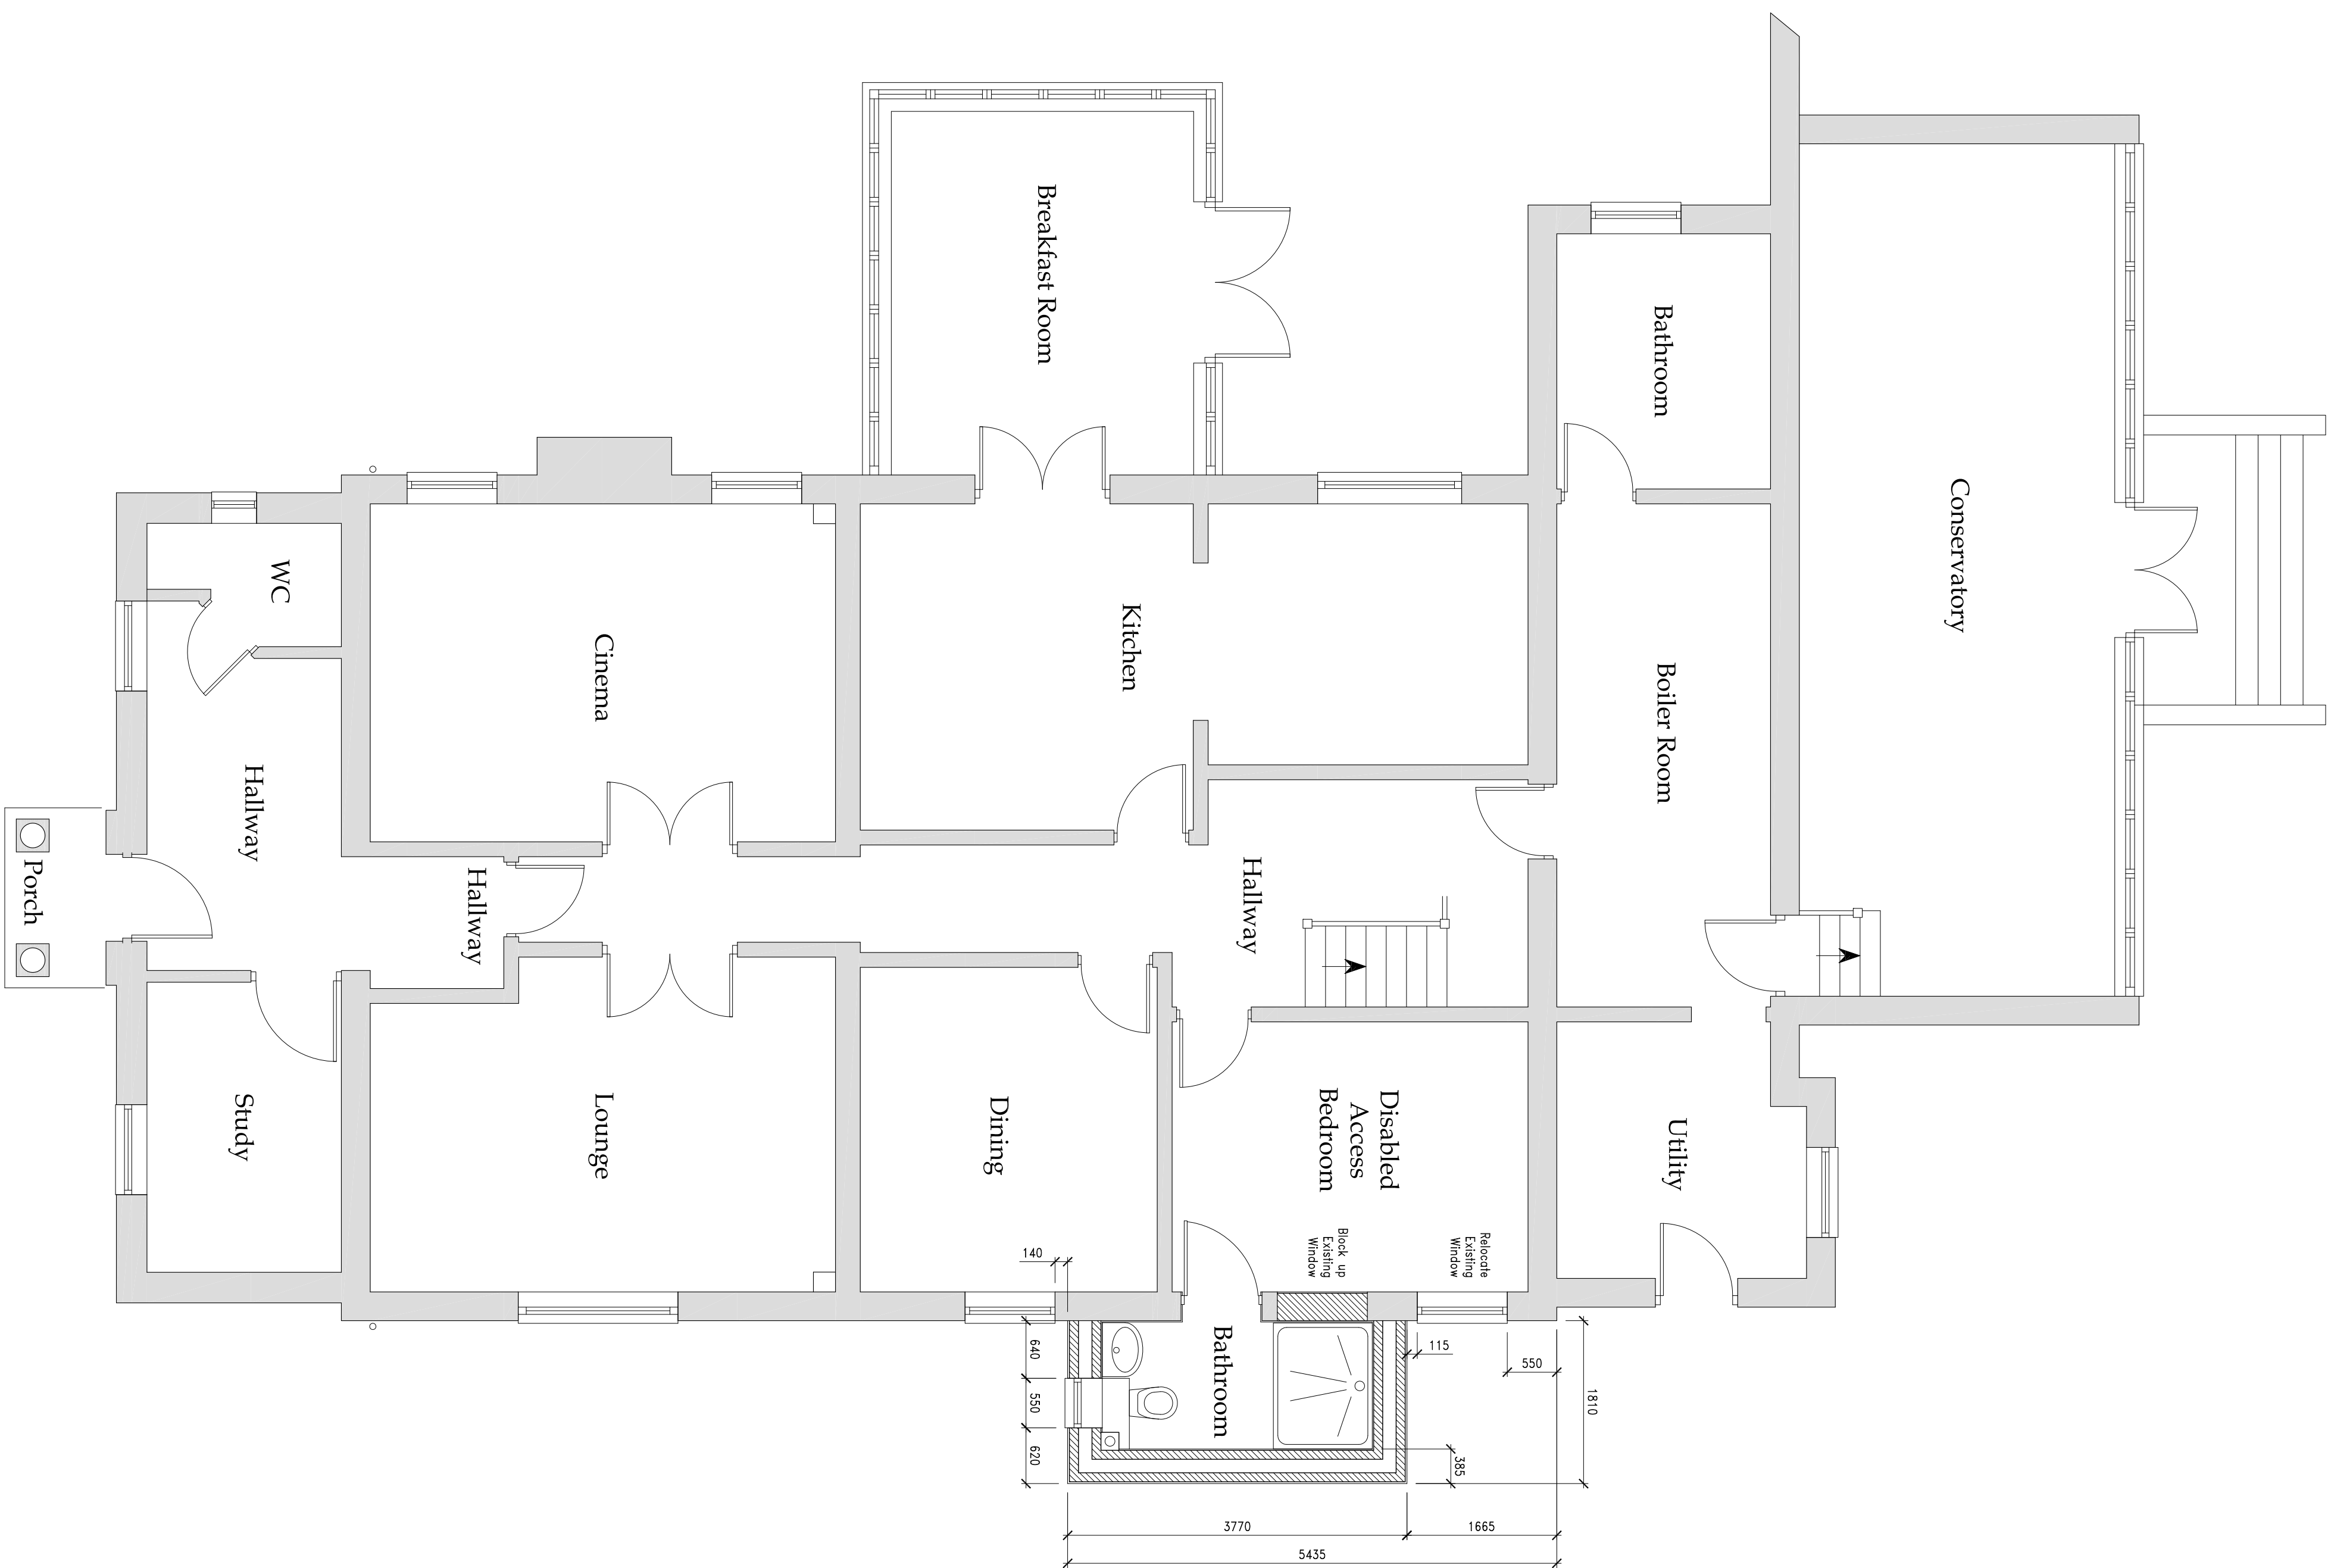

AAC Design		
Architectural Design Specialists		
Title		
Proposed Two Storey Side Extension		
Detail:		
Existing Detail		
Property: The Garden House, Putteridge Park, Near Luton, Herts, LU2 8LD		
Client:	Mr & Mrs Horsted	Drawing size
		A1
Scale's:	1:50 1:100	Date: Nov 2024
 3rd ANGLE	Sheet:	2 of 3
		Drawing No. 0773-2
		Rev A

Important: These Plans are designed for use by competent construction contractors that are familiar with current Building Regulations. And Who are capable of making alternative decisions should the need arise.