
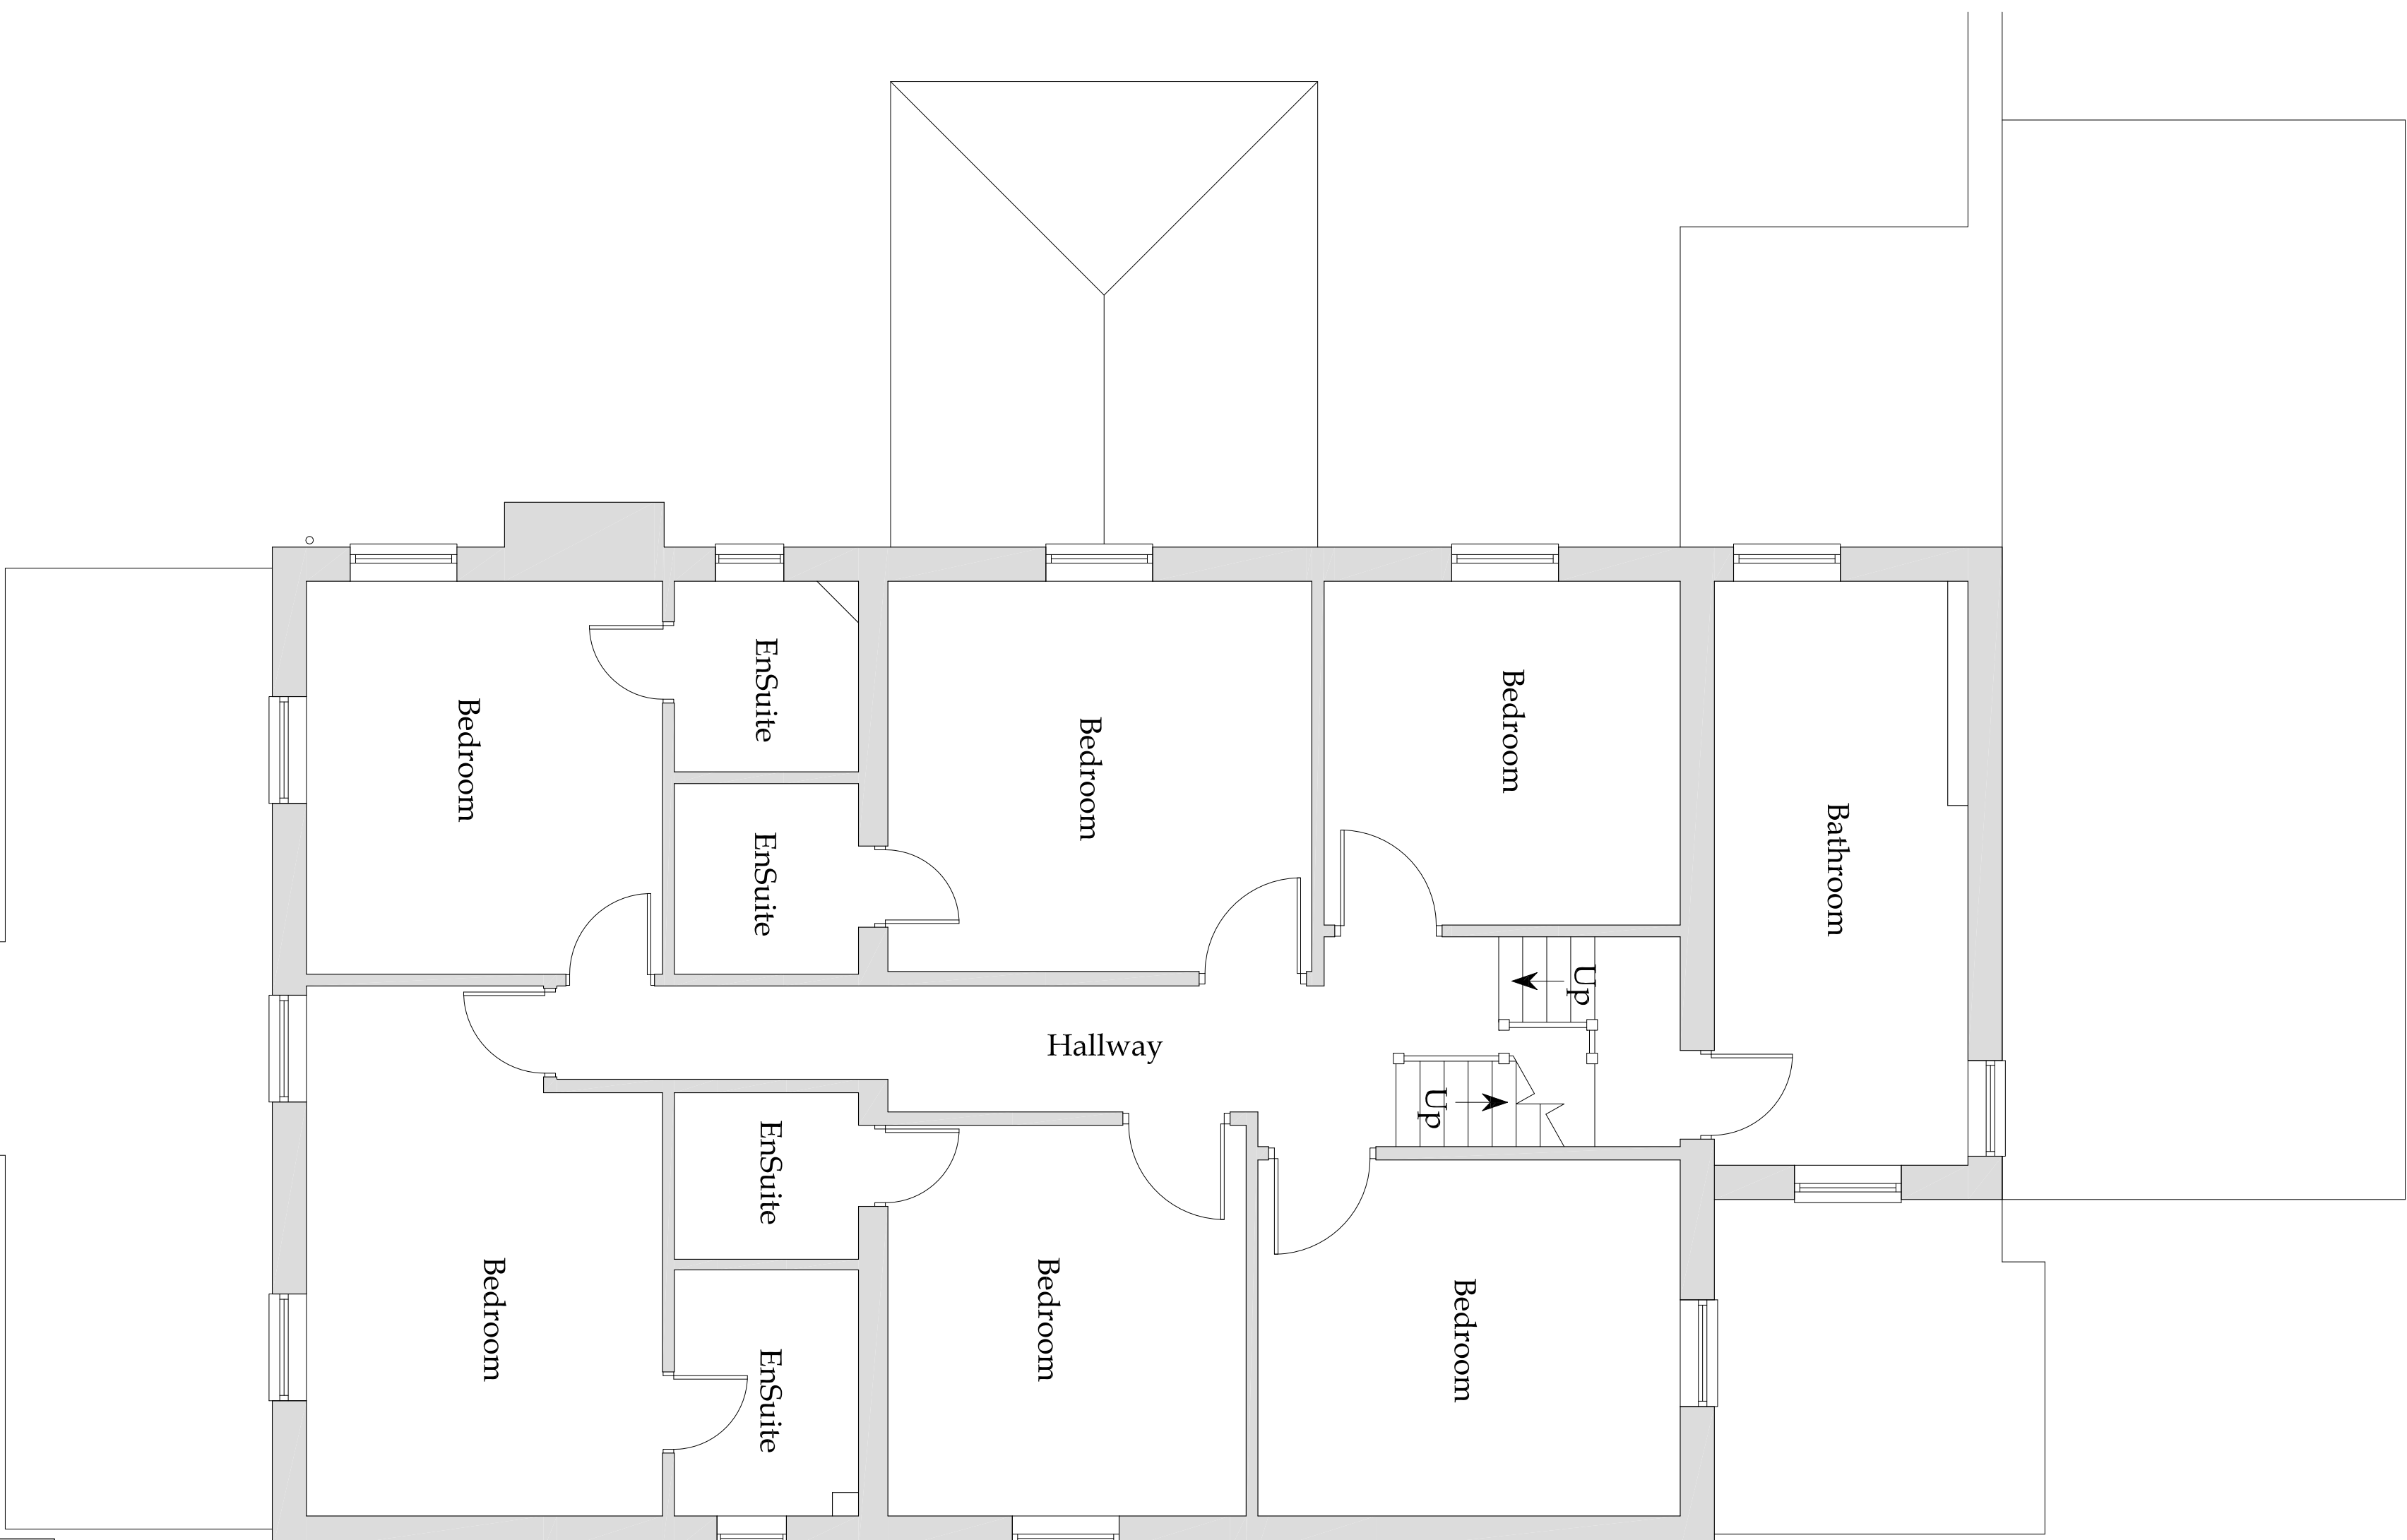


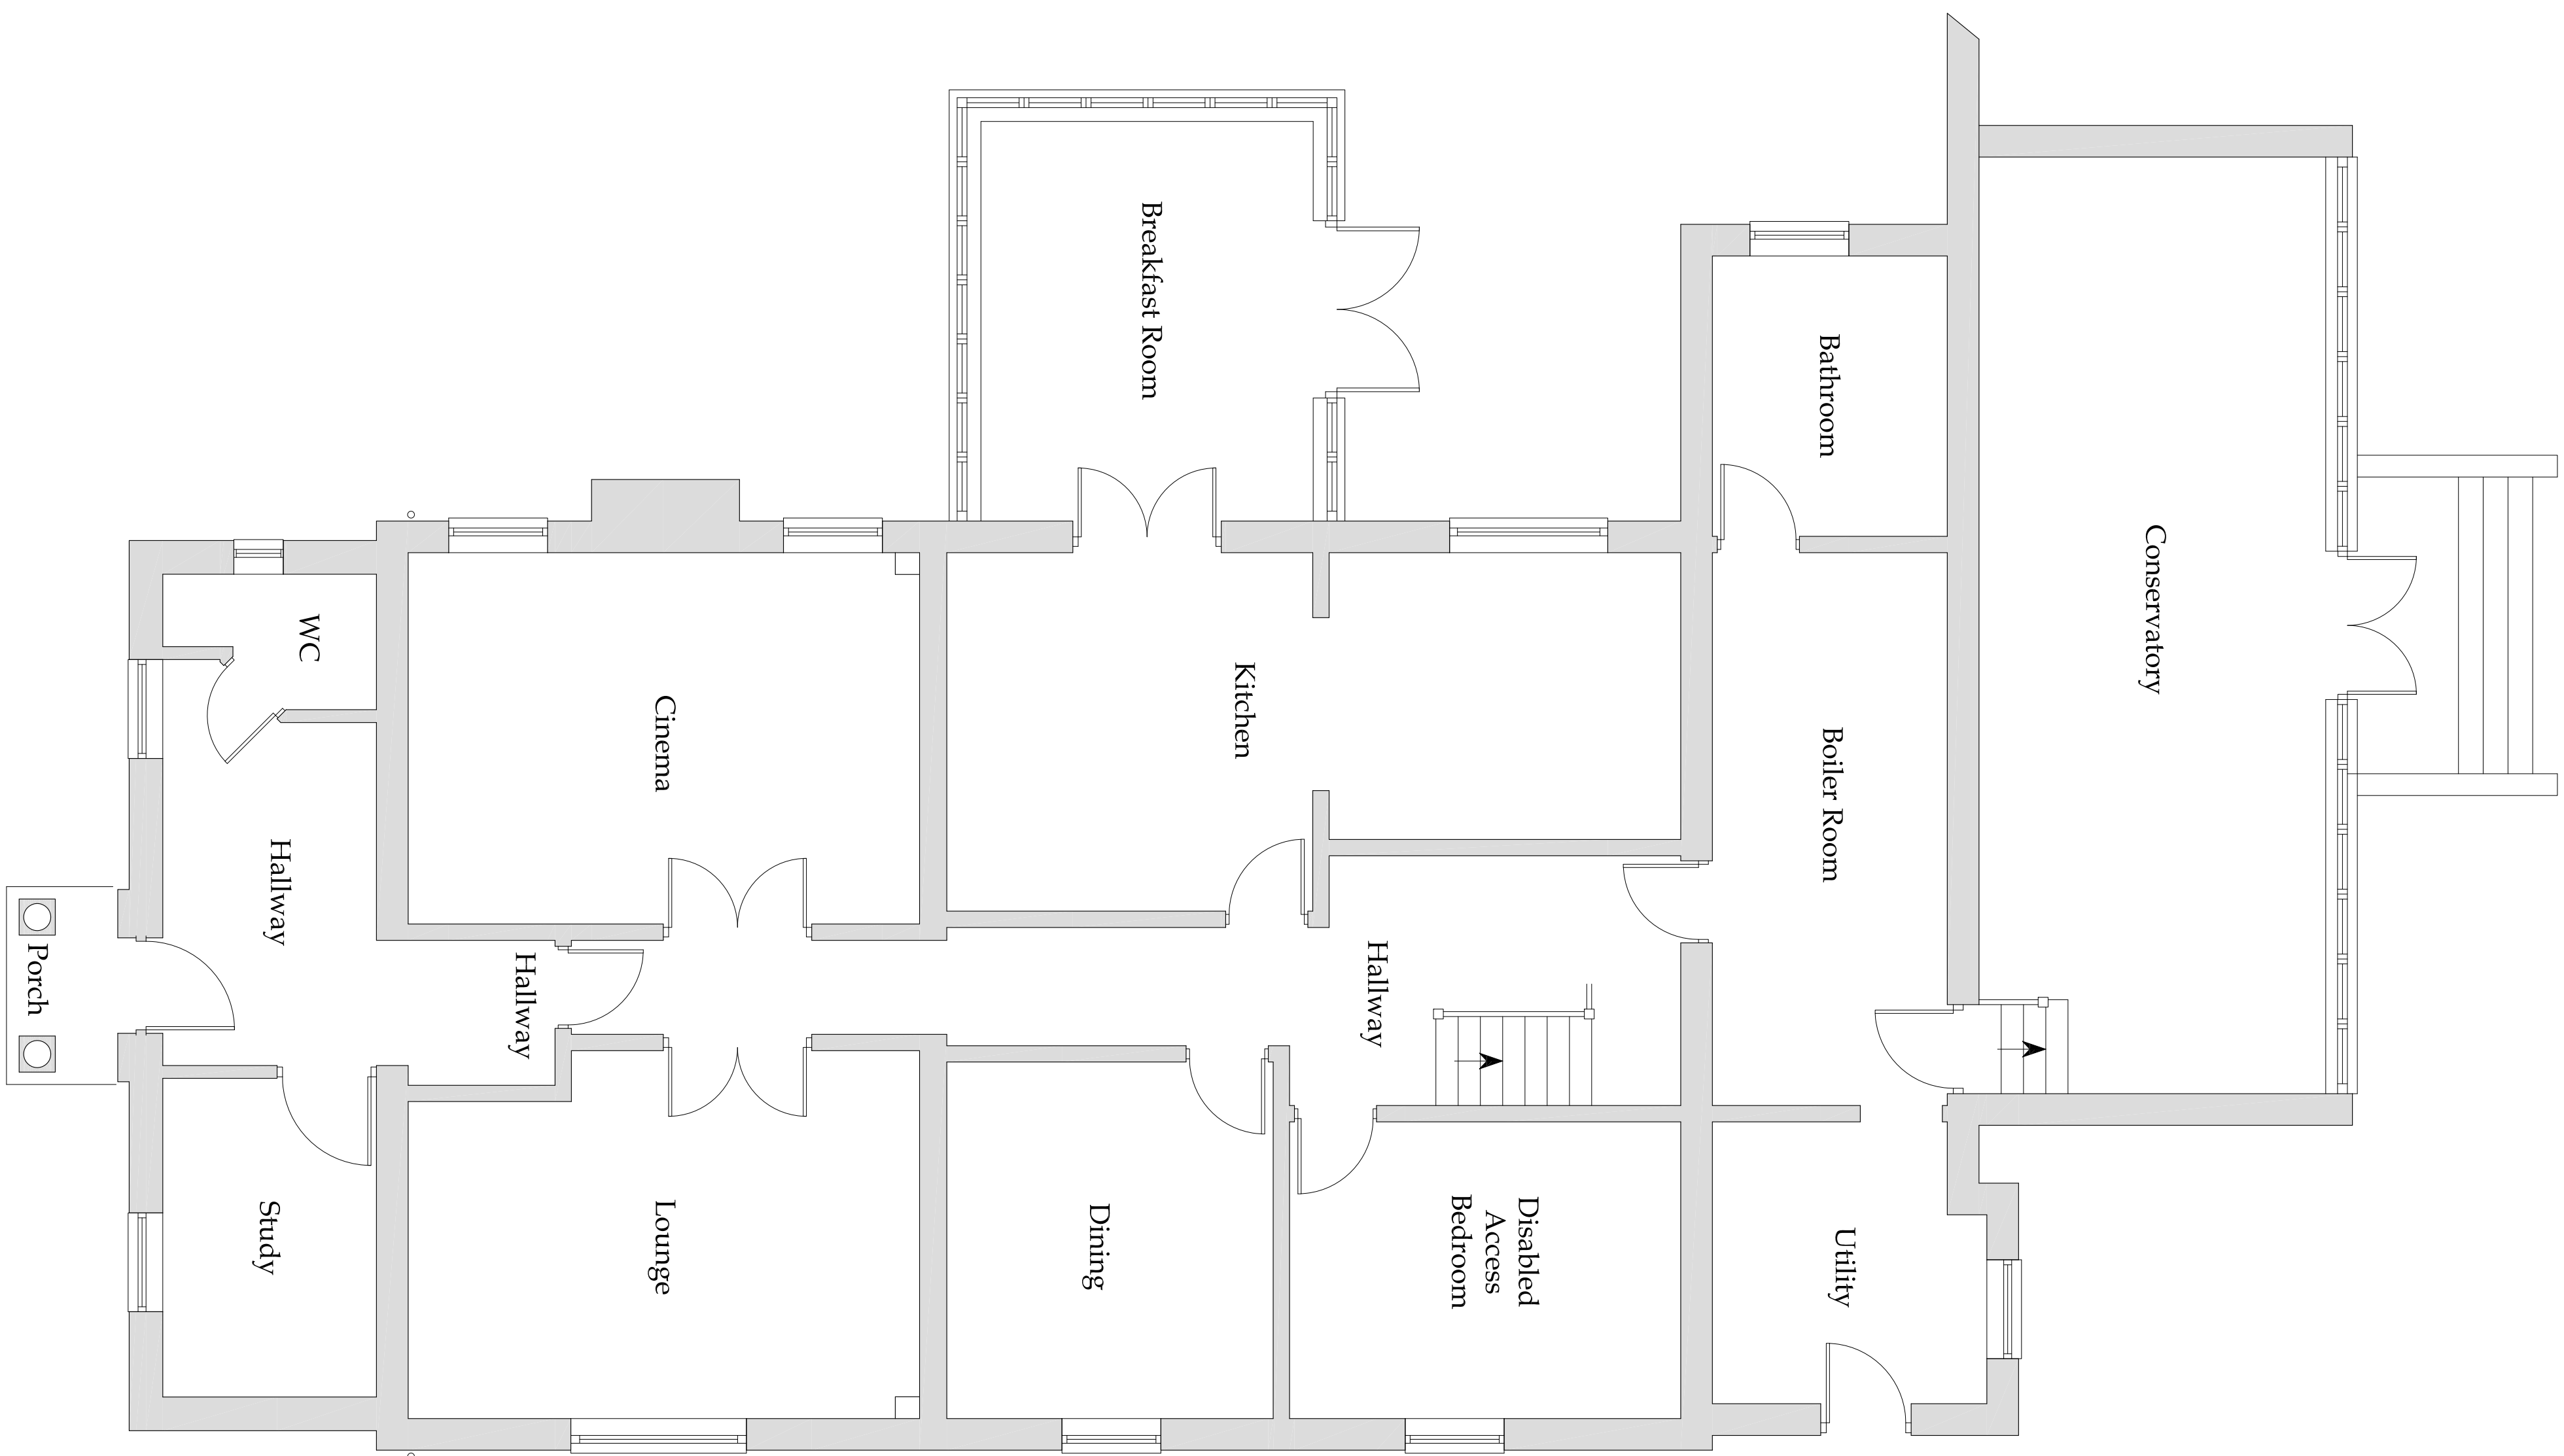

AAC Design			
Architectural Design Specialists			
Title: Proposed Two Storey Side Extension			
Detail: Existing Floorplans			
Property: The Garden House, Putteridge Park, Near Luton, Herts, LU2 8LD			
Client: Mr & Mrs Horsted		Drawing size A1	
Scale's: 1:50 1:100	Date: Nov 2024	Drawing No. 0773-1	
3rd ANGLE		Rev A	
Sheet:		1 of 3	