


THIS DRAWING AND SPECIFICATIONS ARE THE PROPERTY OF THE PERFORMANCE WINDOW GROUP. THEY ARE ISSUED IN STRICT CONFIDENCE AND SHALL NOT BE REPRODUCED, COPIED OR USED AS THE BASIS FOR MANUFACTURING WITHOUT WRITTEN PERMISSION.

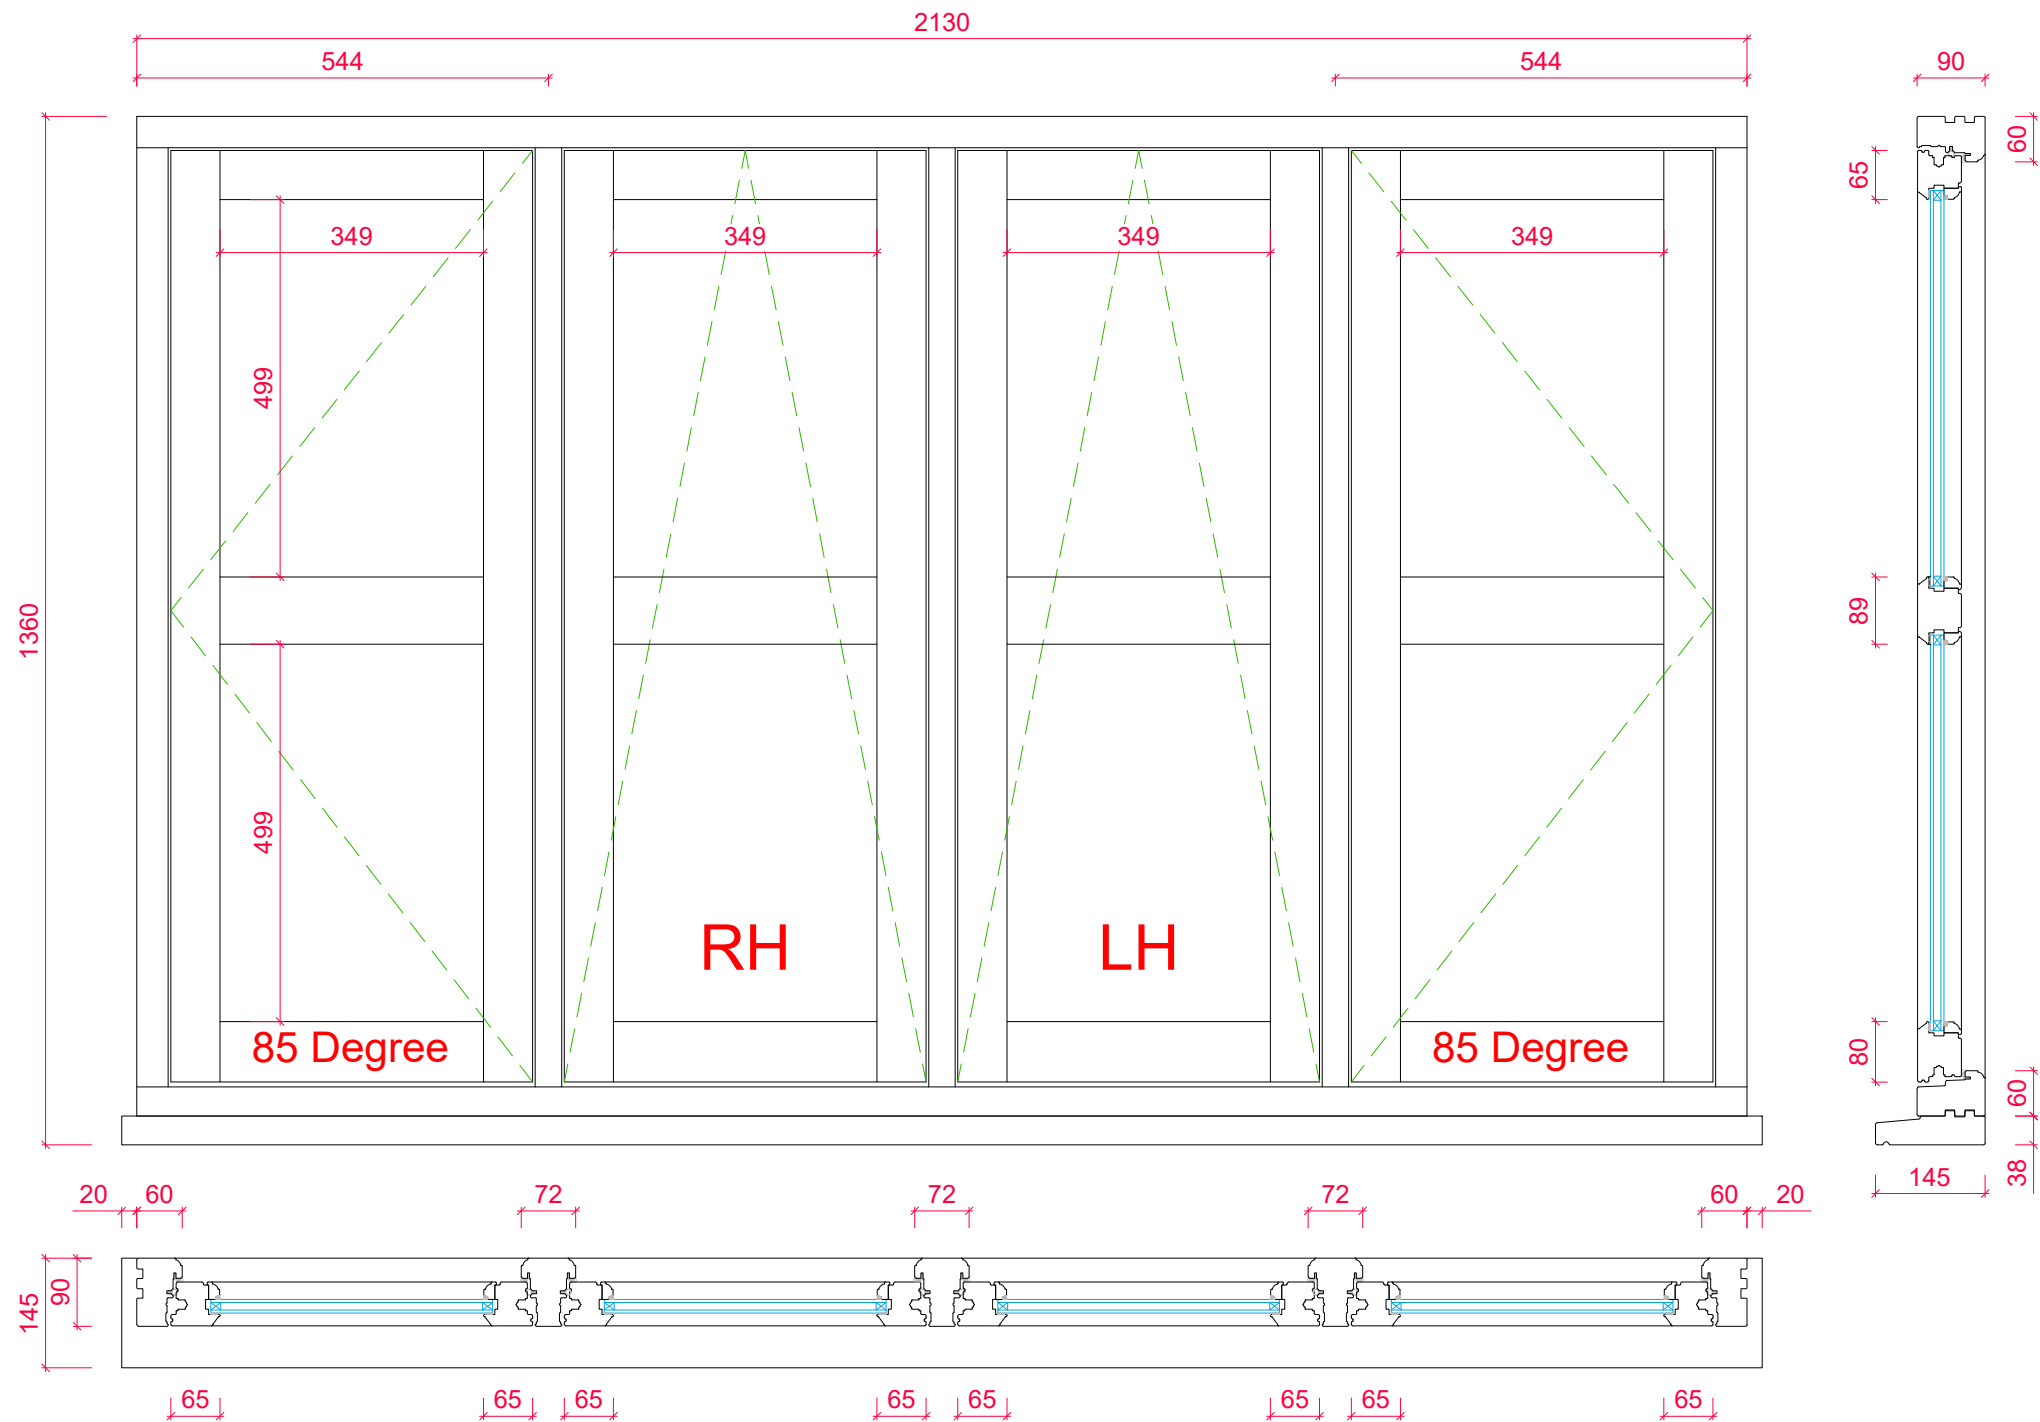

Scale Bar @ 1:10 (mm)



ALL MEASUREMENTS ARE FINISHED DIMENSIONS IN MM.



PRODUCT RANGE:
Flush Casement - Ovolo
18mm Double Glazed Units

TITLE
Ben Wall - Quote Ref: 11696/1 V6 Items 2 & 3: Window E Upper Front & Window C Lower Front

DRAWN BY:	AJP	DATE DRAWN:	11/11/2024	SCALE:	1:10 @ A3
-----------	-----	-------------	------------	--------	-----------

Din A3