

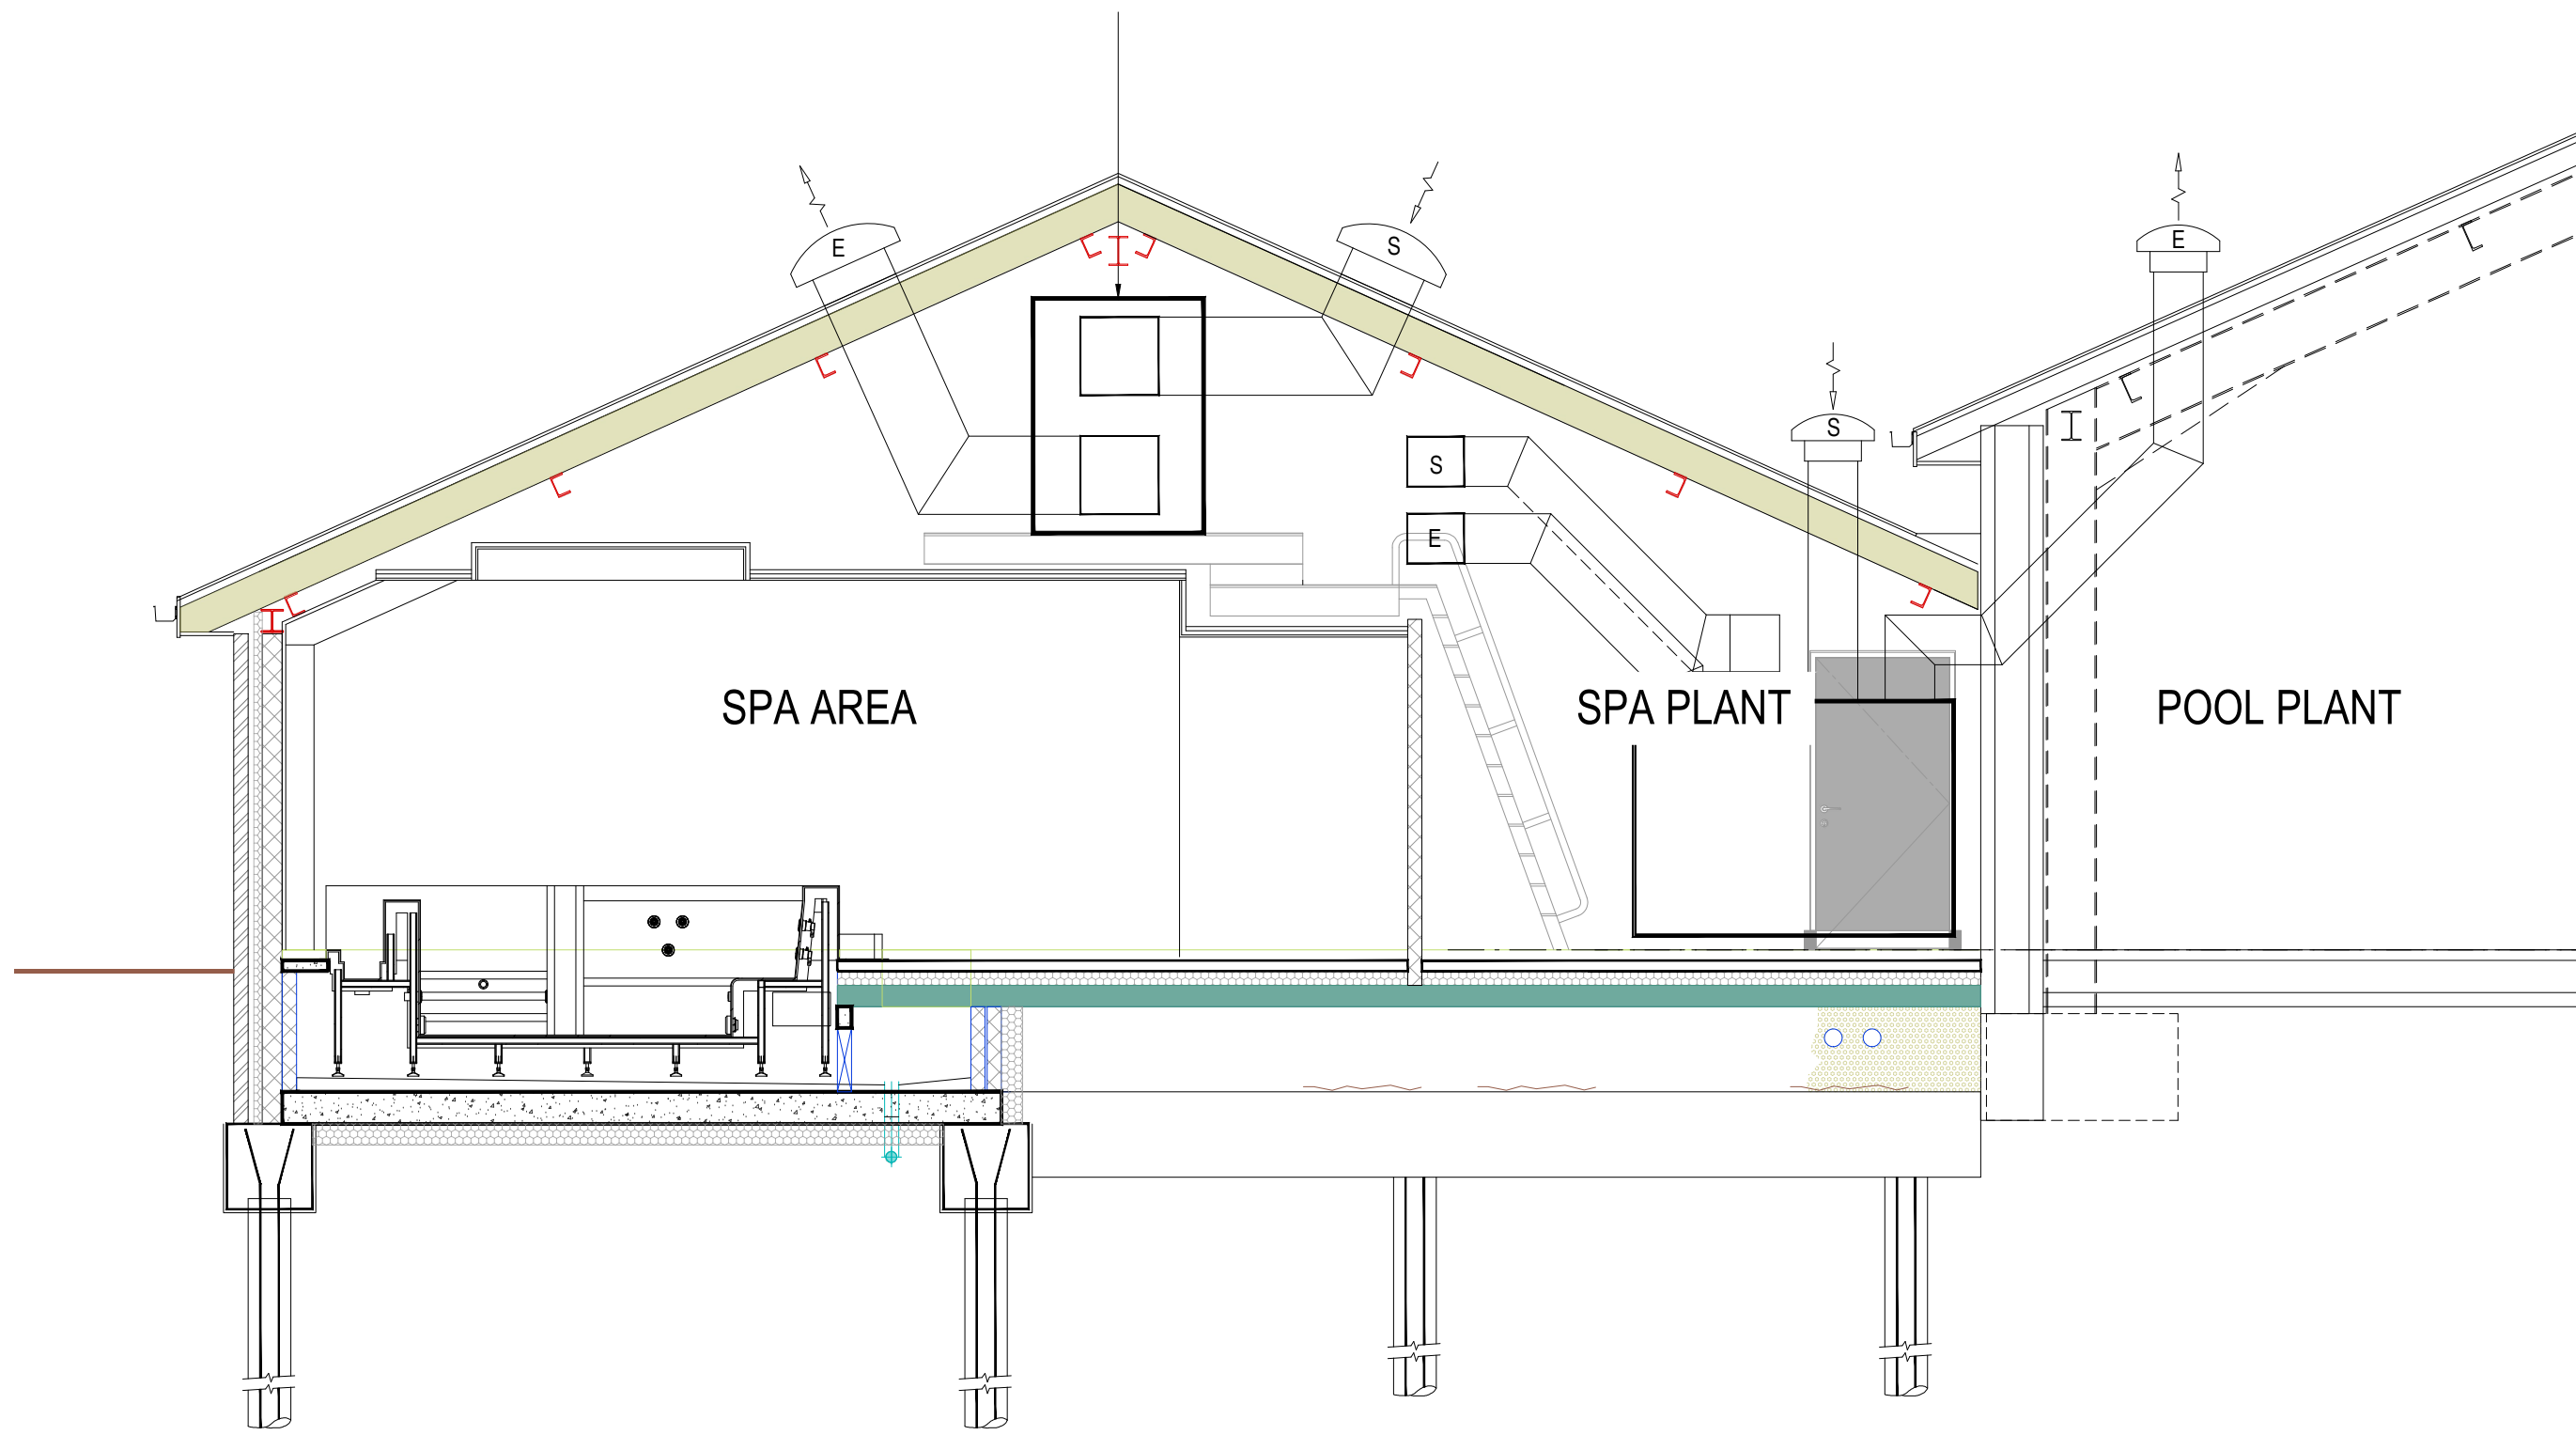


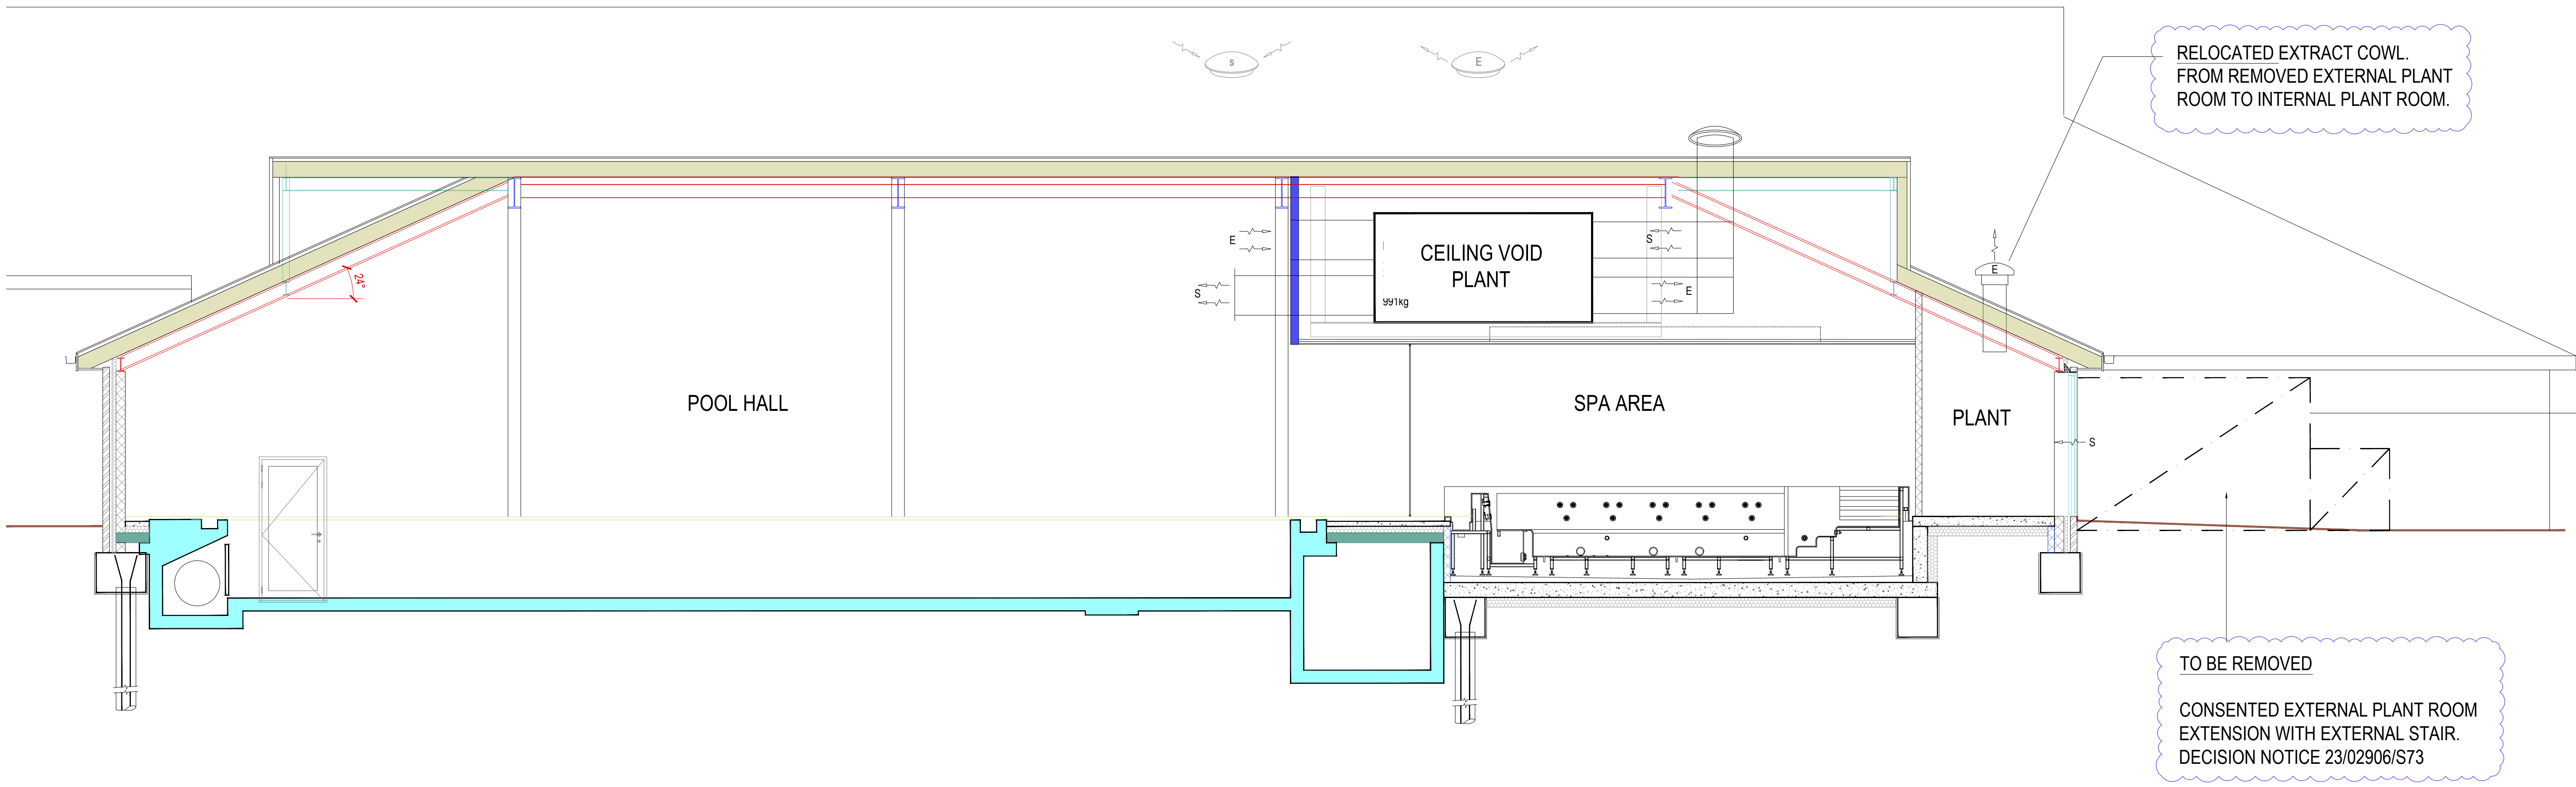

SCALE 1:50@A0


LONG SECTION

CROSS SECTION

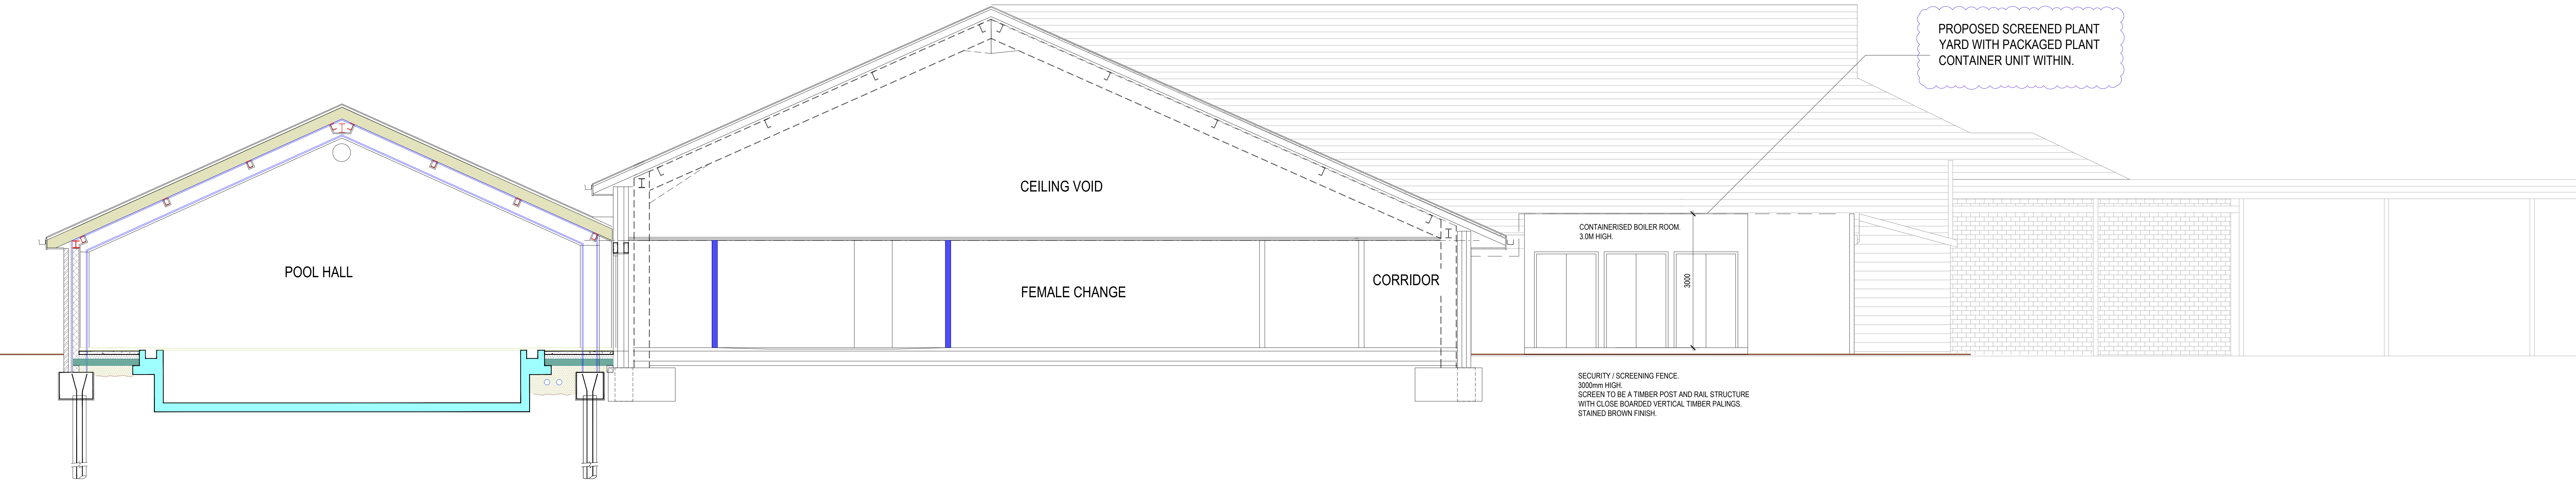

SCALE 1:50@A0

CROSS SECTION

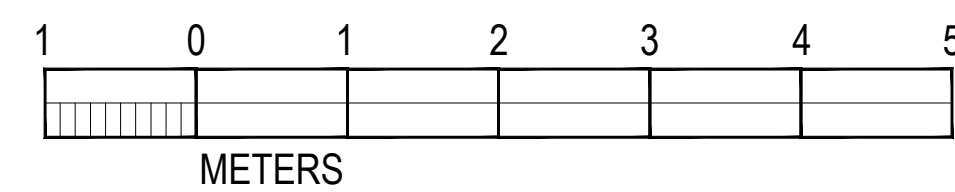

notes: This drawing is copyright. Do not scale from drawing. The Main Contractor is to check all dimensions and report any discrepancies to the Project Architect prior to work on site.

				client THE CLUB COMPANY				client logo - never embed mark newton associates ltd logo mark newton associates ltd
				project CHESFIELD DOWNS				
				title PROPOSED SECTIONS				
				scale 1:50@A0				
A				24-12-12 PLANNING AMENDMENT 2				KLT
-				23-11-29 PLANNING AMENDMENT				
rev.				date				
drawn by				date				
KLT				1422				dwg no. P-007

status PLANNING			
checked by MNA		A	
job no.		1422	

MARK NEWTON ASSOCIATES	
10001 LINDA AVE. SUITE 200 MONTICELLO, ID 83640 P: 208.386.1000 E: enquiries@marknewtonassociates.com	