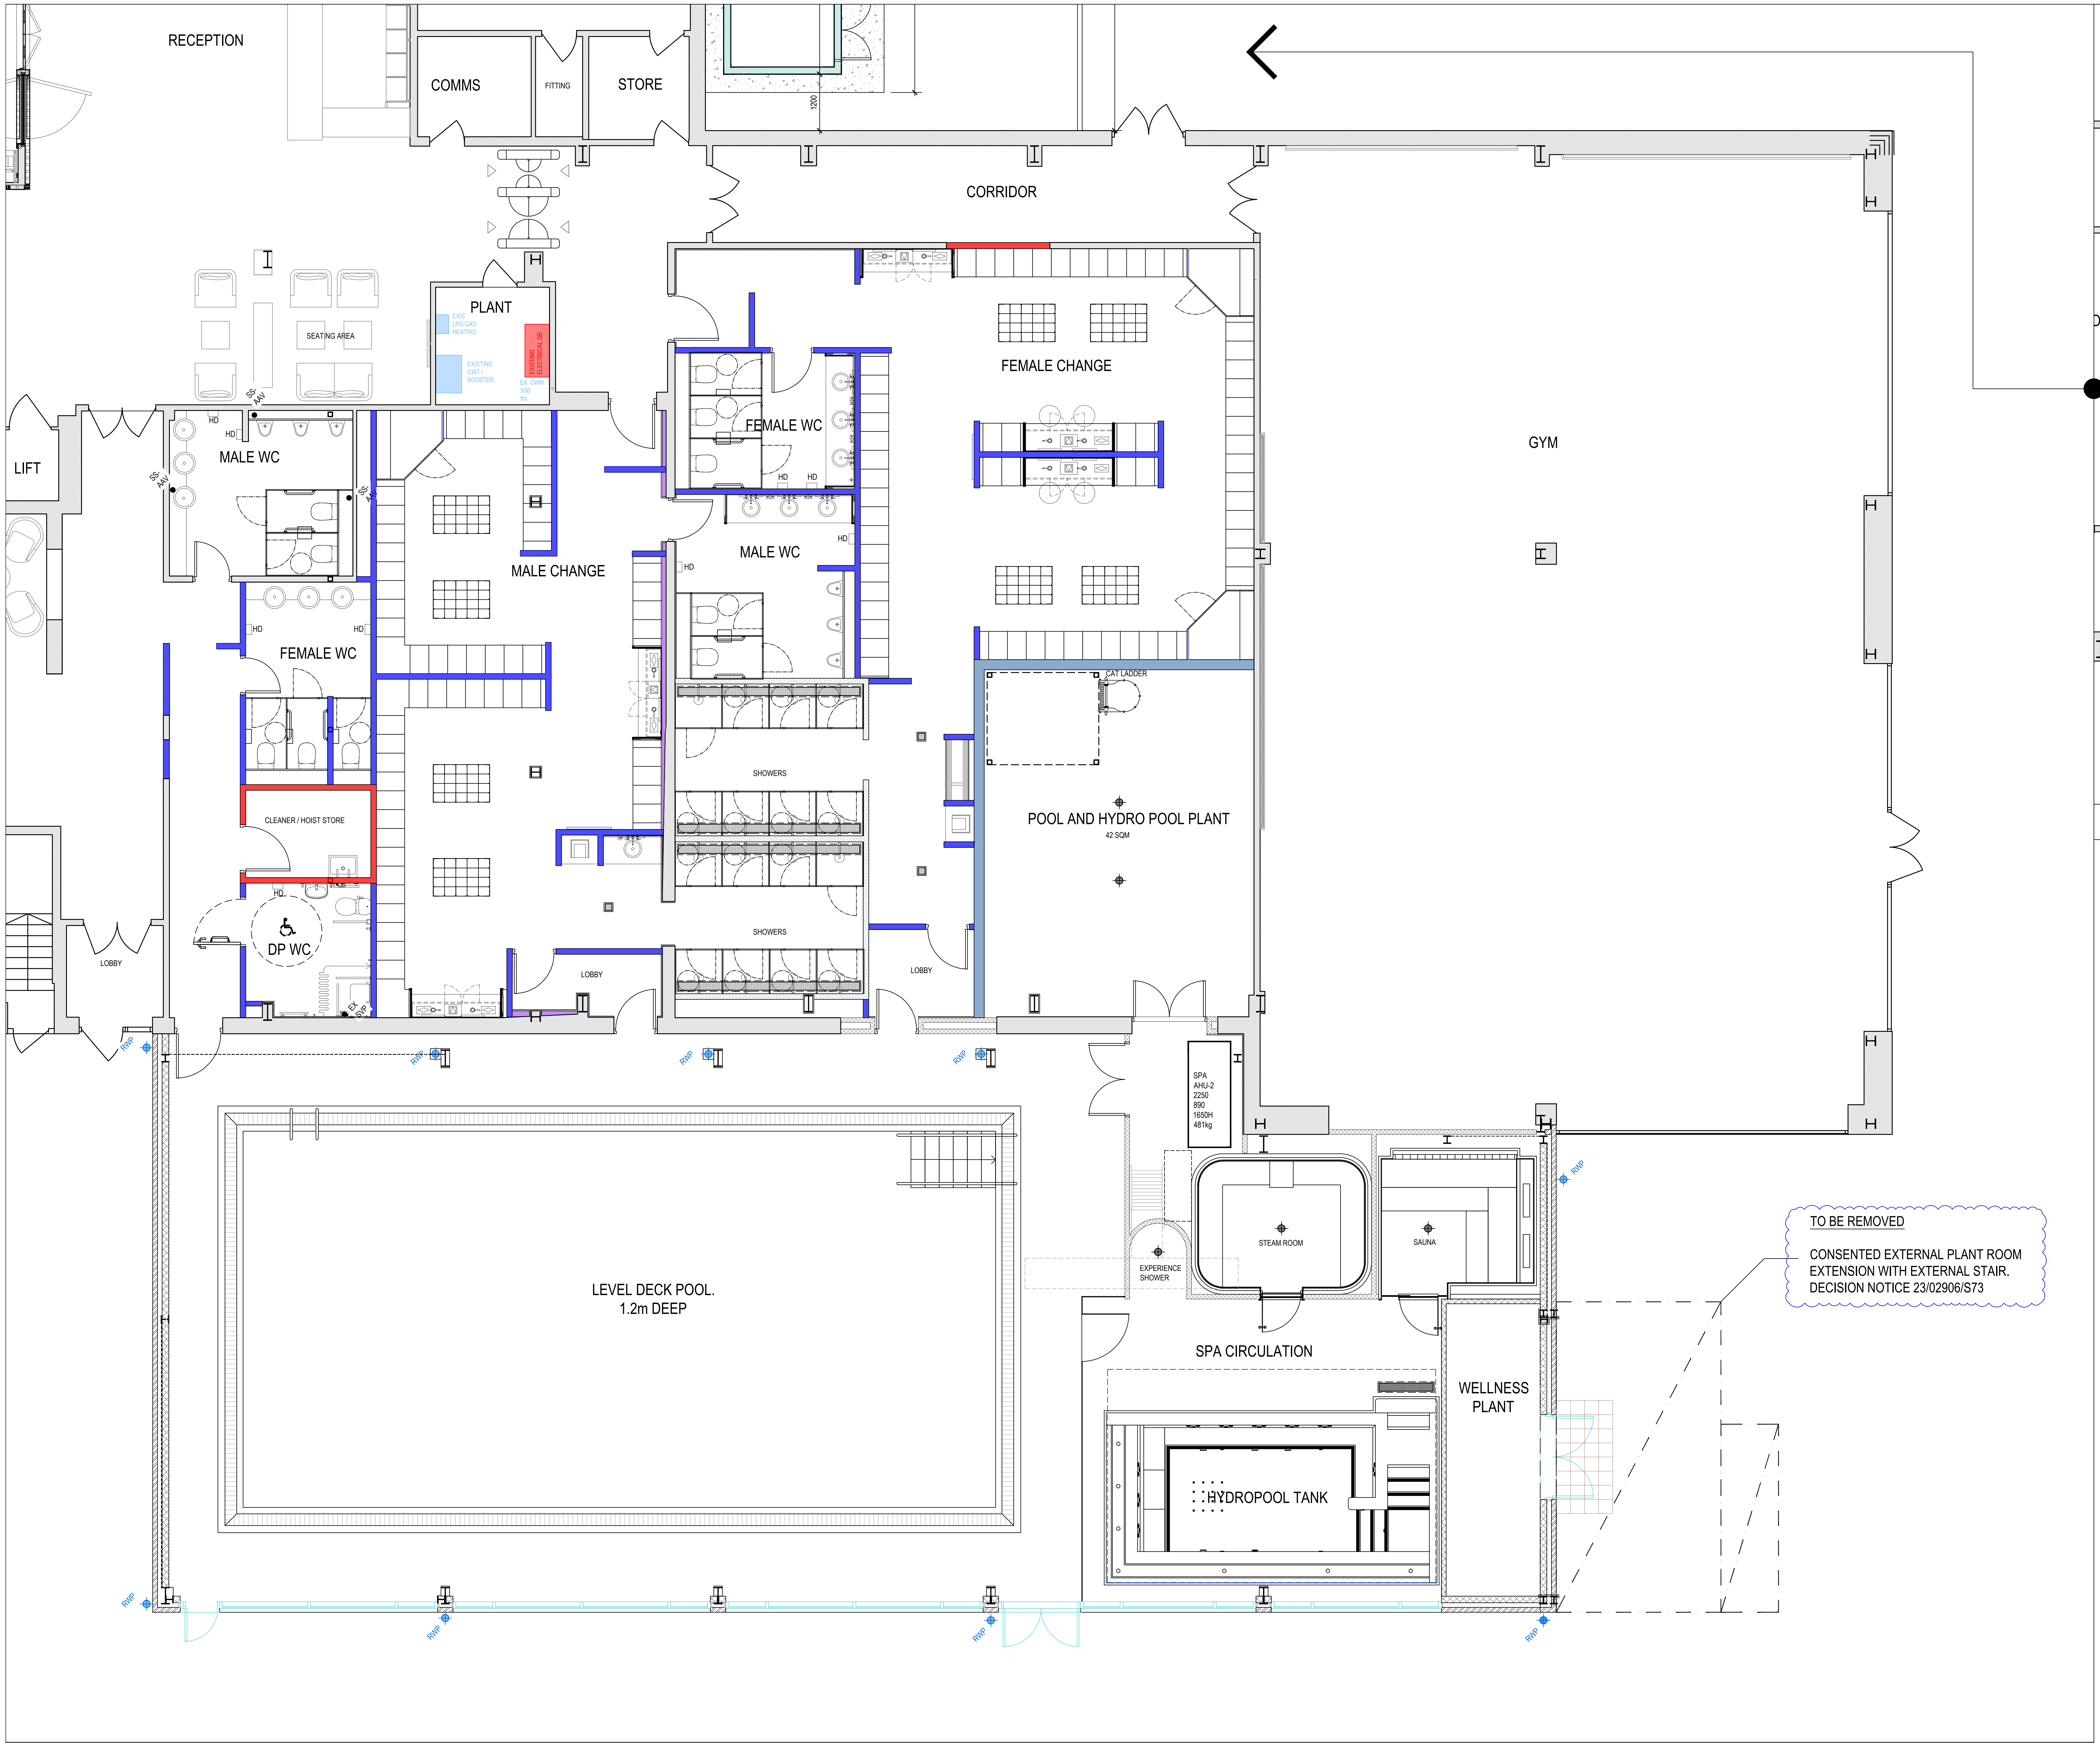

SCALE 1:50@A0

GENERAL ARRANGEMENT - GROUND FLOOR

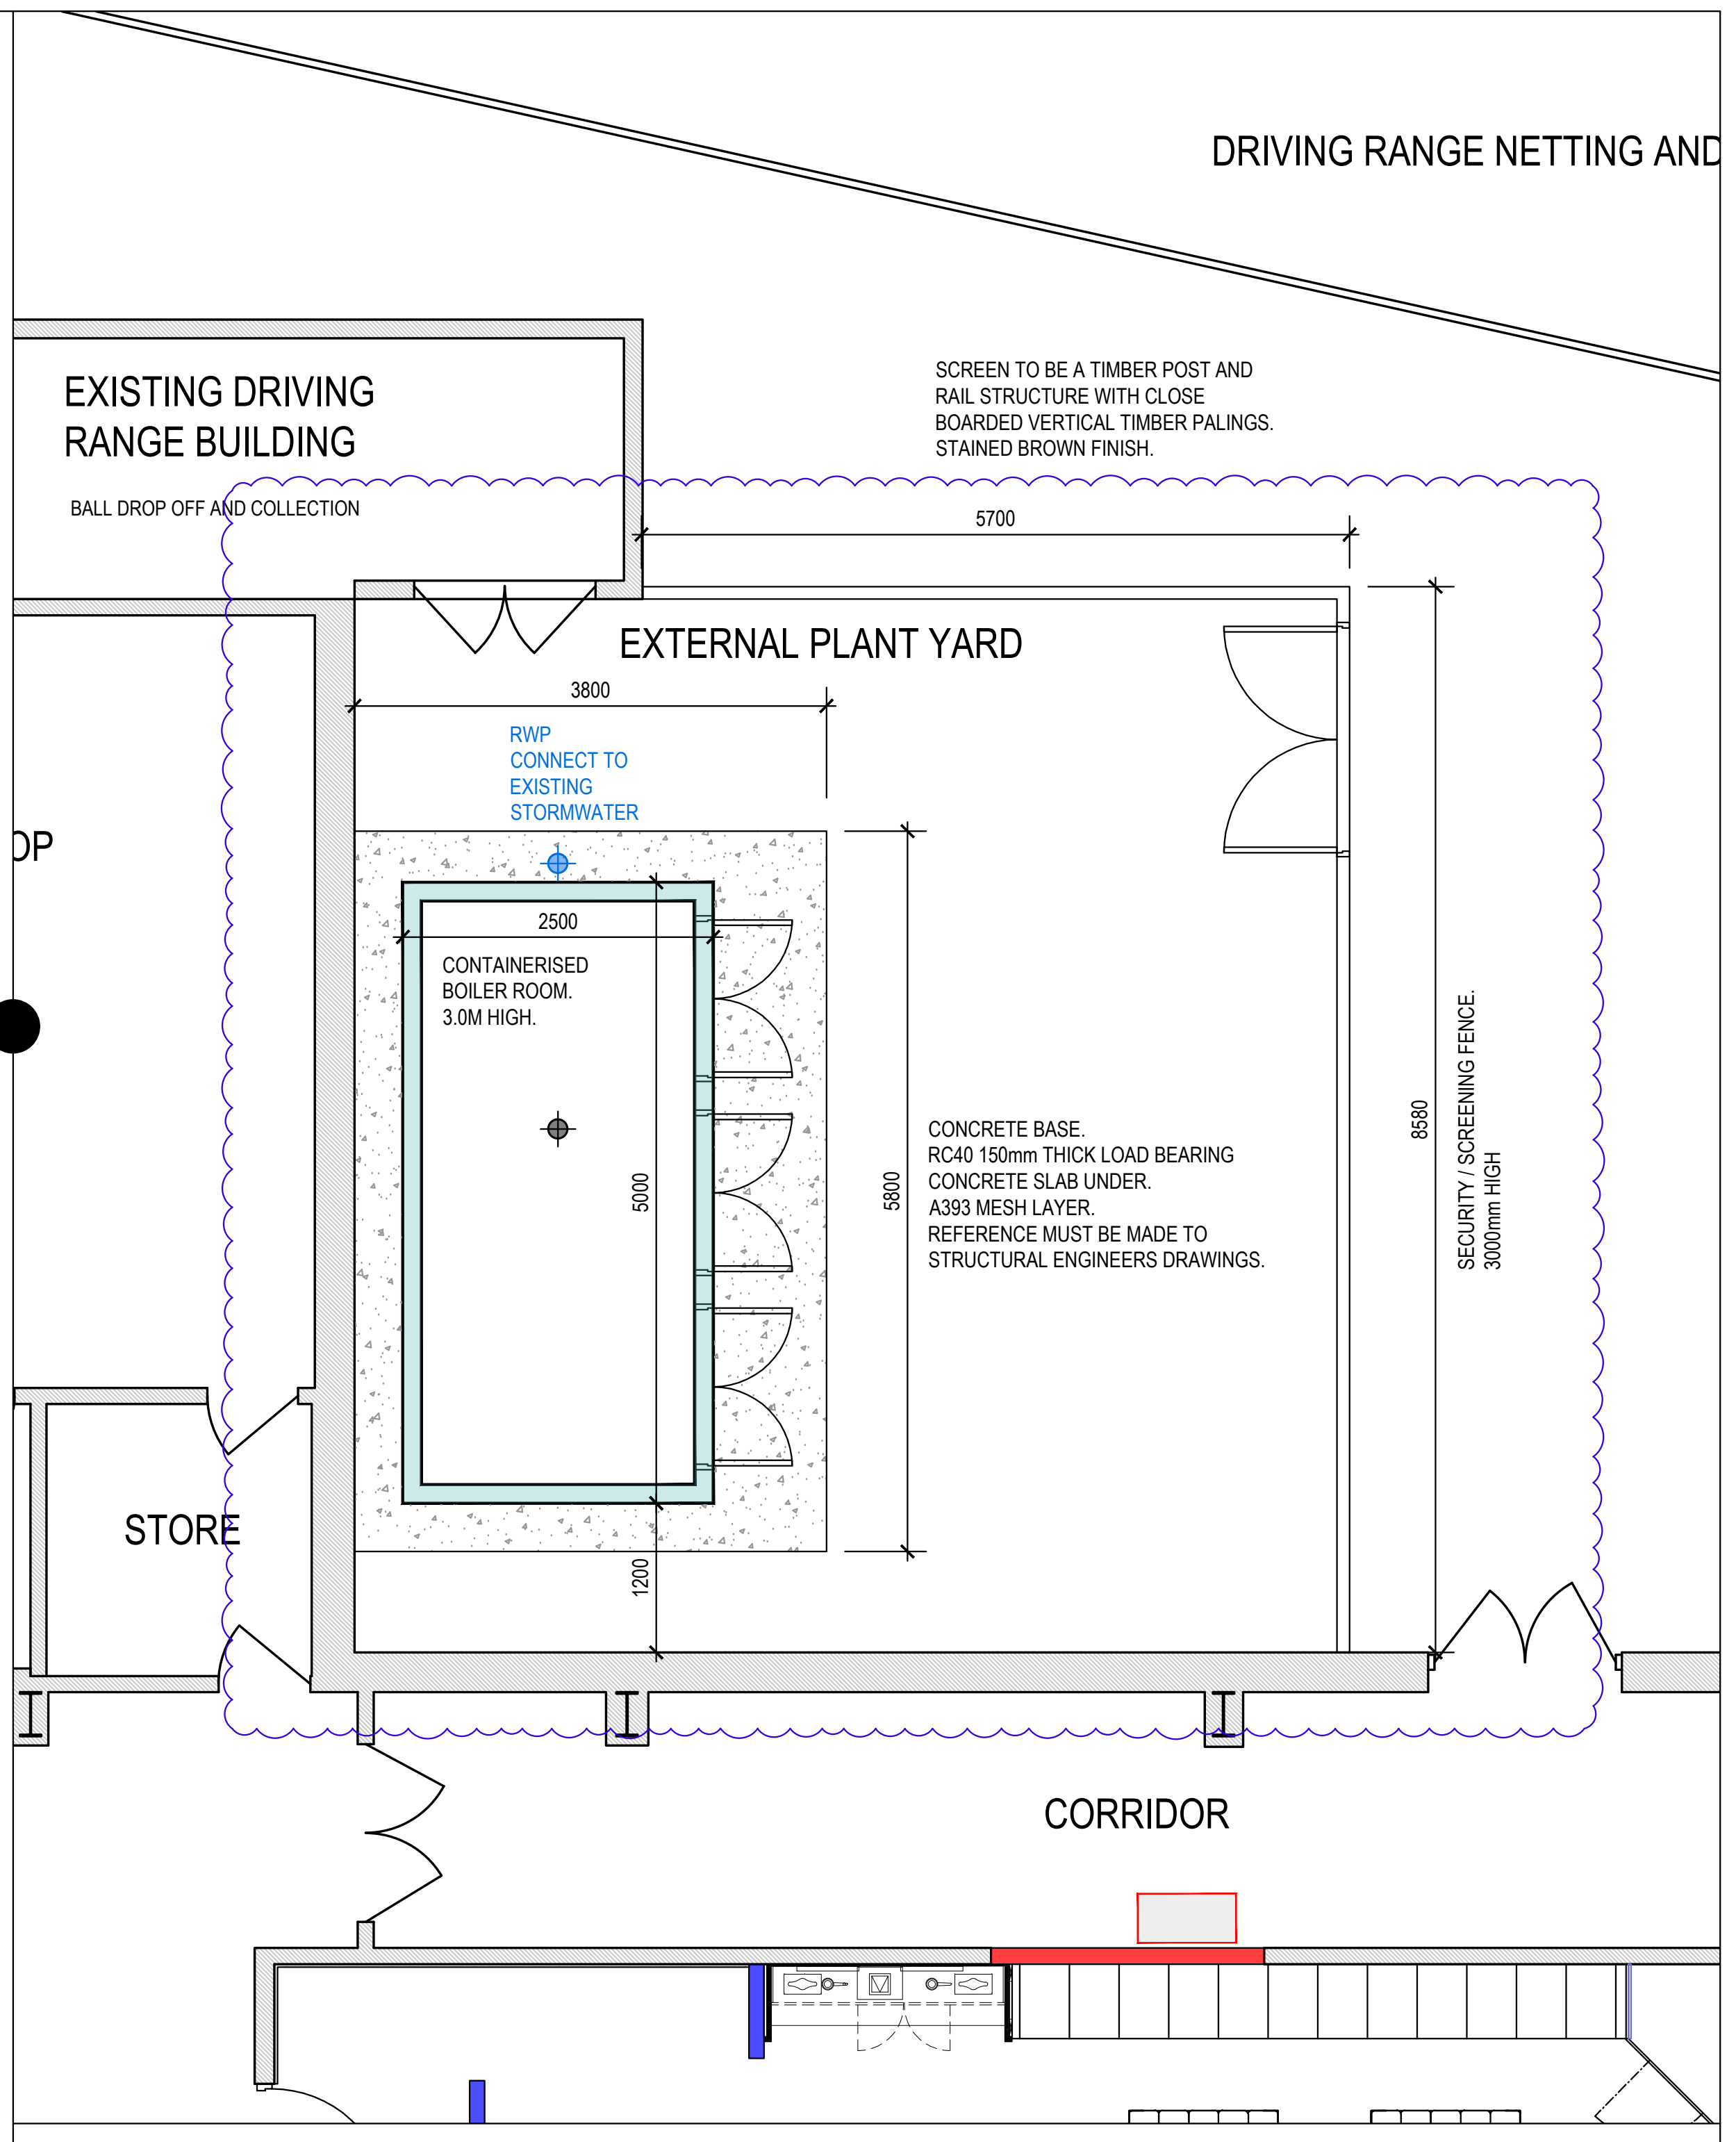
DRIVING RANGE NETTING AND
EXISTING DRIVING
RANGE BUILDING
BALL DROP OFF AND COLLECTION
SCREEN TO BE A TIMBER POST AND
RAIL STRUCTURE WITH CLOSE
BOARDED VERTICAL TIMBER PALINGS.
STAINED BROWN FINISH.
5700
EXTERNAL PLANT YARD
3800
RWP
CONNECT TO
EXISTING
STORMWATER
OP
2500
CONTAINERISED
BOILER ROOM.
3.0M HIGH.
5000
5800
CONCRETE BASE.
RC40 150mm THICK LOAD BEARING
CONCRETE SLAB UNDER.
A393 MESH LAYER.
REFERENCE MUST BE MADE TO
STRUCTURAL ENGINEERS DRAWINGS.
8580
SECURITY / SCREENING FENCE.
3000mm HIGH
1200
STORE
CORRIDOR

SCALE 1:50@A0

EXTERNAL PLANT YARD

1 0 1 2 3 4 5
METERS

rev.	date	notes	drawn by
A	24-12-12	PLANNING AMENDMENT 2	KLT
-	23-11-29	PLANNING AMENDMENT	KLT

client THE CLUB COMPANY
project CHESFIELD DOWNS
title PROPOSED GA - GROUND FLOOR
scale 1:50@A0
date NOV 2023
status PLANNING
drawn by KLT
checked by MNA
job no. 1422
dwg no. P-002 A

MNA
MARK NEWTON ASSOCIATES

SOUTH LODGE, HOWE GREEN
HERTFORDSHIRE SG13 8LH
m- 07966 380613
e - mark@marknewtonassociates.com

notes: This drawing is copyright. Do not scale from drawing. The Main Contractor is to check all dimensions and report any discrepancies to the Project Architect prior to work on site.