


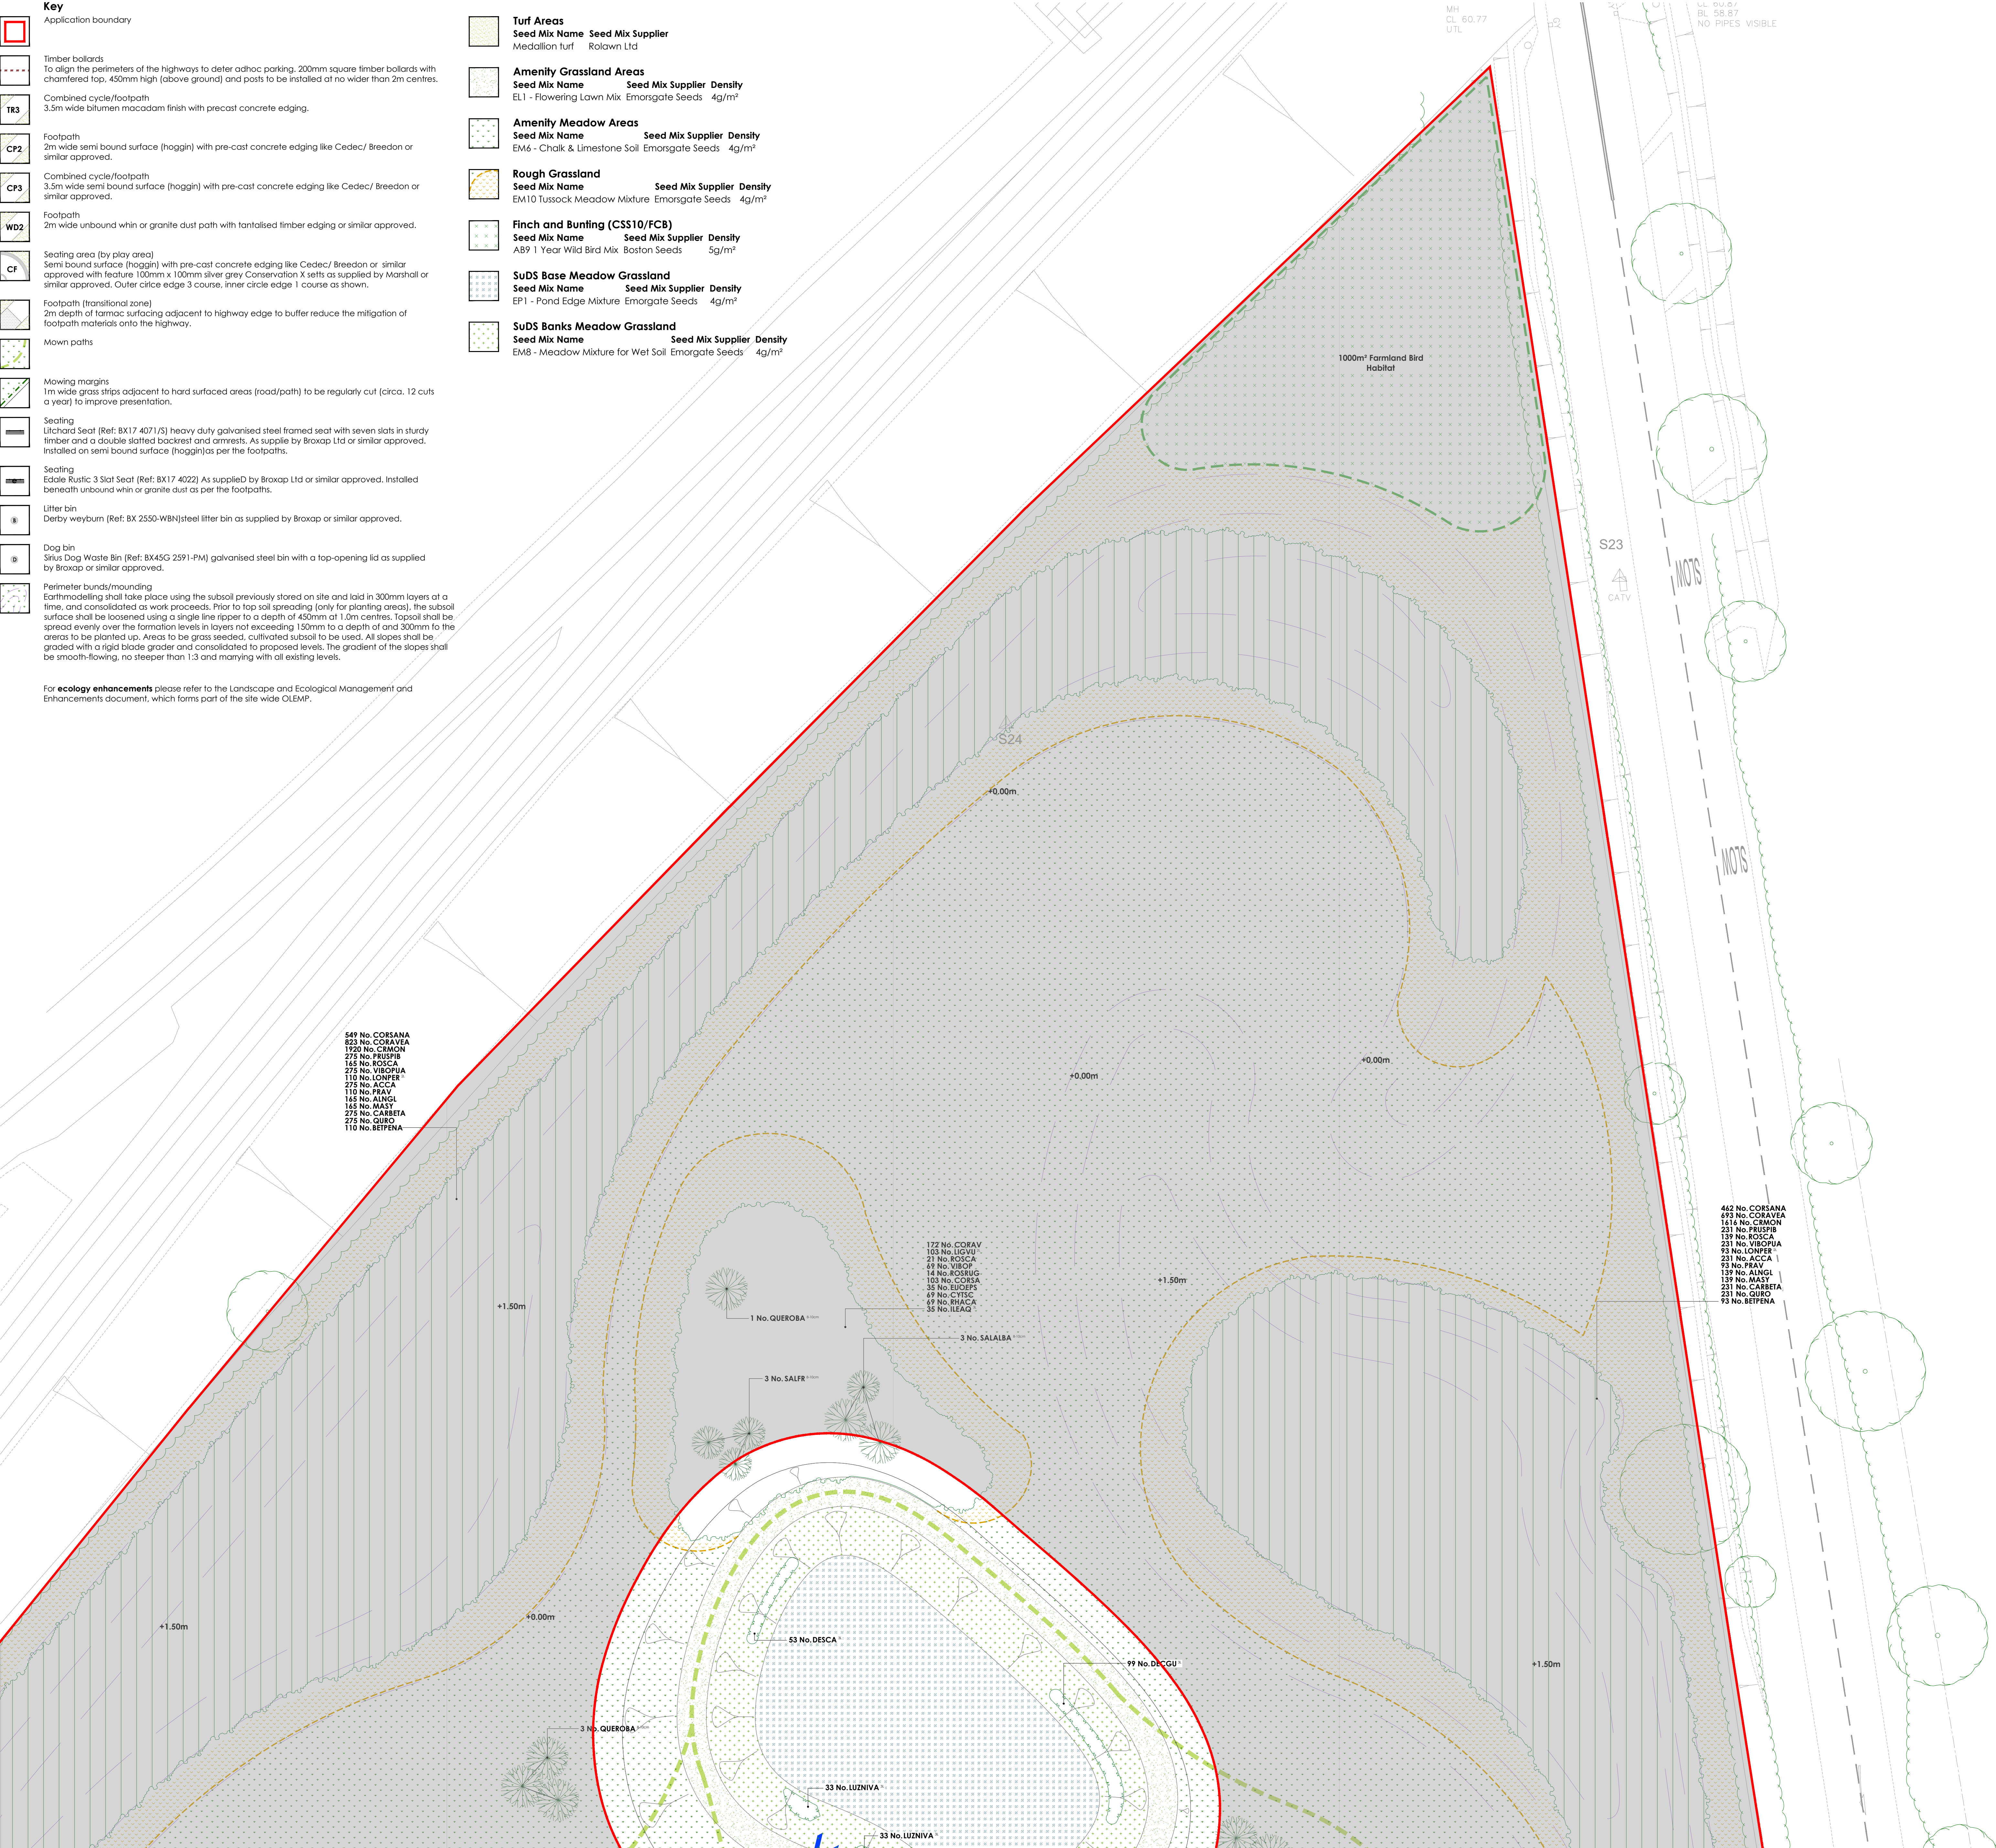

Plant Schedule									
Trees - Feature				Supply	Size	Girth	Number		
Abbr	Species								
FAGPURA	Fagus sylvatica 'Purpurea'	FTE: Heavy Standard	:Clear Stem 175-200 :RB	350-425cm	12-14cm	3			
LIQST	Liquidambar styraciflua	FTE: Semi mature	:Clear Stem min. 200:RB	600cm+	20-25cm	1			
PYRCHAC	Pyrus calleryana 'Charnticlee'	FTE: Semi Mature	:Clear Stem 175-200 :RB	600cm+	25-30cm	7			
Total :11									
Trees - POS				Supply	Size	Girth	Number		
Abbr	Species								
BEIFENA	Betula pendula	POS : Multi-Stemmed	:3/5 brks :C 30L	250-300cm		3			
ALINGLIA	Alnus glutinosa	POS : Standard	:Clear Stem 150-175 :C 30L	250-300cm	8-10cm	13			
BENINGA	Betula nigra	POS : Standard	:Clear Stem 150-175 :C 30L	250-300cm	8-10cm	9			
QUEROBA	Quercus robur	POS : Standard	:Clear Stem 150-175 :C 30L	250-300cm	8-10cm	10			
SALALBA	Salix alba	POS : Standard	:Clear Stem 150-175 :C 30L	250-300cm	8-10cm	12			
SALFR	Salix fragilis	POS : Standard	:Clear Stem 150-175 :C 30L	250-300cm	8-10cm	6			
ACECAMA	Acer campestre	POS : Selected Standard	:Clear Stem 175-200 :BR	300-350cm	10-12cm	21			
CARBET	Carpinus betulus	POS : Selected Standard	:Clear Stem 175-200 :BR	300-350cm	10-12cm	2			
PRUPLEA	Prunus avium 'Plena'	POS : Selected Standard	:Clear Stem 175-200 :BR	300-350cm	10-12cm	20			
SOKARIA	Sorbus aria	POS : Selected Standard	:Clear Stem 175-200 :BR	300-350cm	10-12cm	16			
SORTO	Sorbus torminalis	POS : Selected Standard	:Clear Stem 175-200 :BR	300-350cm	10-12cm	6			
Total :118									
Specimen Shrubs				Supply	Pot Size	Height	Habit	Number	
Abbr	Species								
FATJAPA	Fatsia japonica	20L	150-175cm	Bushy	1				
PHOWAVA	Phormium 'Yellow Wave'	25L	100-125cm	Triple Crown	3				
Total :4									
Single Species Hedgerows				Supply	Pot Size	Height	Habit	Density	Number
Abbr	Species								
ELAEBE	Elaeagnus x ebbingei 'Compacta'	10L	80-100cm	Bushy	1			0.4Cfr	230
ELUJAPH	Euonymus japonicus 'Jean Hugues'	3L	60-80cm	Bushy	1			0.25Cfr	91
INSTANT	Native Mix Species Instant Hedge	INSTANT HEDGE	125-150cm	Bushy	Trough 1Cfr	18			
PHOFRR	Photinia x fraseri 'Red Robin'	INSTANT HEDGE	125-150cm	Bushy	Trough 1Cfr	47			
Total :386									
Native Mix Species Hedgerow				Supply	Pot Size	Height	Density		Mix % Number
Abbr	Species								
CORAV	Corylus avellana	1+1 :3 brks :BR	60-80cm	0.4Cfr Double Staggered at 0.4m offset	10%	9			
CRAMON	Crataegus monogyna	1+1 :3 brks :BR	60-80cm	0.4Cfr Double Staggered at 0.4m offset	50%	18			
CORSA	Cornus sanguinea	3 brks :C	60-80cm	0.4Cfr Double Staggered at 0.4m offset	5%	2			
ILEAQ	Ilex aquifolium	Bushy :3L	40-60cm	0.4Cfr Double Staggered at 0.4m offset	5%	2			
VIBOP	Viburnum opulus	1+1 :3 brks :BR	60-80cm	0.4Cfr Double Staggered at 0.4m offset	10%	4			
LOHPE	Lonicera periclymenum	Branched: Caned :3L	60-80cm	0.4Cfr Double Staggered at 0.4m offset	2%	1			
ROSCA	Rosa canina	1+1 :3 brks :BR	60-80cm	0.4Cfr Double Staggered at 0.4m offset	3%	2			
Total :38									
Native Mix Species Hedgerow (Thornless)				Supply	Pot Size	Height	Density		Mix % Number
Abbr	Species								
CORSA	Cornus sanguinea	1+1 :3 brks :BR	60-80cm	0.3Cfr Double Staggered at 0.3m offset	10%	47			
CORAV	Corylus avellana	1+1 :3 brks :BR	60-80cm	0.3Cfr Double Staggered at 0.3m offset	25%	117			
LIGVU	Ligustrum vulgare	Bushy :C 2L	60-80cm	0.3Cfr Double Staggered at 0.3m offset	25%	117			
ACCA	Acer campestre	1+1 :3 brks :BR	60-80cm	0.3Cfr Double Staggered at 0.3m offset	30%	139			
VIBOP	Viburnum opulus	1+1 :3 brks :BR	60-80cm	0.3Cfr Double Staggered at 0.3m offset	10%	47			
Total :467									
Shrubs - Site Entrance				Supply	Pot Size	Height	Habit	Density	Number
Abbr	Species								
CAREVI	Carex oshimensis 'Everest'	5L	Full Pot	0.5Cfr	42				
HEUMIPP	Heuchera micrantha 'Palace Purple'	5L	Full Pot	0.5Cfr	13				
HEBPS	Hebe pinguifolia 'Sutherlandii'	10L	30-40cm	Bushy	0.6Cfr	54			
MISSKLF	Miscanthus sinensis 'Klein Fontaine'	5L	Full Pot	0.6Cfr	32				
PHOPLBL	Phormium 'Platt's Black'	10L	60-80cm	Triple crown	0.7Cfr	38			
Total :179									
Shrubs - Ornamental's in POS/Play Area				Supply	Pot Size	Height	Habit	Density	Number
Abbr	Species								
CAROSE	Carex oshimensis 'Evergold'	3L	Full Pot	0.5Cfr	20				
LAVANH	Lavandula angustifolia 'Hidcote'	3L	20-30cm	Bushy	0.6Cfr	25			
URMU	Liriope muscari	3L	Full Pot	0.6Cfr	25				
PENVI	Pennisetum villosum	3L	Full Pot	0.6Cfr	29				
Total :99									
Herbaceous Grasses				Supply	Pot Size	Height	Habit	Density	Number
Abbr	Species								
DESCA	Deschampsia caespitosa	3L	Full Pot	0.5Cfr	331				
DECGU	Deschampsia caespitosa 'Goldtau'	3L	Full Pot	0.5Cfr	511				
LUZNIVA	Luzula nivea	3L	Full Pot	0.5Cfr	249				
MISSIML	Miscanthus sinensis 'Morning Light'	3L	Full Pot	0.5Cfr	485				
Total :1576									
Native Structural Planting Mix				Supply	Pot Size	Height	Mix Density	Area	Number
Abbr	Species								
ACCA	Acer campestre	1+2 :Whip :5 brks :BR	125-150cm	5%	1Cfr	505.09m²			506
ALINGL	Alnus glutinosa	1+2 :Whip :3 brks :BR	125-150cm	3%	1Cfr	303.06m²			304
BEIFENA	Betula pendula	1+2 :Whip :3 brks :BR	125-150cm	2%	1Cfr	202.04m²			203
CARBETA	Carpinus betulus	1+2 :Whip :4 brks :BR	125-150cm	5%	1Cfr	505.09m²			506
CORASANA	Cornus sanguinea	1+1 :3 brks :BR	60-80cm	10%	1Cfr	1010.2m²			1011
CORAVEA	Corylus avellana	1+1 :3 brks :BR	60-80cm	15%	1Cfr	1515.29m²			1516
CRMON	Crataegus monogyna	1+1 :3 brks :BR	60-80cm	35%	1Cfr	3535.69m²			3536
LOHFER	Lonicera periclymenum	Bushy :C 2L	60-80cm	2%	1Cfr	202.04m²			203
MASY	Malus sylvestris	1+2 :Whip :4 brks :BR	125-150cm	3%	1Cfr	303.06m²			304
PRAV	Prunus avium	1+2 :Whip :3 brks :BR	125-150cm	2%	1Cfr	202.04m²			203
PRUSPIB	Prunus spinosa	1+1 :3 brks :BR	60-80cm	5%	1Cfr	505.09m²			506
QURO	Quercus robur	1+2 :Whip :4 brks :BR	125-150cm	5%	1Cfr	505.09m²			506
ROSCA	Rosa canina	1+1 :3 brks :BR	60-80cm	3%	1Cfr	303.06m²			304
VIBOPUA	Viburnum opulus	1+1 :3 brks :BR	60-80cm	5%	1Cfr	505.09m²			506
Total :10101.93m² Total :10114									
Native Scrub Planting Mix				Supply	Pot Size	Height	Mix Density	Area	Number
Abbr	Species								
CORSA	Cornus sanguinea	1+1 :3 brks :BR	60-80cm	15%	1Cfr	323.4m²			325
CORAV	Corylus avellana	1+1 :3 brks :BR	60-80cm	25%	1Cfr	539.01m²			542
CYTSC	Cytisus scoparius	1+1 :3 brks :BR	60-80cm	10%	1Cfr	215.6m²			218
EUOEFS	Euonymus europaeus	1+1 :3 brks :BR	60-80cm	5%	1Cfr	107.8m²			111
ILEAQ	Ilex aquifolium	Bushy :3/5 brks :C 3L	60-80cm	5%	1Cfr	107.8m²			111
LIGVU	Ligustrum vulgare	Bushy :C 2L	60-80cm	15%	1Cfr	323.4m²			325
RHACA	Rhamnus cathartica	1+1 :3 brks :BR	60-80cm	10%	1Cfr	215.6m²			218
ROSCA	Rosa canina	1+1 :3 brks :BR	60-80cm	3%	1Cfr	64.67m²			67
ROSRUG	Rosa rugosa	1+1 :3 brks :BR	60-80cm	2%	1Cfr	43.11m²			45
VIBOP	Viburnum opulus	1+1 :3 brks :BR	60-80cm	10%	1Cfr	215.6m²			218
Total :2155.99m² Total :2180									
Native Scrub Planting Mix (Thornless)				Supply	Pot Size	Height	Mix Density	Area	Number
Abbr	Species								
CORSA	Cornus sanguinea	1+1 :3 brks :BR	60-80cm	20%	1Cfr	99.11m²			101
CORAV	Corylus avellana	1+1 :3 brks :BR	60-80cm	30%	1Cfr	148.66m²			151
CYTSC	Cytisus scoparius	1+1 :3 brks :BR	60-80cm	10%	1Cfr	49.56m²			52
EUOEFS	Euonymus europaeus	1+1 :3 brks :BR	60-80cm	10%	1Cfr	49.56m²			52
LIGVU	Ligustrum vulgare	Bushy :C 2L	60-80cm	20%	1Cfr	99.11m²			101
VIBOP	Viburnum opulus	1+1 :3 brks :BR	60-80cm	10%	1Cfr	49.56m²			52
Total :495.56m² Total :509									
Naturalised Bulbs				Supply	Pot Size	Height	Density	Number	
Abbr	Species								
ANEBLB	Anemone blanda blue flowered	Bulb	10/m²	281					
GALNI	Galanthus nivalis	Bulb	10/m²	281					
HYANSC	Hyacinthoides non-scripta	Bulb	10/m²	281					
MUSARBS	Muscari armeniacum 'Blue Spire'	Bulb	10/m²	281					
Total :1124									
Marginal / Aquatics				Supply	Pot Size	Height	Density	Number	
Abbr	Species								
FLUL	Filipendula ulmaria	Well Rooted	195cc min. 15/m²	9.34m²	142				
IRIPS	Iris pseudacorus	Well Rooted	195cc min. 15/m²	21.81m²	329				
JUNEF	Juncus effusus	Well Rooted	195cc min. 15/m²	21.81m²	329				
MYOSCS	Myosotis scorpioides	Well Rooted	195cc min. 15/m²	9.34m²	142				
Total :62.3m² Total :942									

Drawing to be read in conjunction with GL2024 SP 01 Landscape Specification

Location Plan

Rev

Date

Notes

Int.

Project

Highover Farm, Hitchin, North Hertfordshire

Drawn

POS Landscape Proposals (ph1) - RM Infrastructure Area Only

Water

PLANNING

Client

BDW North Thames

Scale

1:250 @ A0

Drawn By

AL

Checked By

HJ

Date

23/03/2025

Reference

GL2024 LP 29

golby+luck

landscape architects