
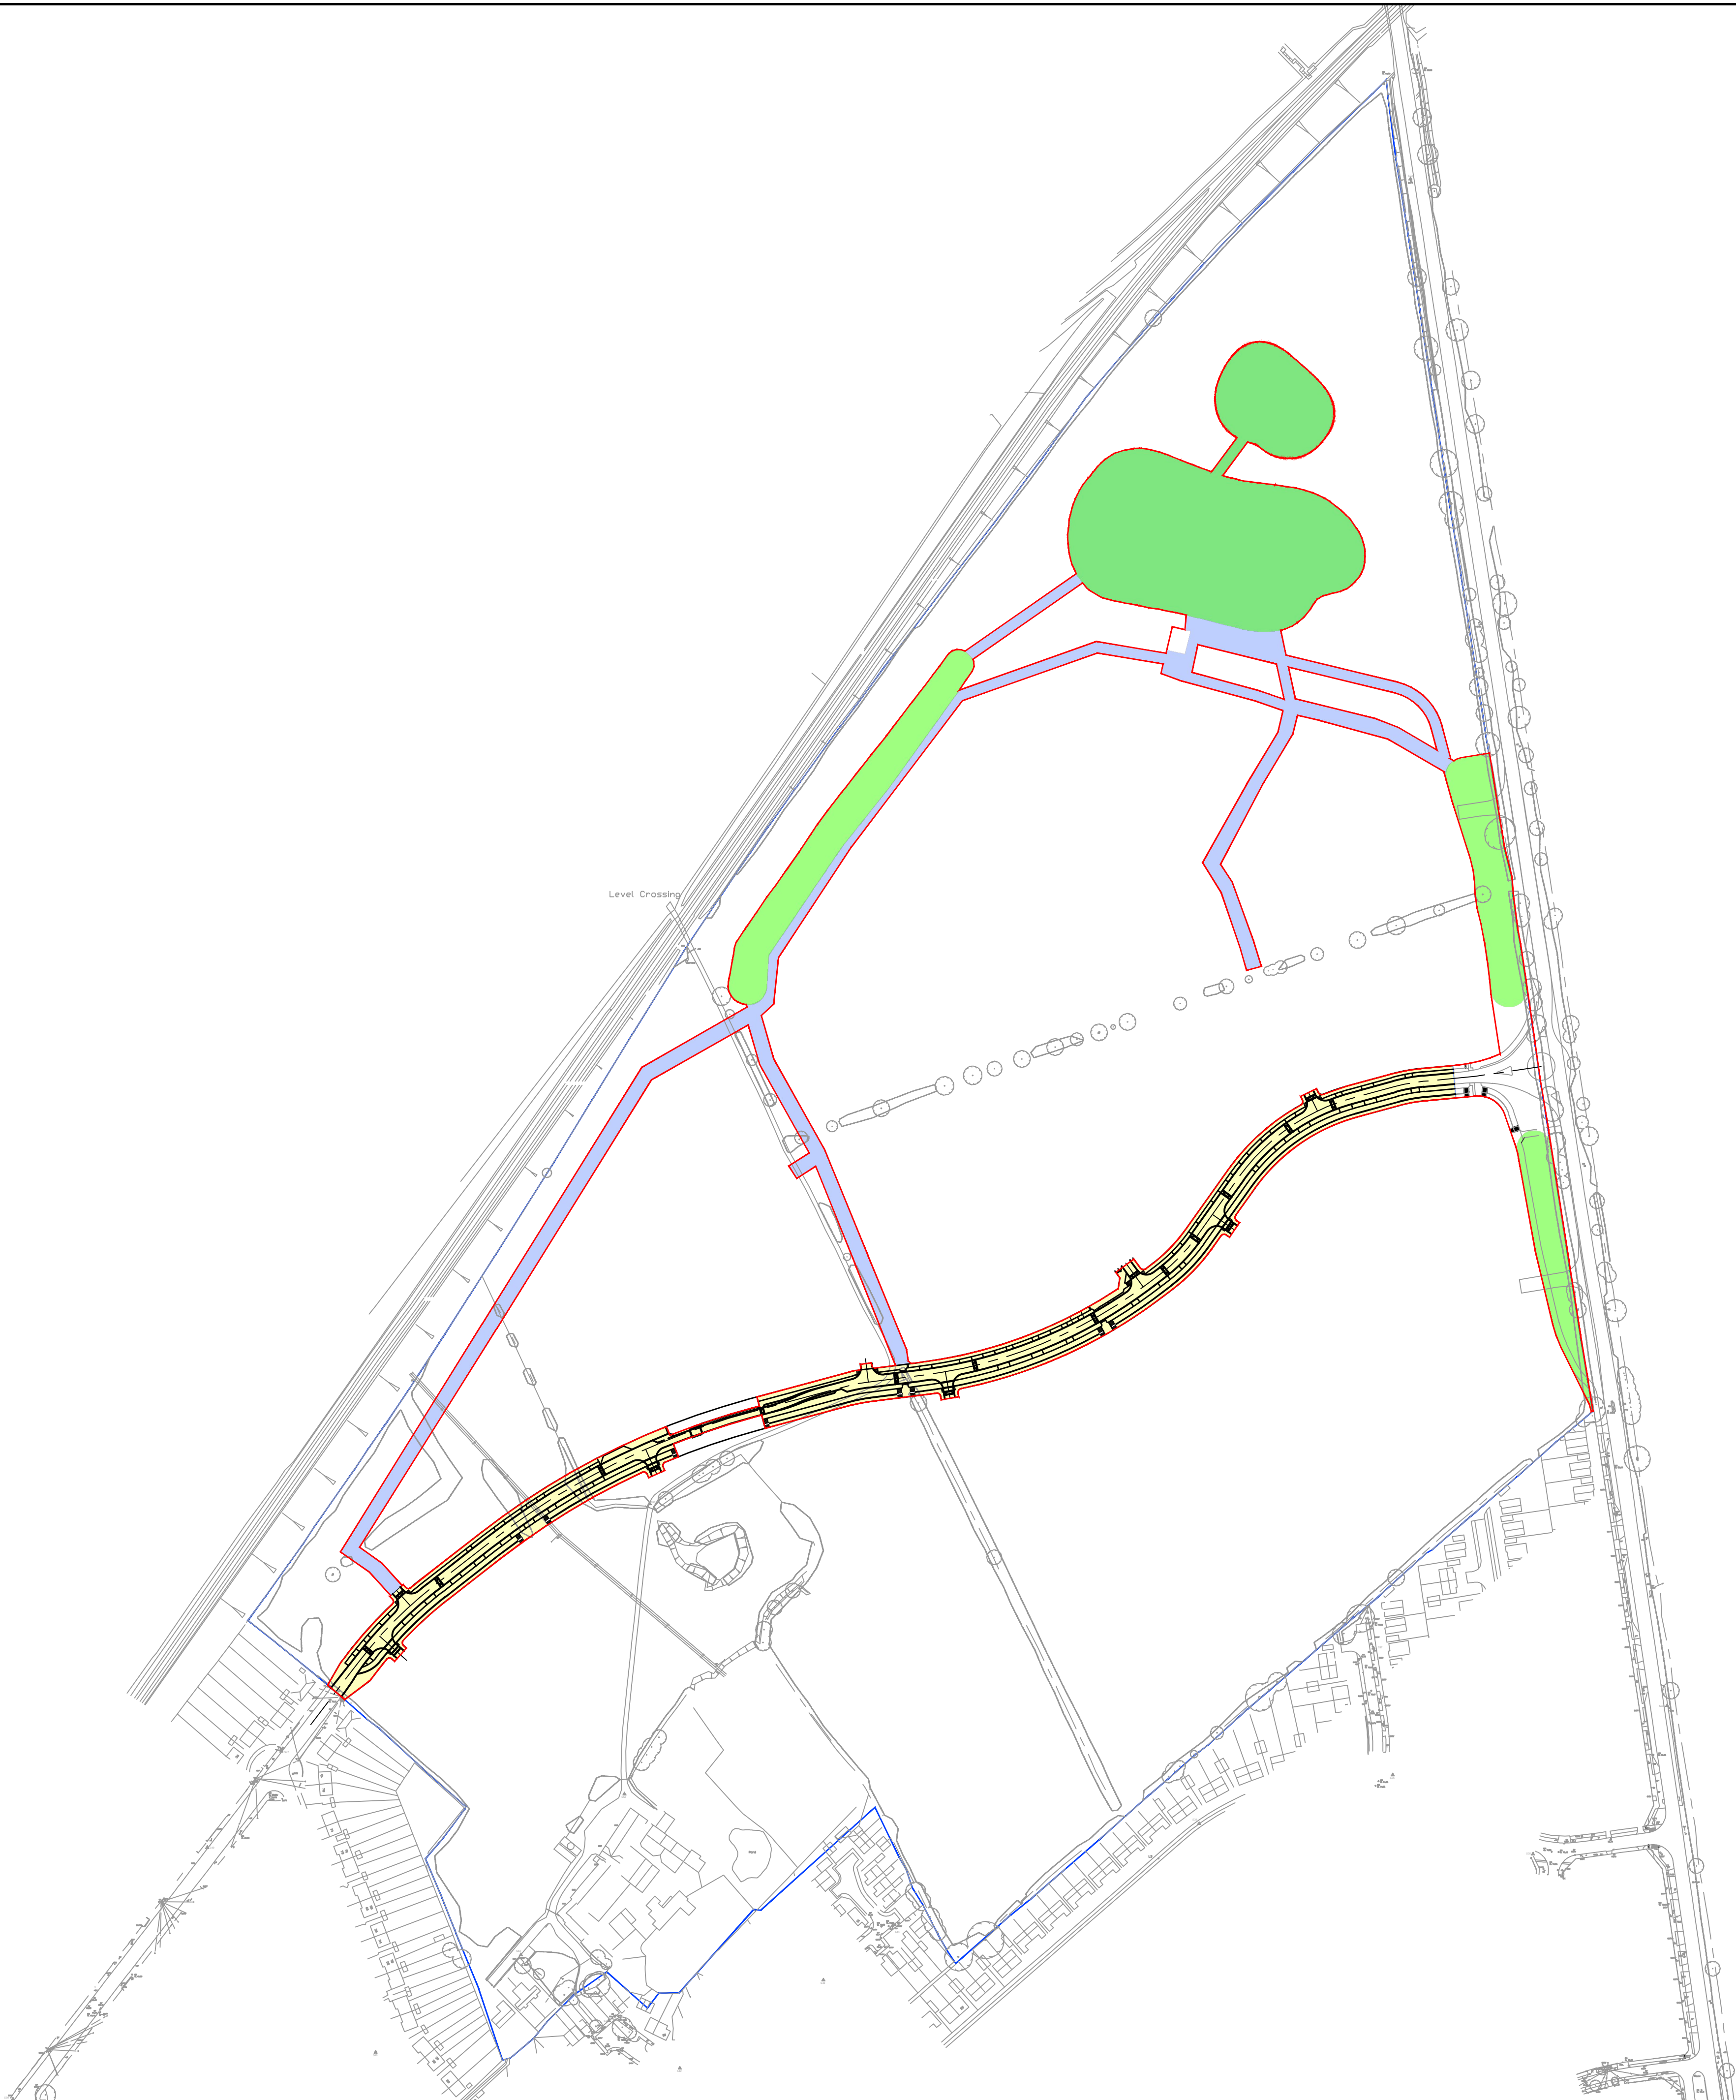


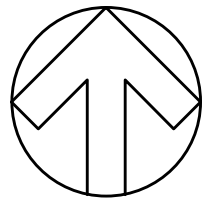

UNTIL TECHNICAL APPROVAL HAS BEEN OBTAINED FROM THE RELEVANT LOCAL AUTHORITIES OR STATUTORY BODIES, IT SHOULD BE UNDERSTOOD THAT ALL DRAWINGS ARE ISSUED AS PRELIMINARY AND NOT FOR CONSTRUCTION. SHOULD THE CONTRACTOR AND / OR EMPLOYER COMMENCE WORK PRIOR TO APPROVAL BEING GIVEN, IT IS ENTIRELY AT THEIR OWN RISK

DO NOT SCALE

KEY

- SITE BOUNDARY
- INFRASTRUCTURE APPLICATION BOUNDARY
- ABOVE GROUND DRAINAGE FEATURES, LANDSCAPE DETAIL TO BE CONDITIONED
- AREA OF BELOW GROUND INFRASTRUCTURE ONLY, LANDSCAPE DETAIL TO BE CONDITIONED
- ALL DETAILS EXCEPT FOR HIGHWAY VERGE, VEHICLE CROSSOVERS, STREET TREES

P01	01/10/2025	DSB	FIRST ISSUE	DSB	LJM
REV	DATE	BY	DESCRIPTION	CHK	APP

DRAWING STATUS:	S2 - FOR INFORMATION
-----------------	----------------------

Unit 9 The Chase, John Tate Road, Foxholes Business Park, Hertford, SG13 7NN, UK
T+ 44 (0) 1992 526 000, F+ 44 (0) 1992 526 001
wsp.com

CLIENT:	BARRATT DAVID WILSON HOMES
---------	----------------------------

ARCHITECT:	MCBAINS
------------	---------

SITE/PROJECT:	HIGHOVER FARM, HITCHIN
---------------	------------------------

TITLE:	INFRASTRUCTURE SITE LOCATION PLAN
--------	--------------------------------------

SCALE @ A1:	CHECKED:	APPROVED:
1:2000	DSB	LJM
PROJECT NO:	DESIGNED:	DRAWN:
700982227	RH	RH
		DATE:
		November 22

DRAWING NO:	REV:
HOF-WSP-ZZ-ZZ-DR-C-0003	P01

© WSP UK Ltd
