

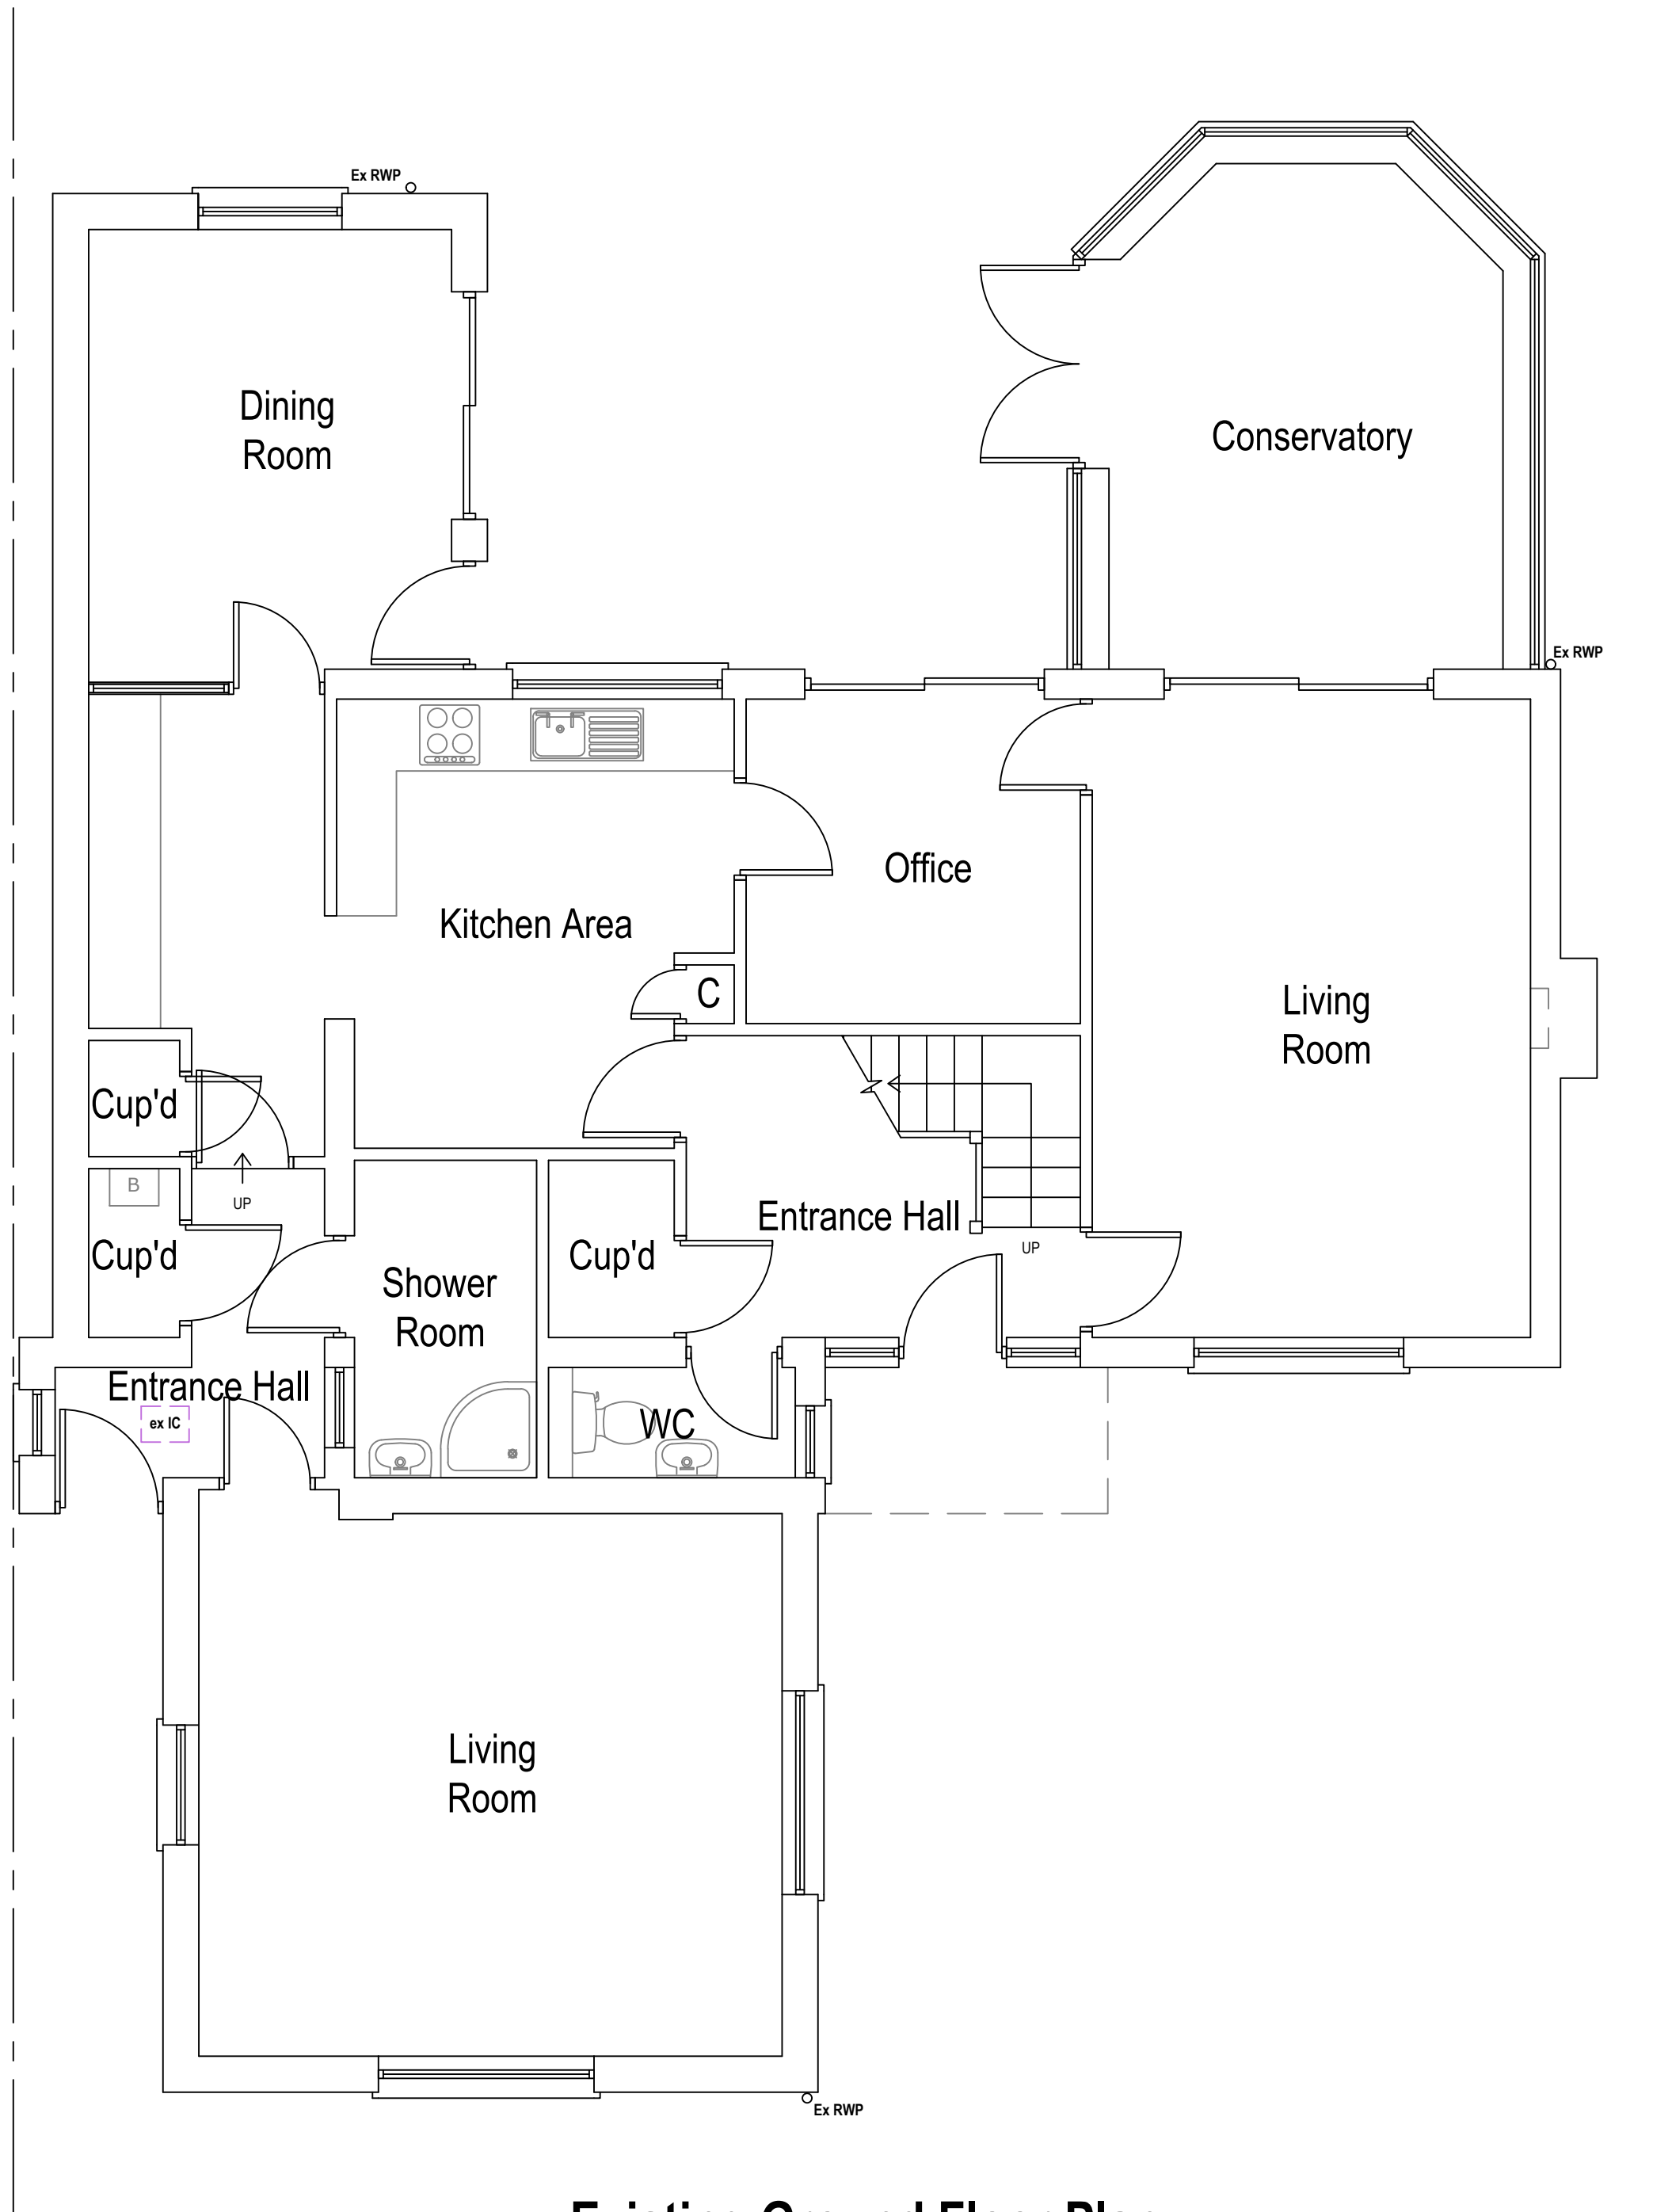


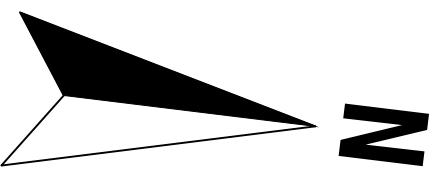


Existing Ground Floor Plan

Area ca. 120.67 m²

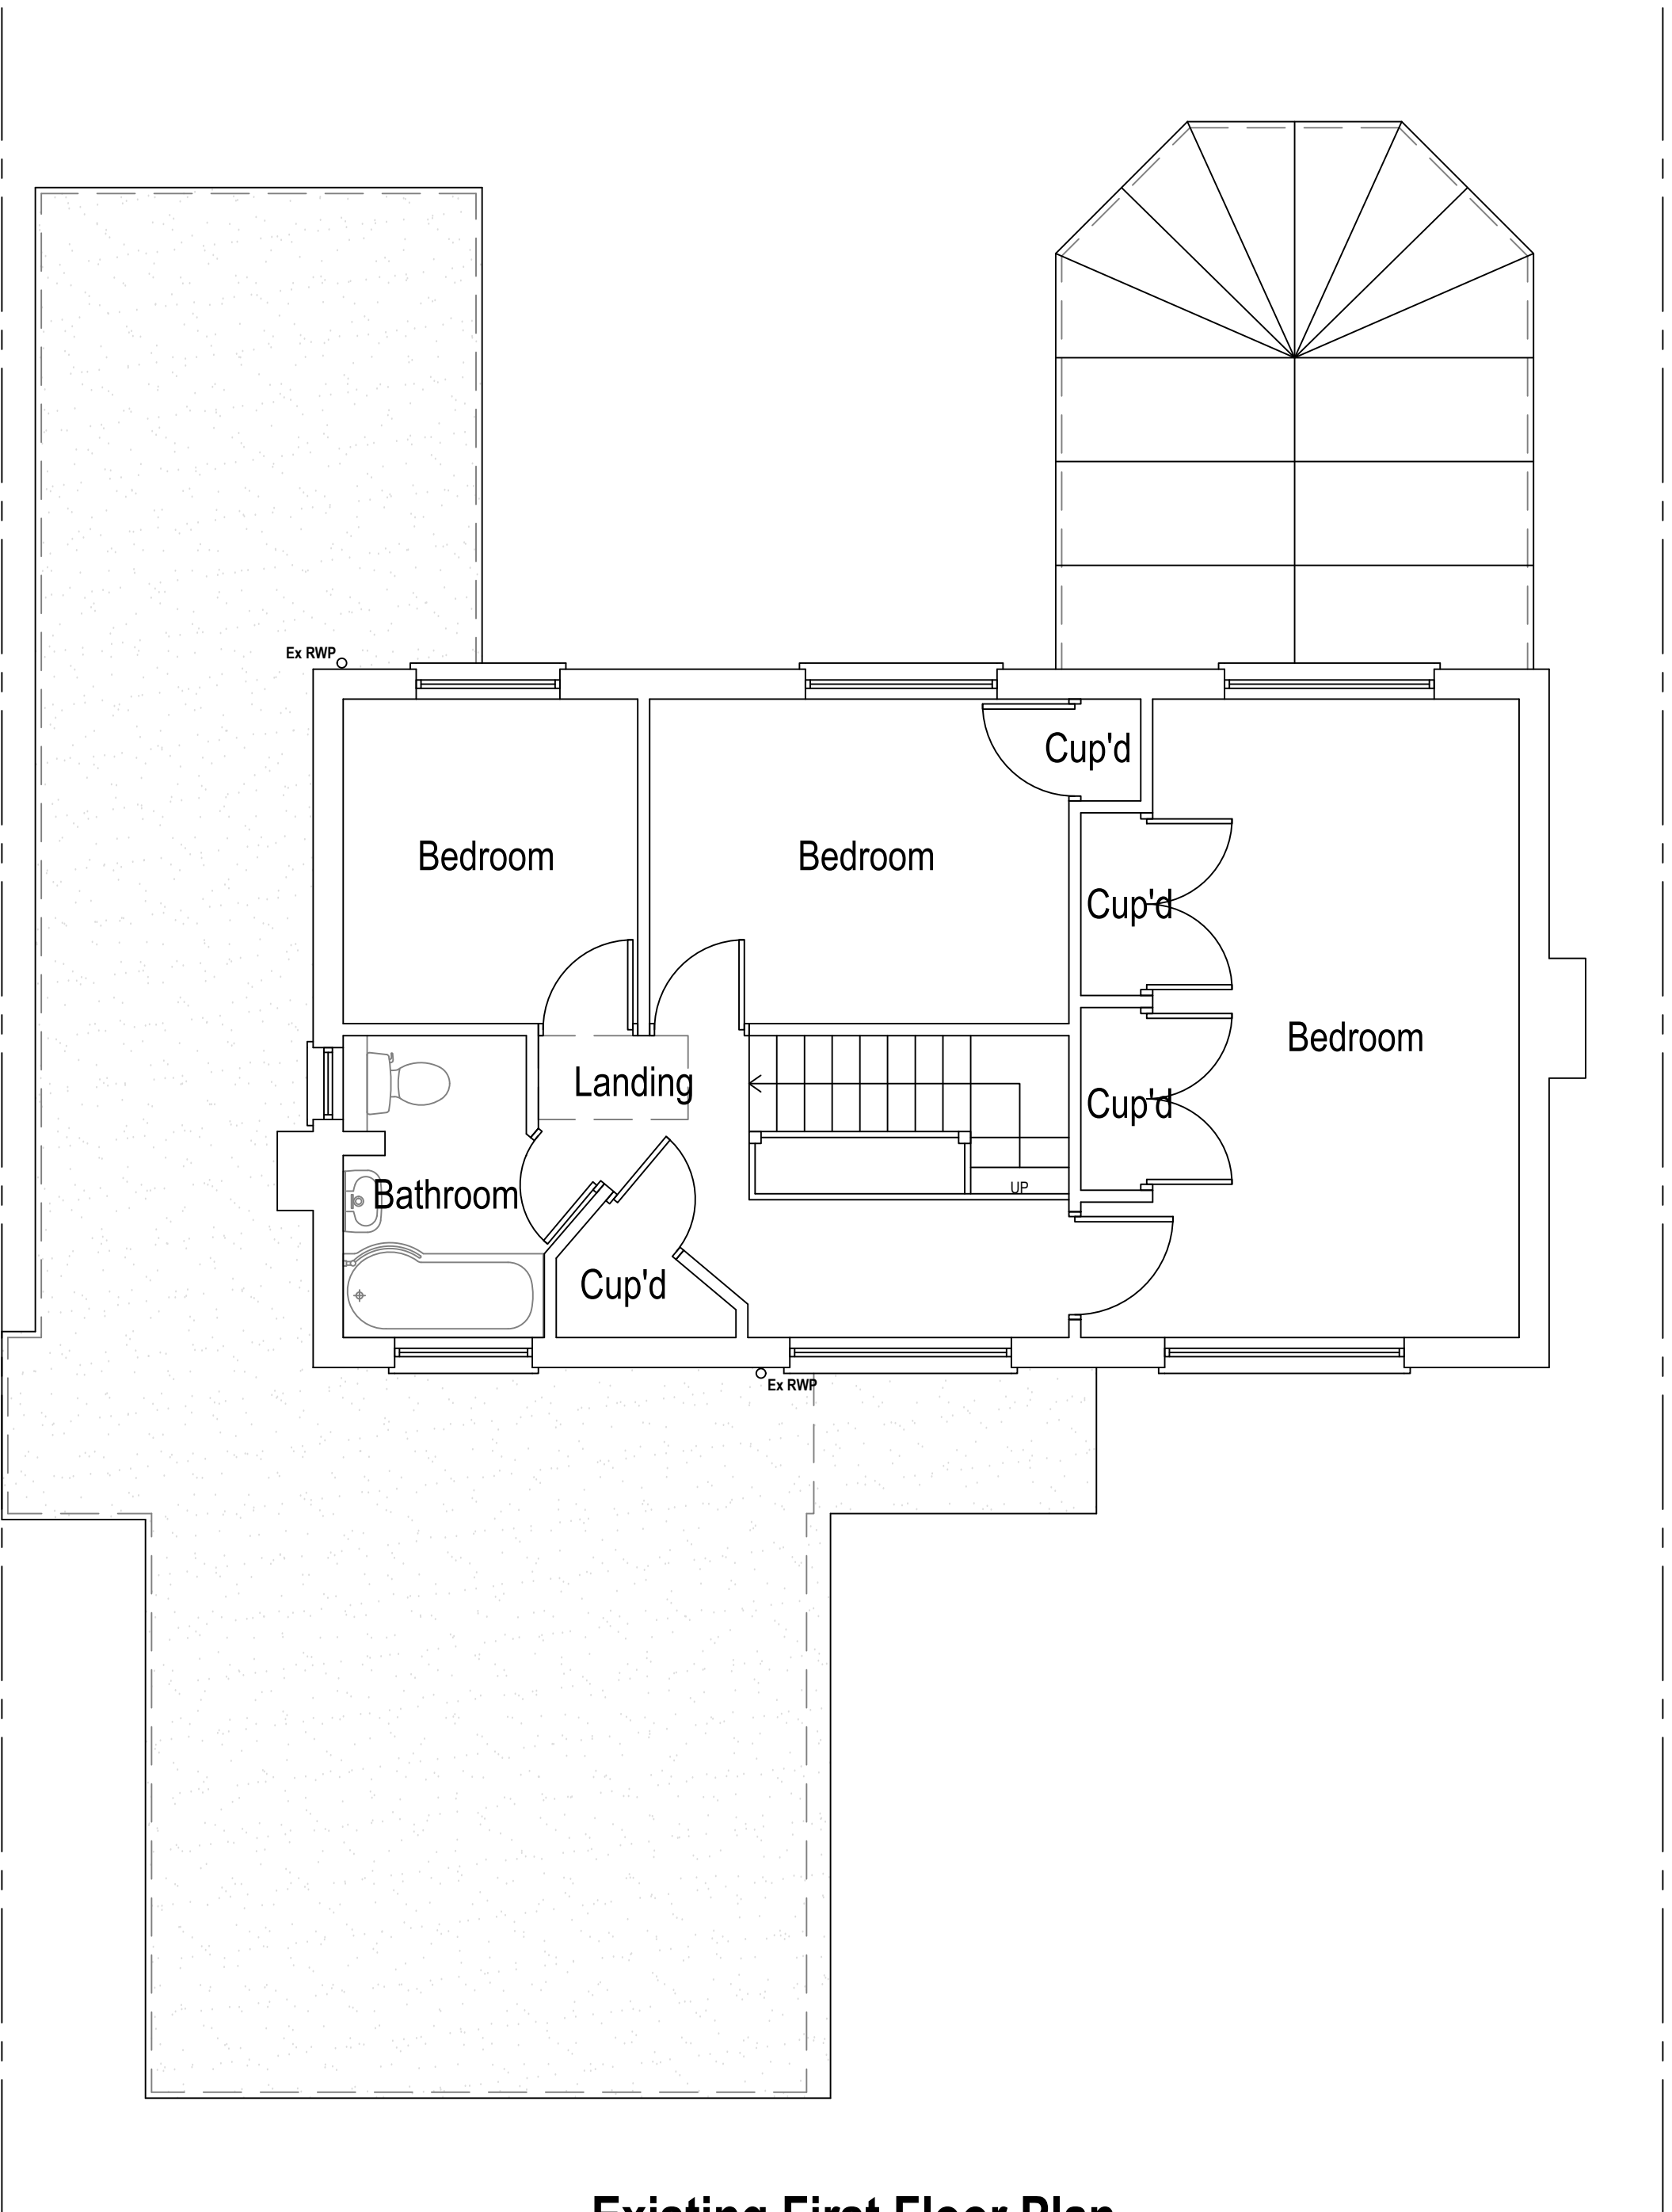

Existing First Floor Plan

Area ca. 52.34 m²

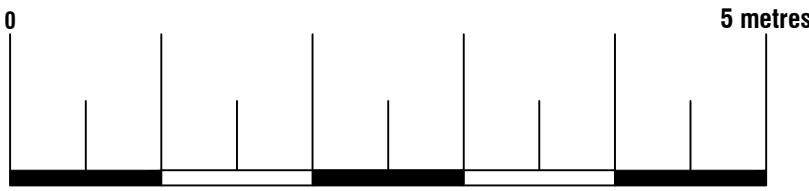

Arkiplan ArkiPlan Architectural Ltd • Enquiries@ArkiPlan.co.uk Lytchett House, 13 Freeland Park, Wareham Road, Poole, Dorset, BH16 6FA				
Site	79 Willian Way, 79, Letchworth Garden City SG6 2HJ	Date	17.09.2024	
		Sheet	24-1014	D02 REV 2
		Job	New Extension	
Title Number	HD262678	Scale	1:50 @A1, 1:100 @A3	
		Title	As Shown	