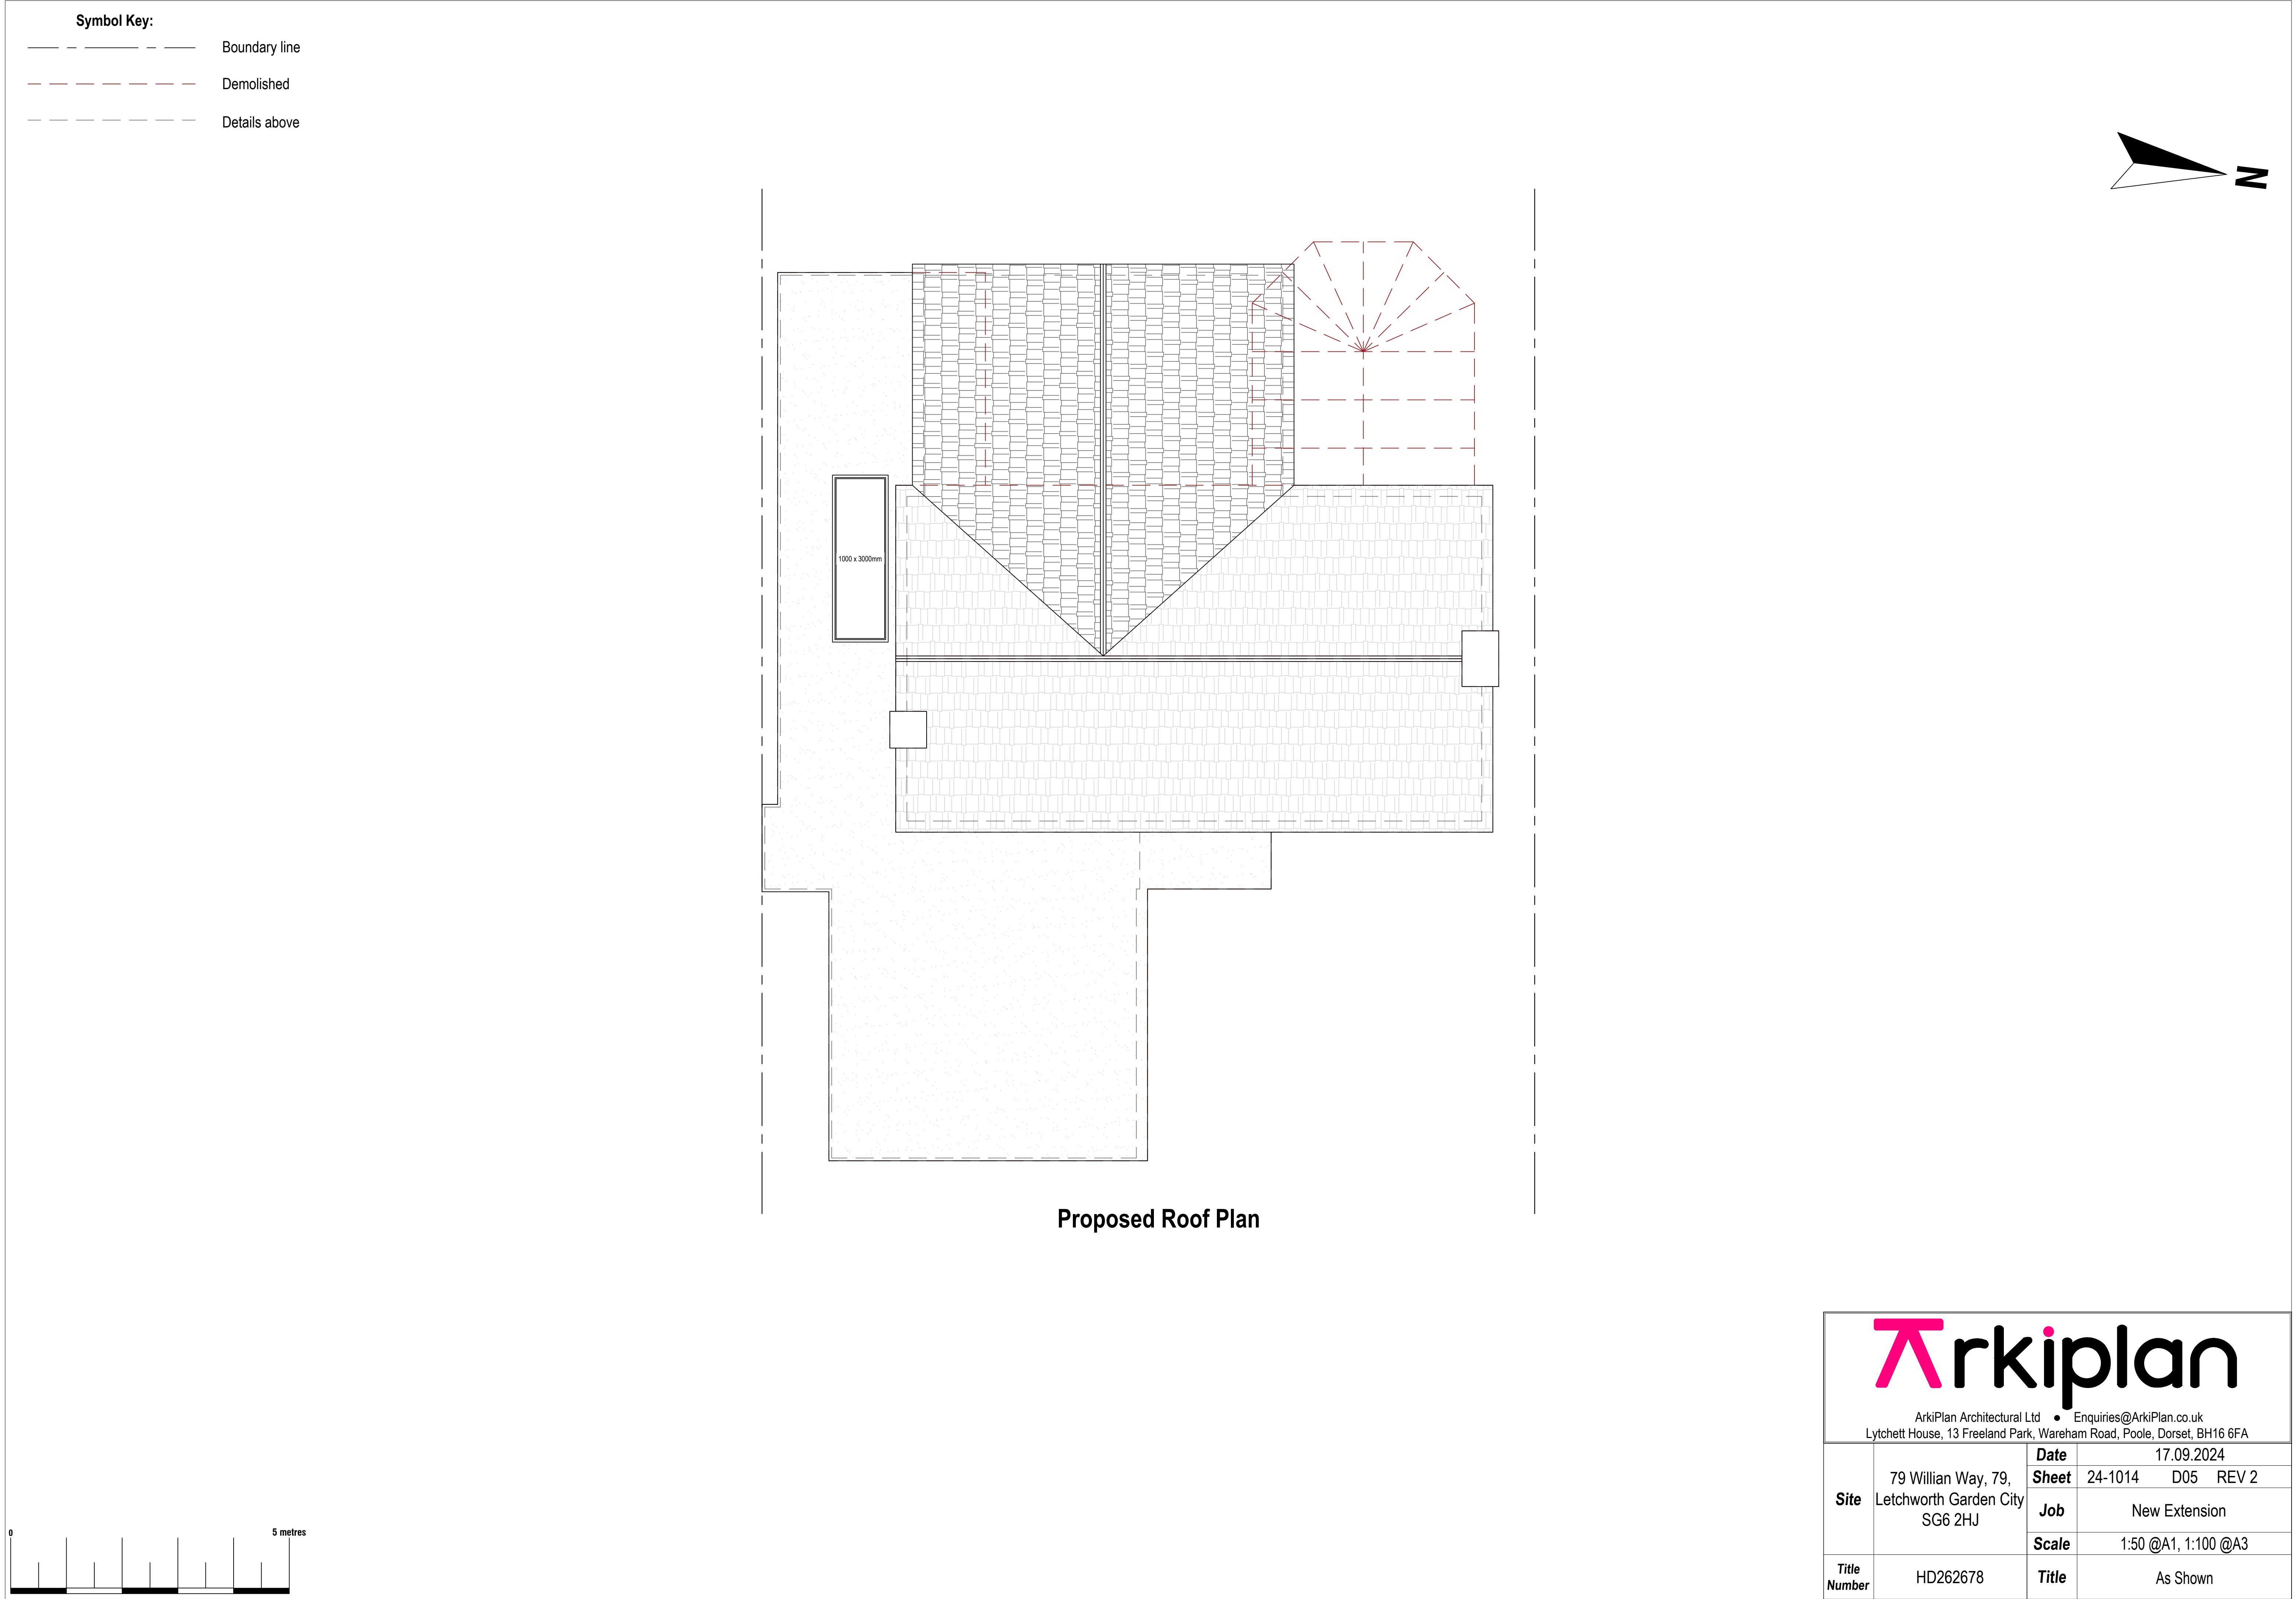
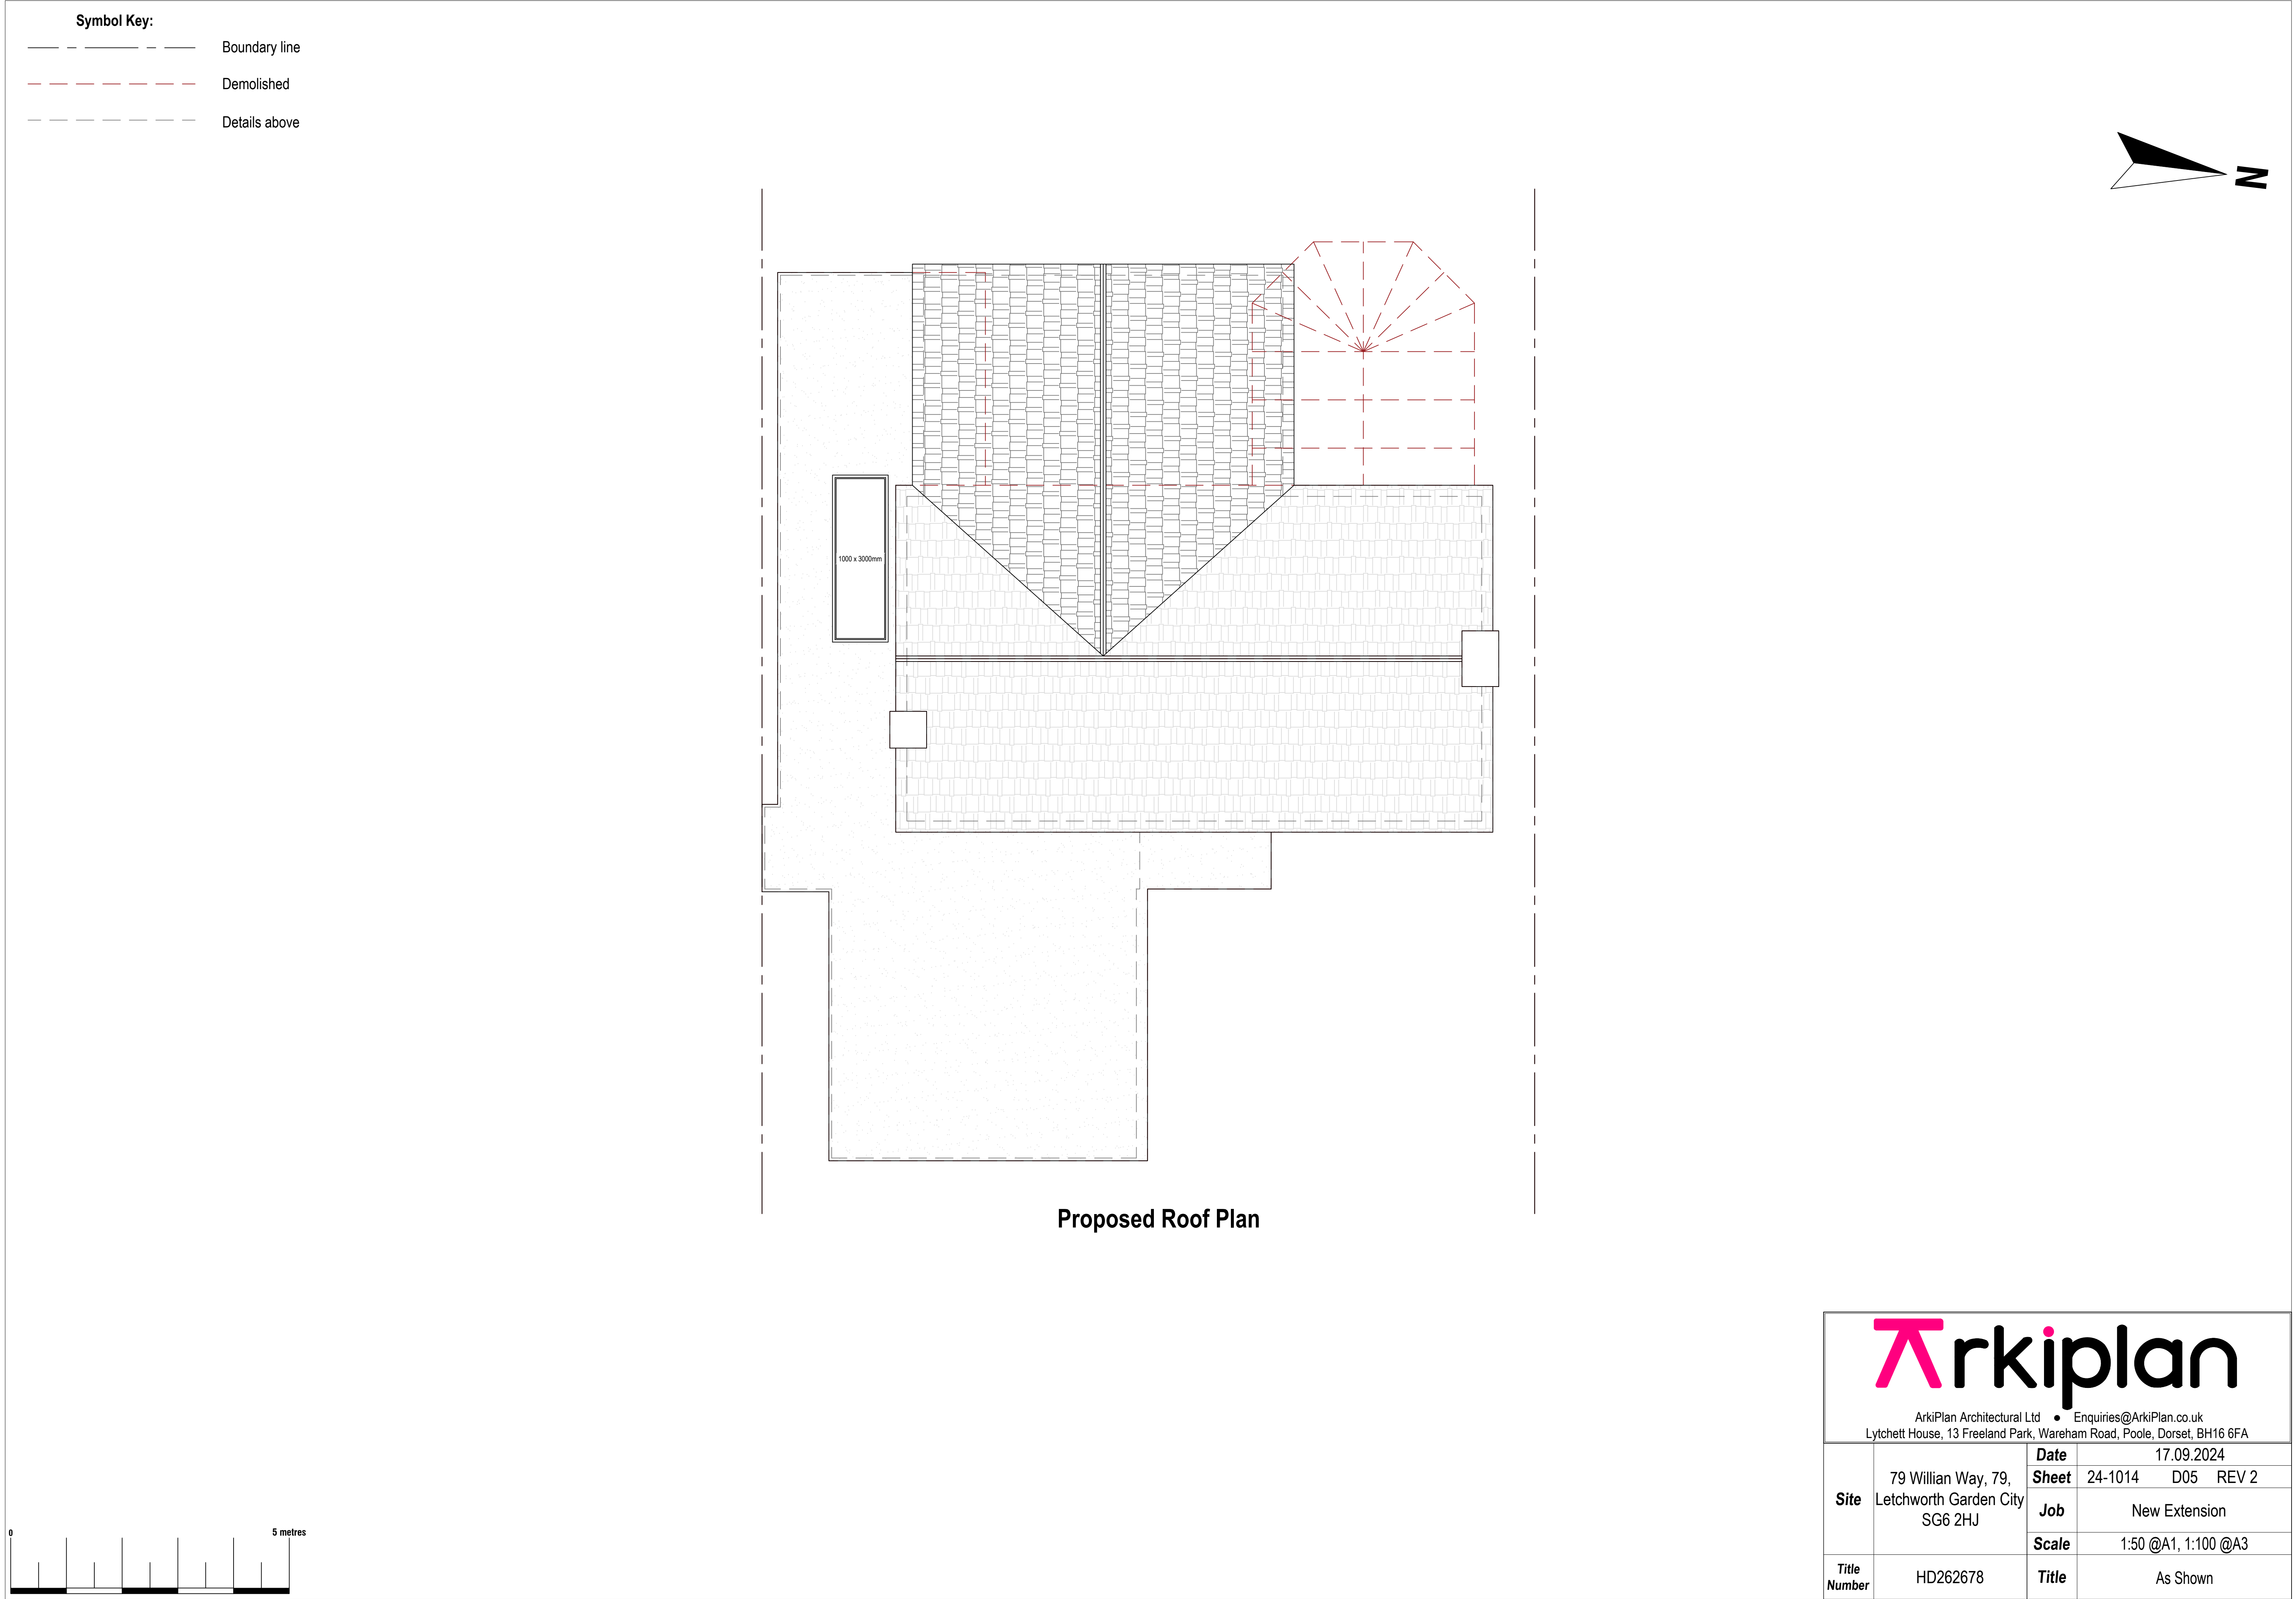


[illegible][illegible][illegible][illegible][illegible][illegible]

Symbol Key:

- Boundary line
- Demolished
- Details above

The drawing illustrates a complex roof layout. It features several rectangular roof sections with hatched patterns, indicating different materials or pitches. A central gable end is shown with a steep pitch. To the right, there are two smaller gabled dormer structures. The entire roof plan is enclosed within a boundary line. A scale bar at the bottom left shows a length of 5 metres. A north arrow is located in the upper right corner.

Proposed Roof Plan

Arkiplan
ArkiPlan Architectural Ltd • Enquiries@ArkiPlan.co.uk
Lytchett House, 13 Freeland Park, Wareham Road, Poole, Dorset, BH16 6FA

Site	Date
79 Willian Way, 79, Letchworth Garden City SG6 2HJ	17.09.2024
Job	Sheet
New Extension	24-1014 D05 REV 2
Title Number	Scale
HD262678	1:50 @A1, 1:100 @A3
Title	As Shown

[illegible]