


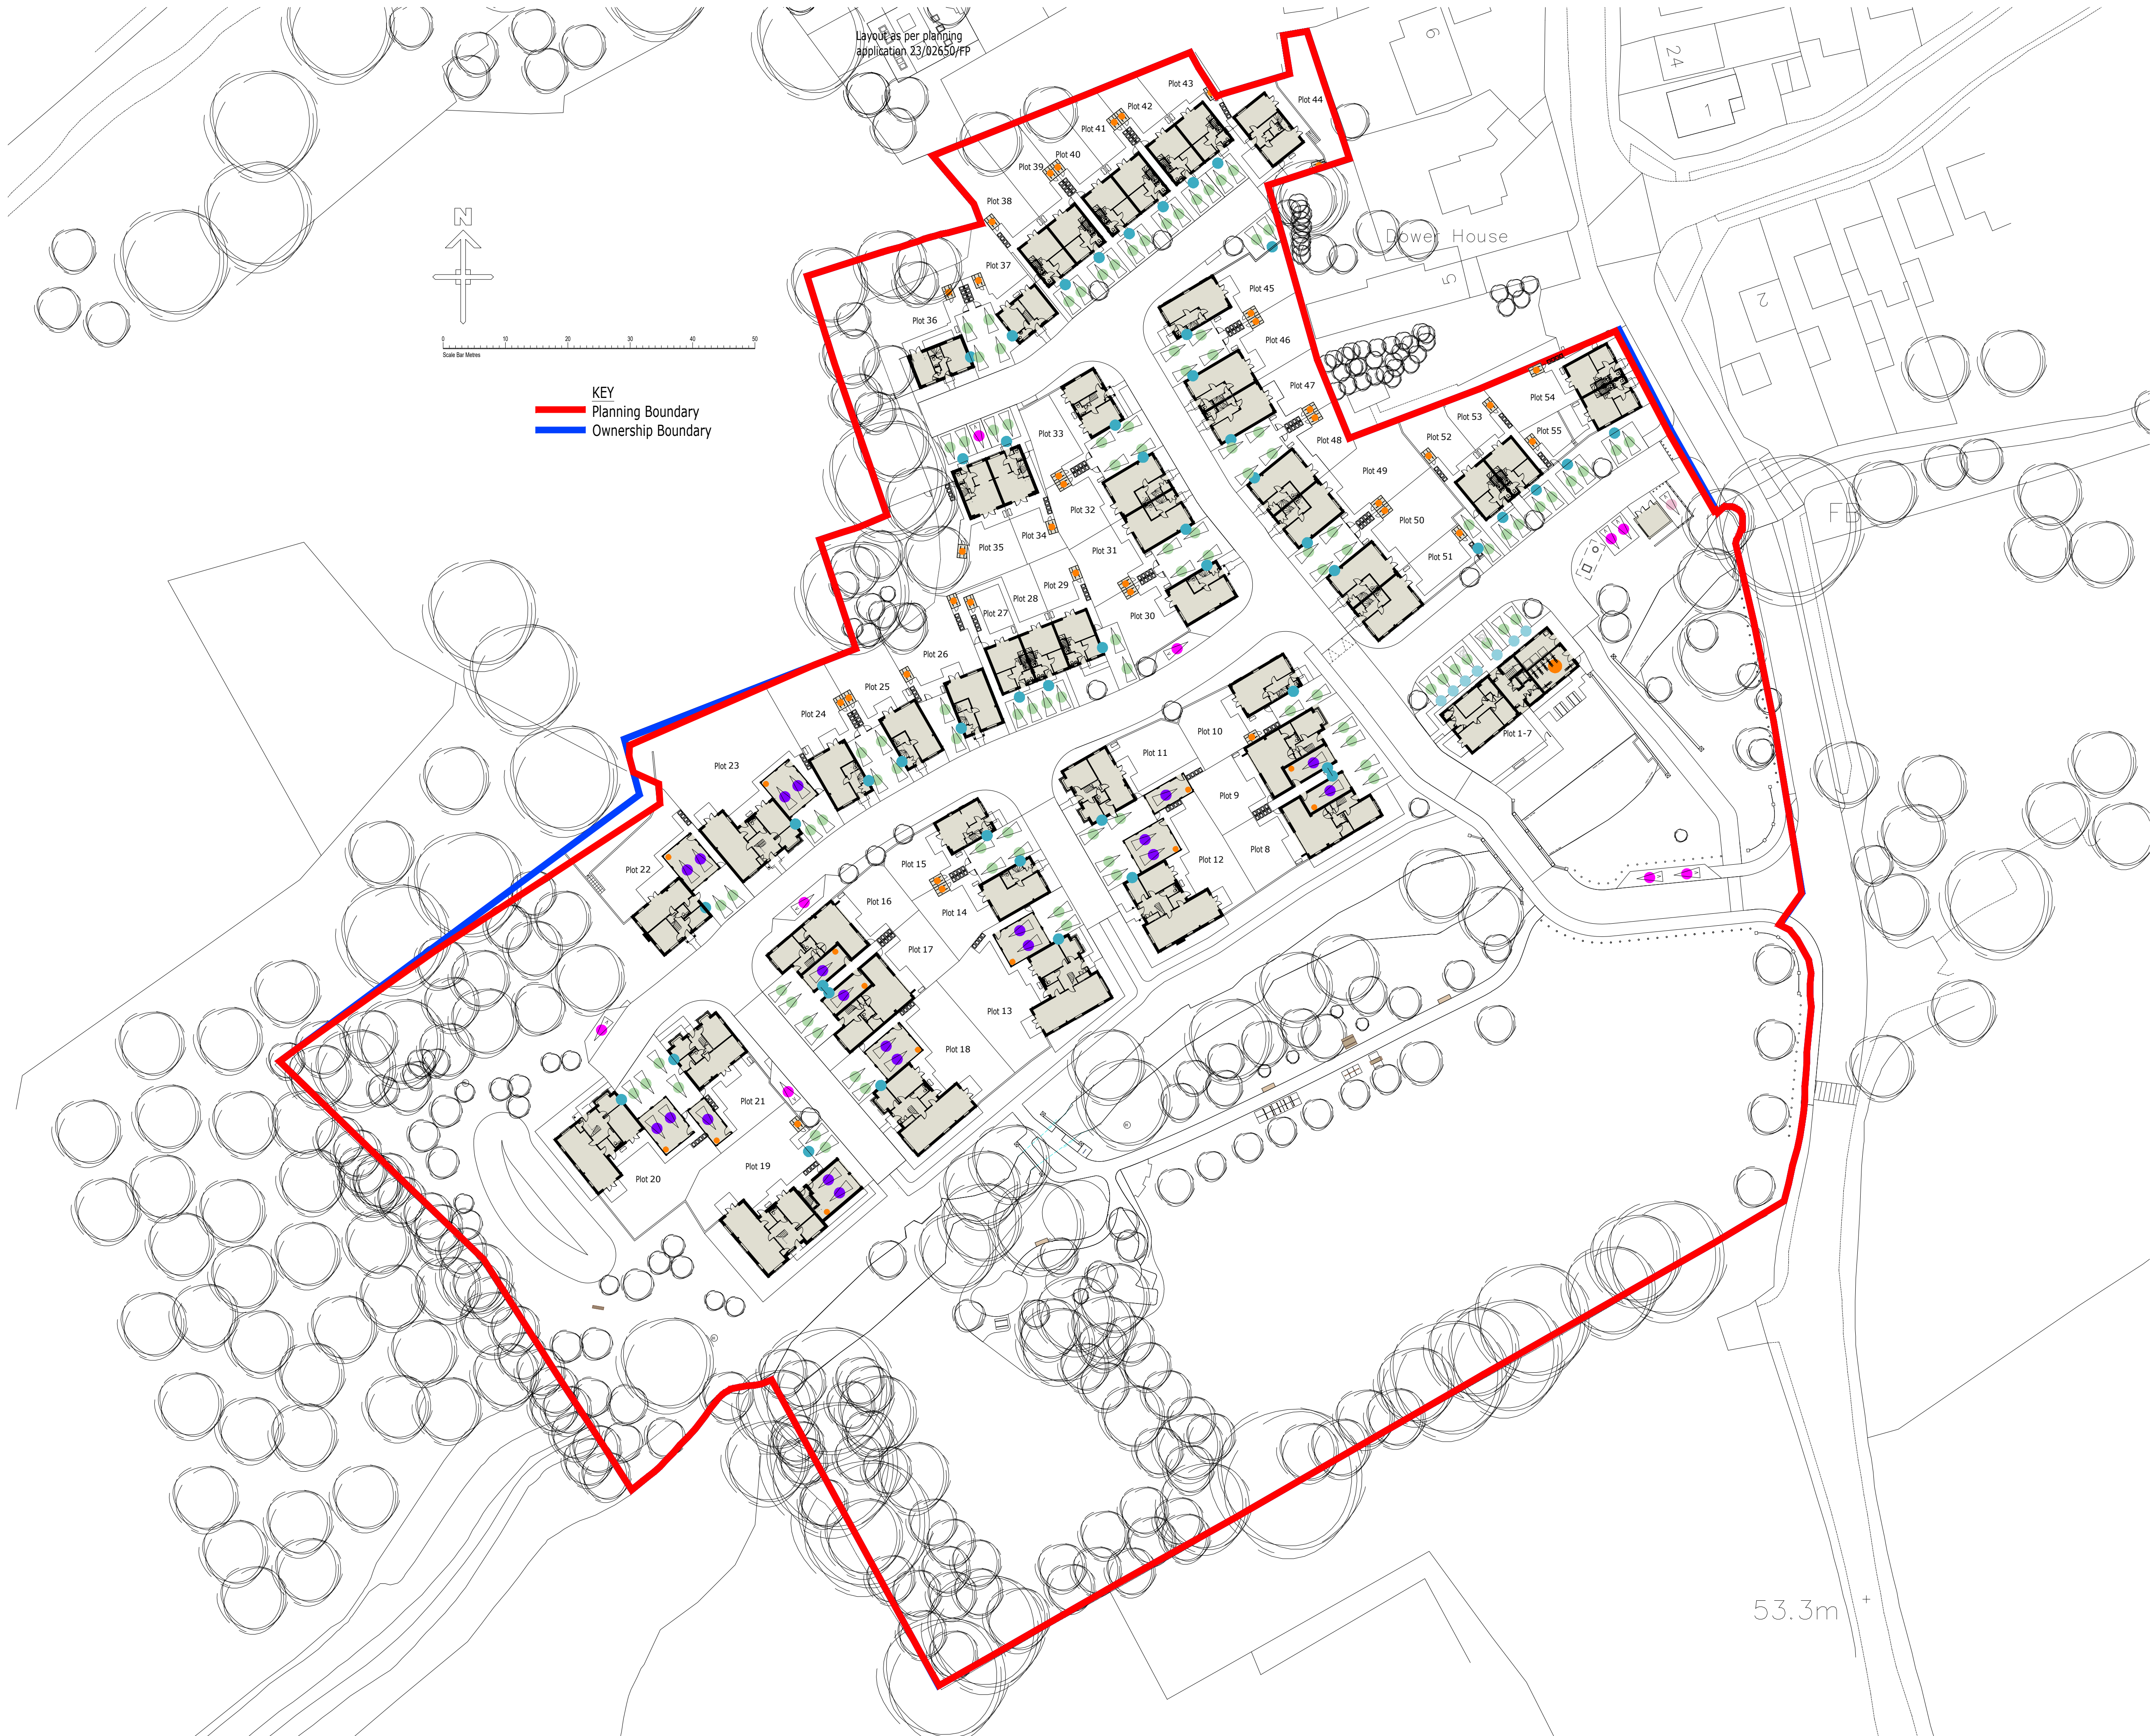

Client:
Hill Residential Limited
The Courtyard, Abbey Barns,
Ickleton, CB10 1SX

Project:
Ickleford Mill
Ickleford, Hitchin
Hertfordshire

Drawing:
Proposed Parking & Cycle Plan

Scale: 1:500@A1	Date: February 2026	Rev. No.:
Drawn By: CK	Checked By: PD	Drawing No.: 185-PS-106
CAD Ref:		Rev. No.: C