


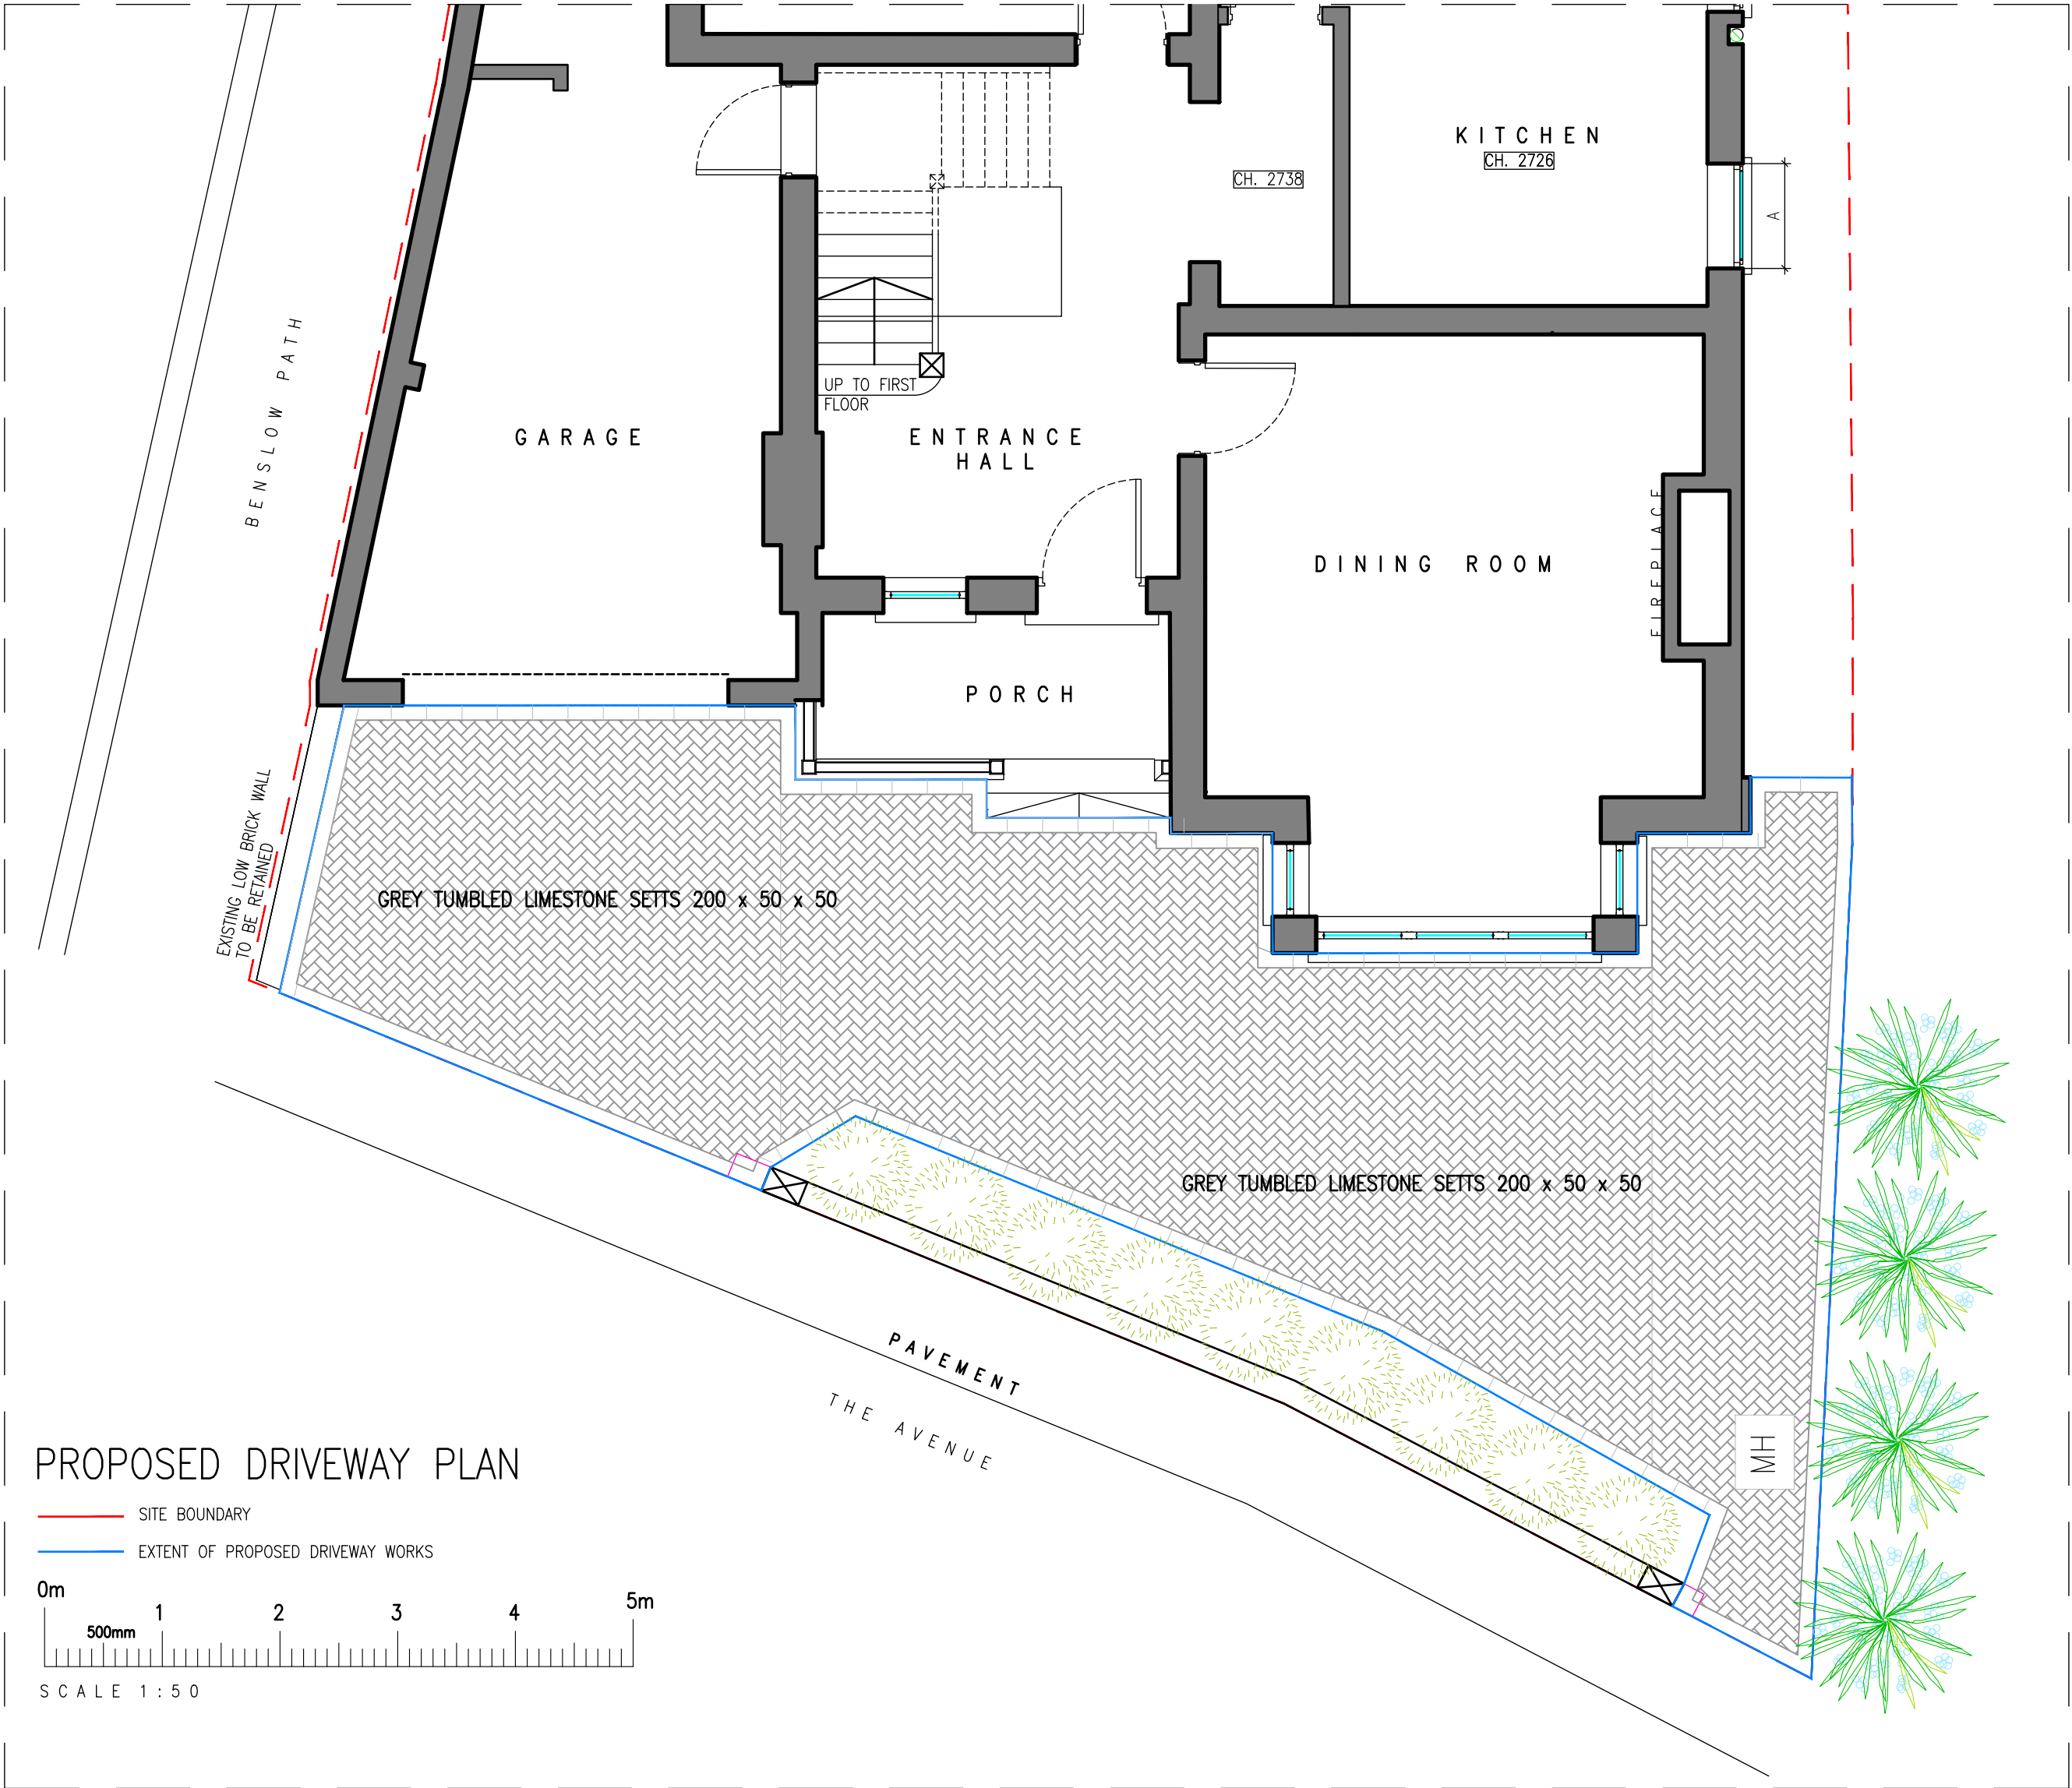

REV.	A	25/03/26	ISSUED FOR PLANNING CONSENT	VP
DATE			PURPOSE	DRAWN
CLIENT	THE AVENUE			
PROJECT	DRIVEWAY UPGRADE			
TITLE	PROPOSED DRIVEWAY LAYOUT			

REVISION	SWG No.	SKK3059/101	SCALE	1:50@ A1
A	DATE	MAR '26	DRAWN	VP
			CHECKED	APF



INTERIOR, ARCHITECTURAL & RETAIL DESIGN

NEW MEAD BARN
WICKHAM HALL
HADHAM ROAD
BISHOPS STORTFORD
CM23 1JG

Tel: 02031 502247
www.senkenken.com