
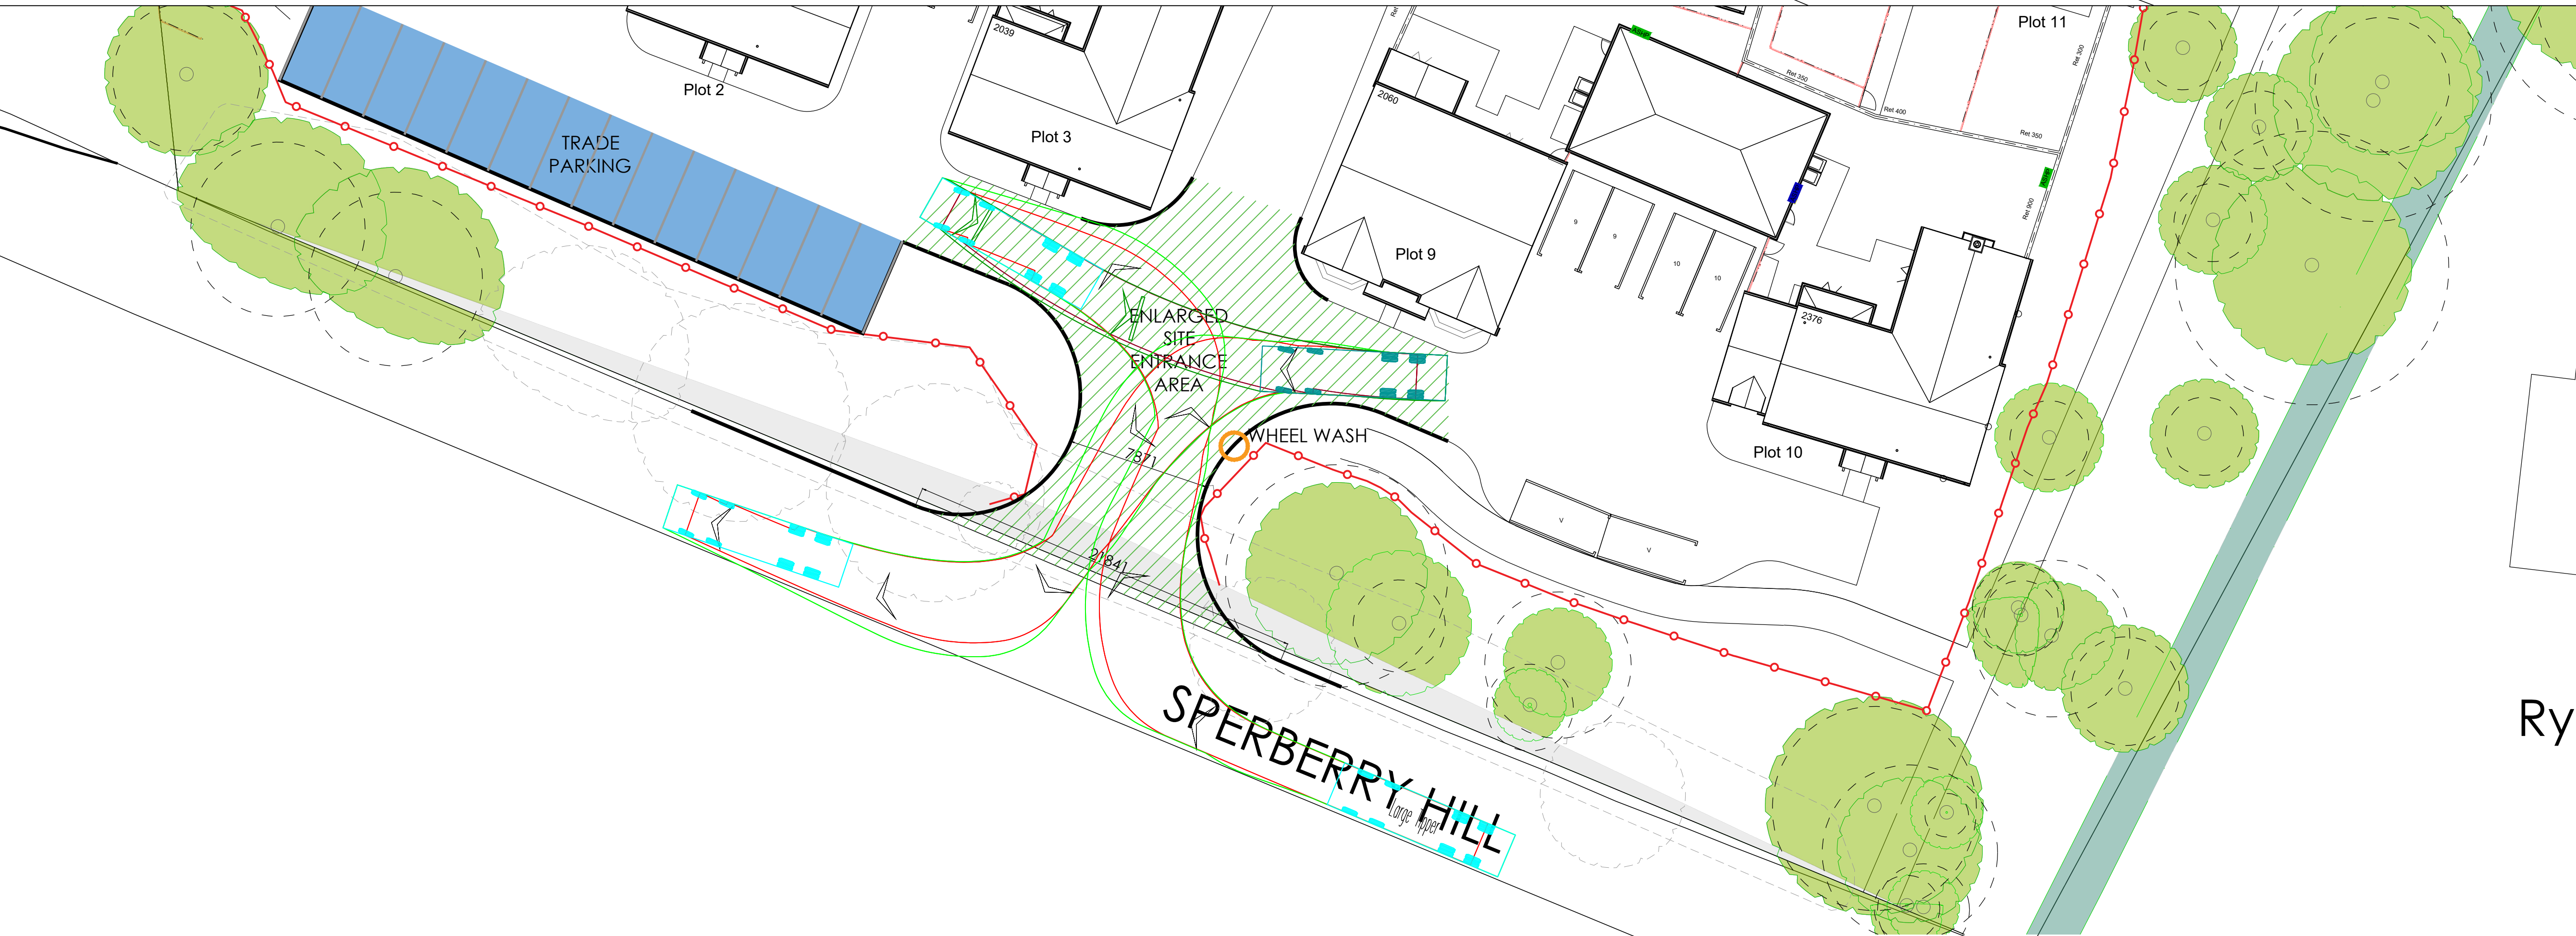


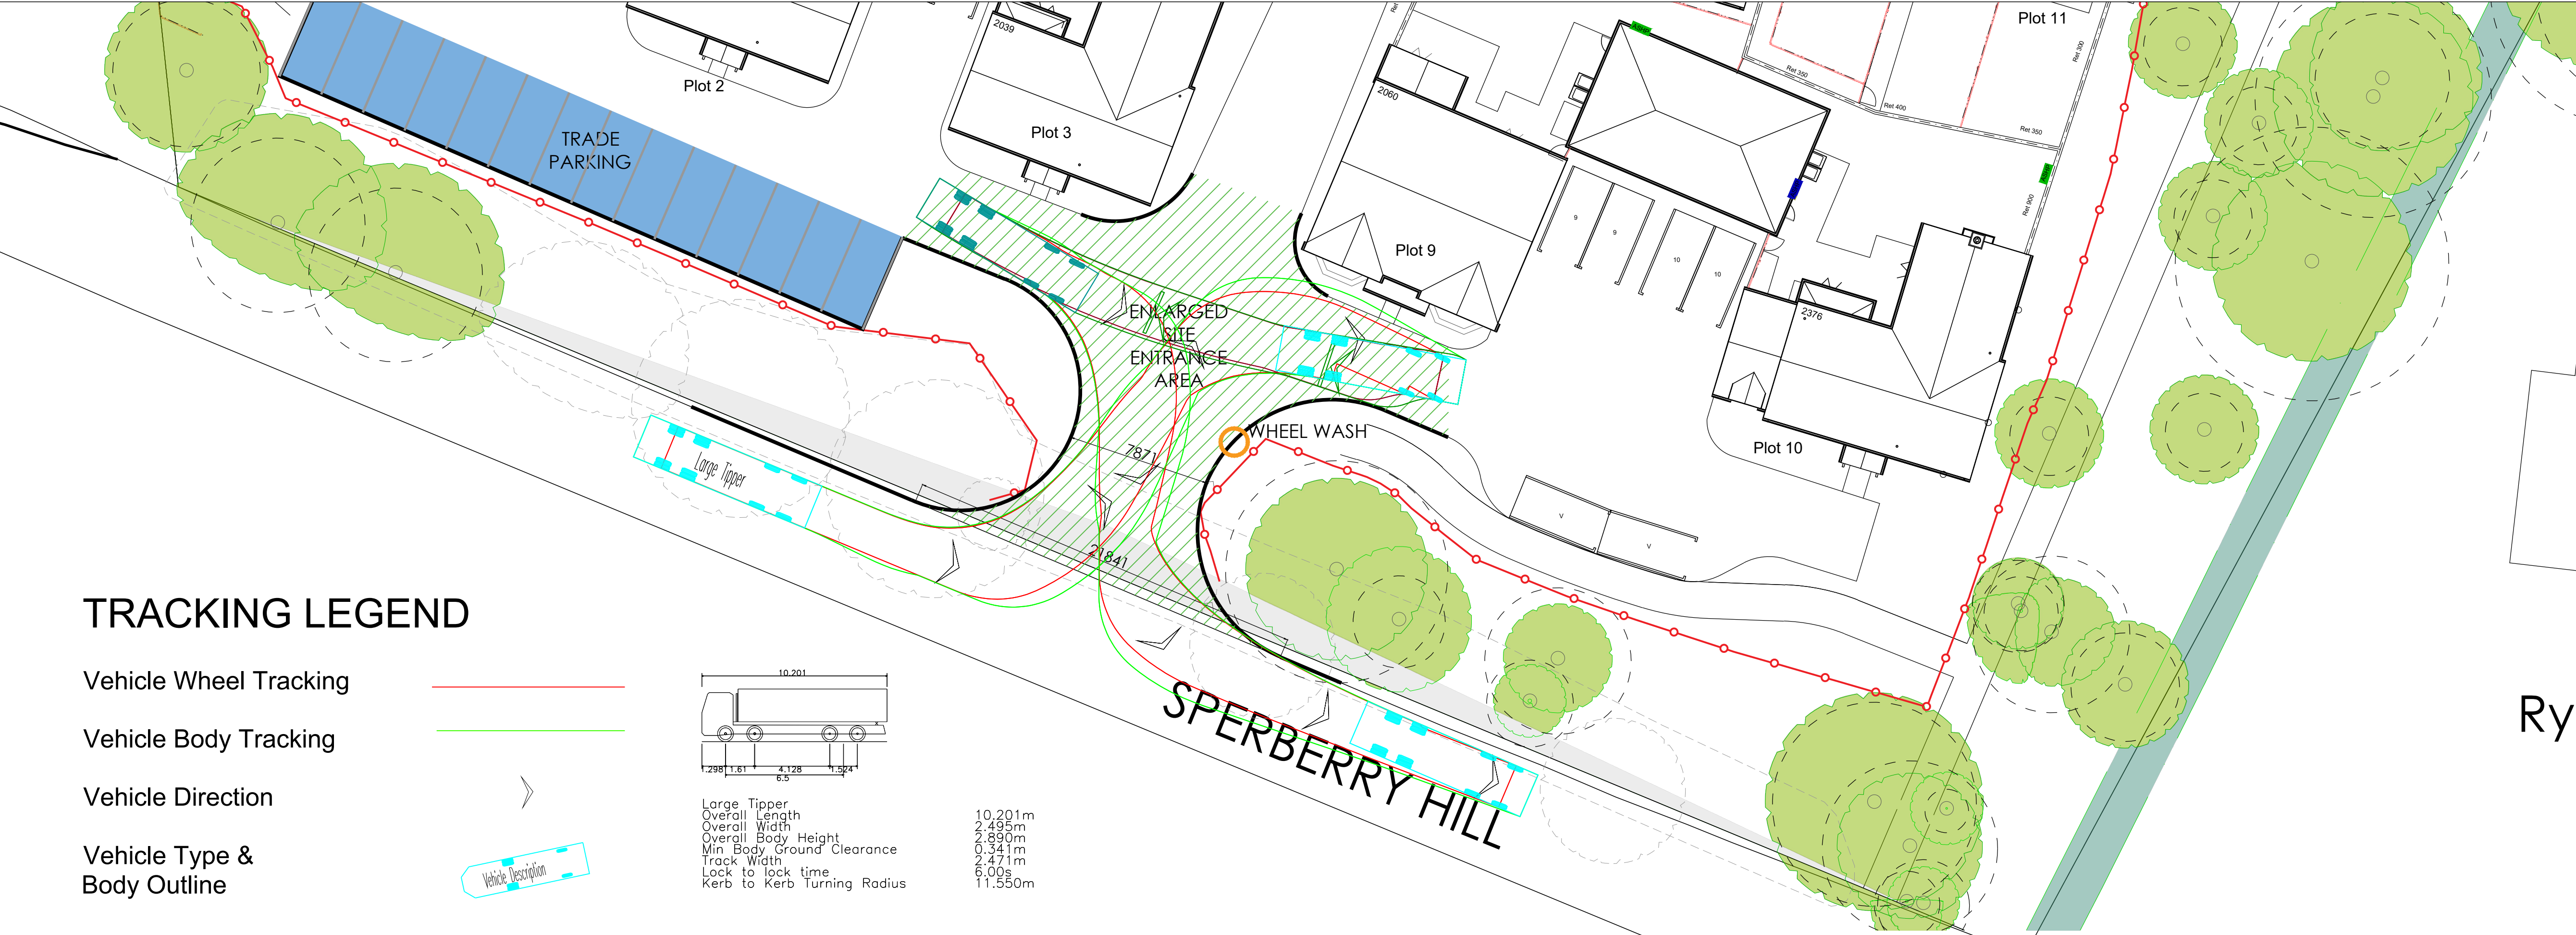

REV	DESCRIPTION	DATE
1	SCALE : 1:200 @ A1	
2	DATE : July 25	
3	DRAWN : IDL	

TITLE :	CEMP Site Vehicle Tracking Sheet 1
PROJECT :	Sperberry Hill, St Ippolyts
Client :	Talbot Homes
Draw No:	1271-00-10
Ref. No:	1271-00-10