
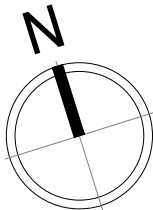
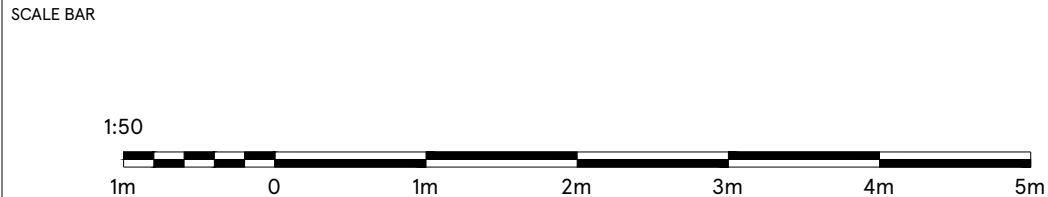


Proposed new Packaged Refrigeration Unit to be installed at flat roof level.

Proposed new 3x Floor mounted AC unites and three side surrounded with protection rail to be installed at flat roof level.

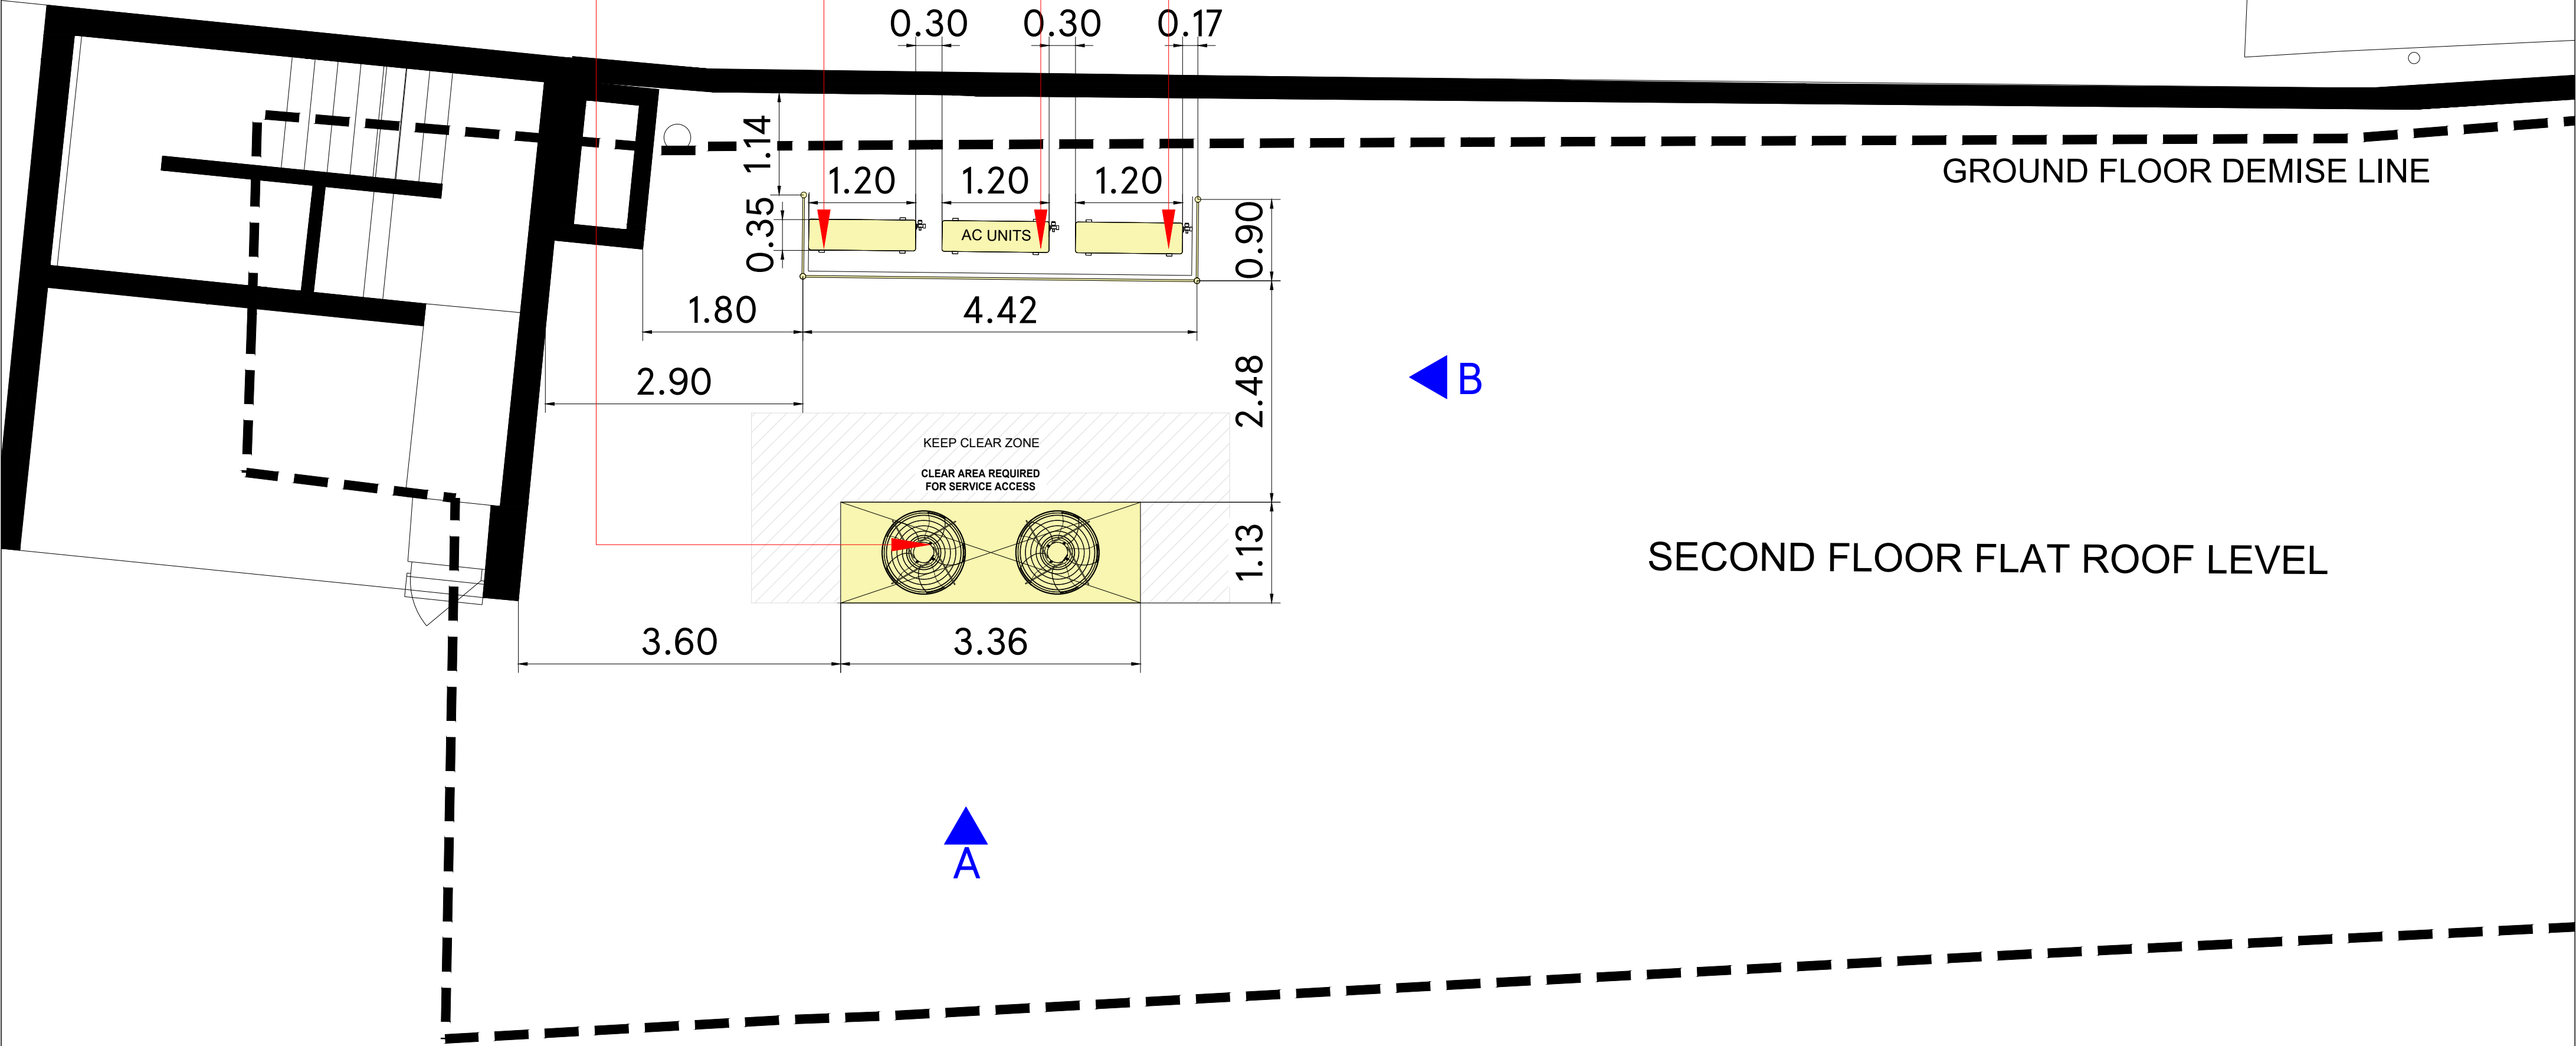

DRAWING NO 02_3289_02K	STORE TYPE EXPRESS	TESCO FEASIBILITY PLANNING STORE PLANNING DEPARTMENT PROPERTY SERVICES HIGHWOODS BUILDING, KESTREAL WAY WELWYN GARDEN CITY, HERTFORDSHIRE, AL7 1GB UK TELEPHONE : 01707 395150 THE COPYRIGHT AND ALL OTHER RIGHTS IN AND RELATING TO THIS PUBLICATION BELONG TO AND ARE THE SOLE PROPERTY OF TESCO STORES LIMITED. ALL RIGHTS ARE RESERVED. NEITHER THE WHOLE NOR ANY PART OF THIS PUBLICATION MAY BE REPRODUCED OR TRANSMITTED IN ANY FORM OR BY ANY ELECTRONIC OR MECHANICAL MEANS INCLUDING PHOTOCOPYING AND RECORDING OR FROM ANY RETRIEVAL SYSTEM WITHOUT THE PRIOR WRITTEN LICENCE FROM THE OWNER. ©1997 TESCO STORES LIMITED
SCALE 1:50@A2	DATE 04.05.2026	
CHECKED BY ANUSHA	CONTENT PROPOSED PART PLAN AT ROOF LEVEL_PLANT	
DRAWN BY PRIYANKA		