
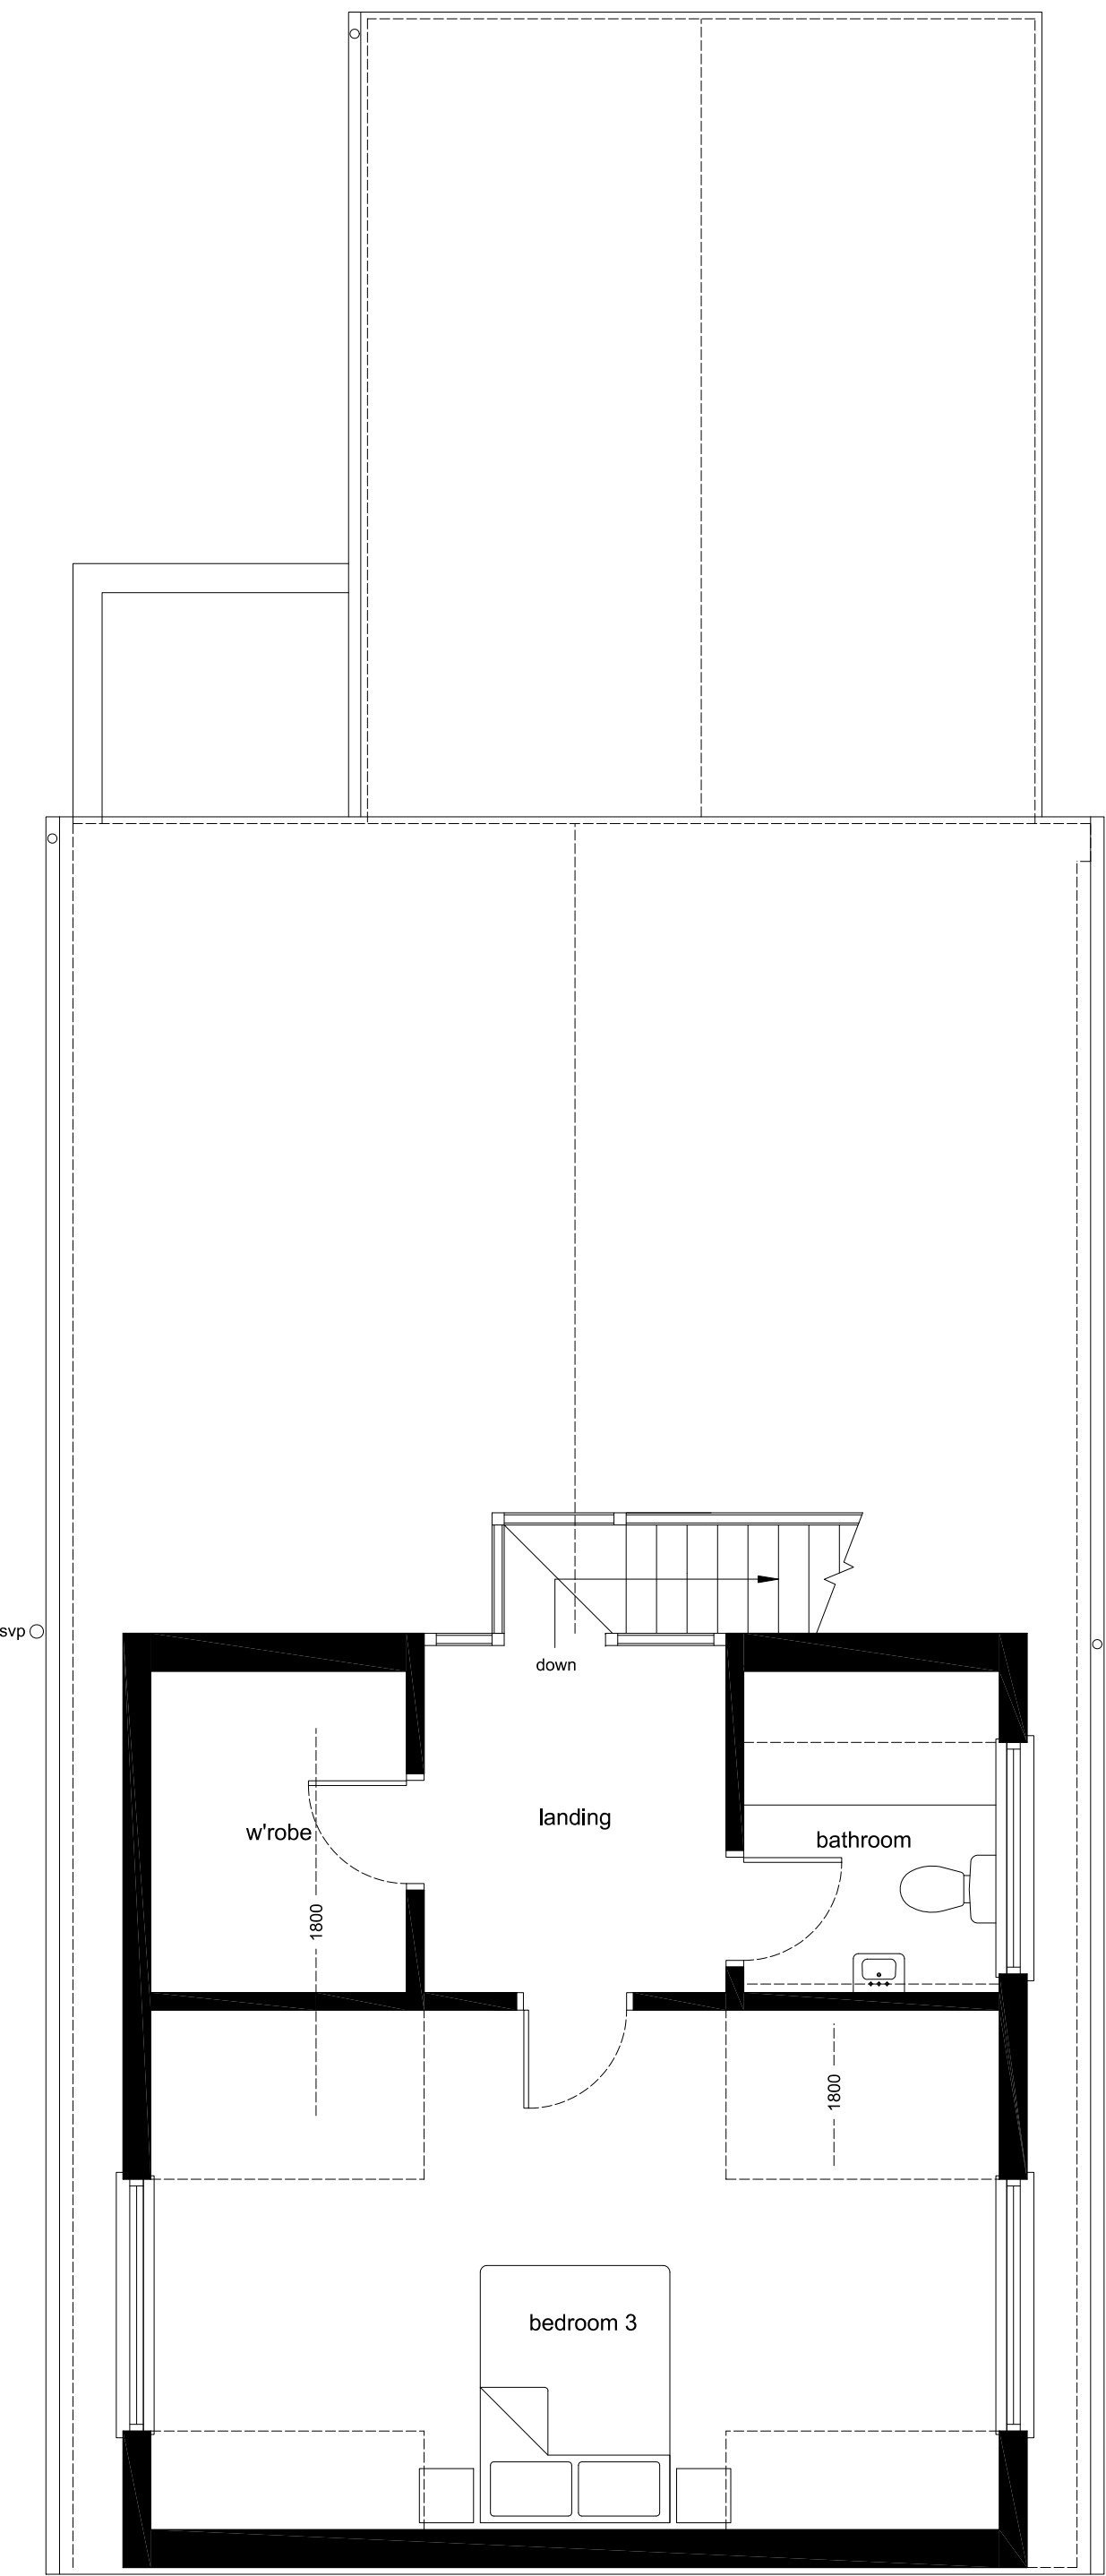


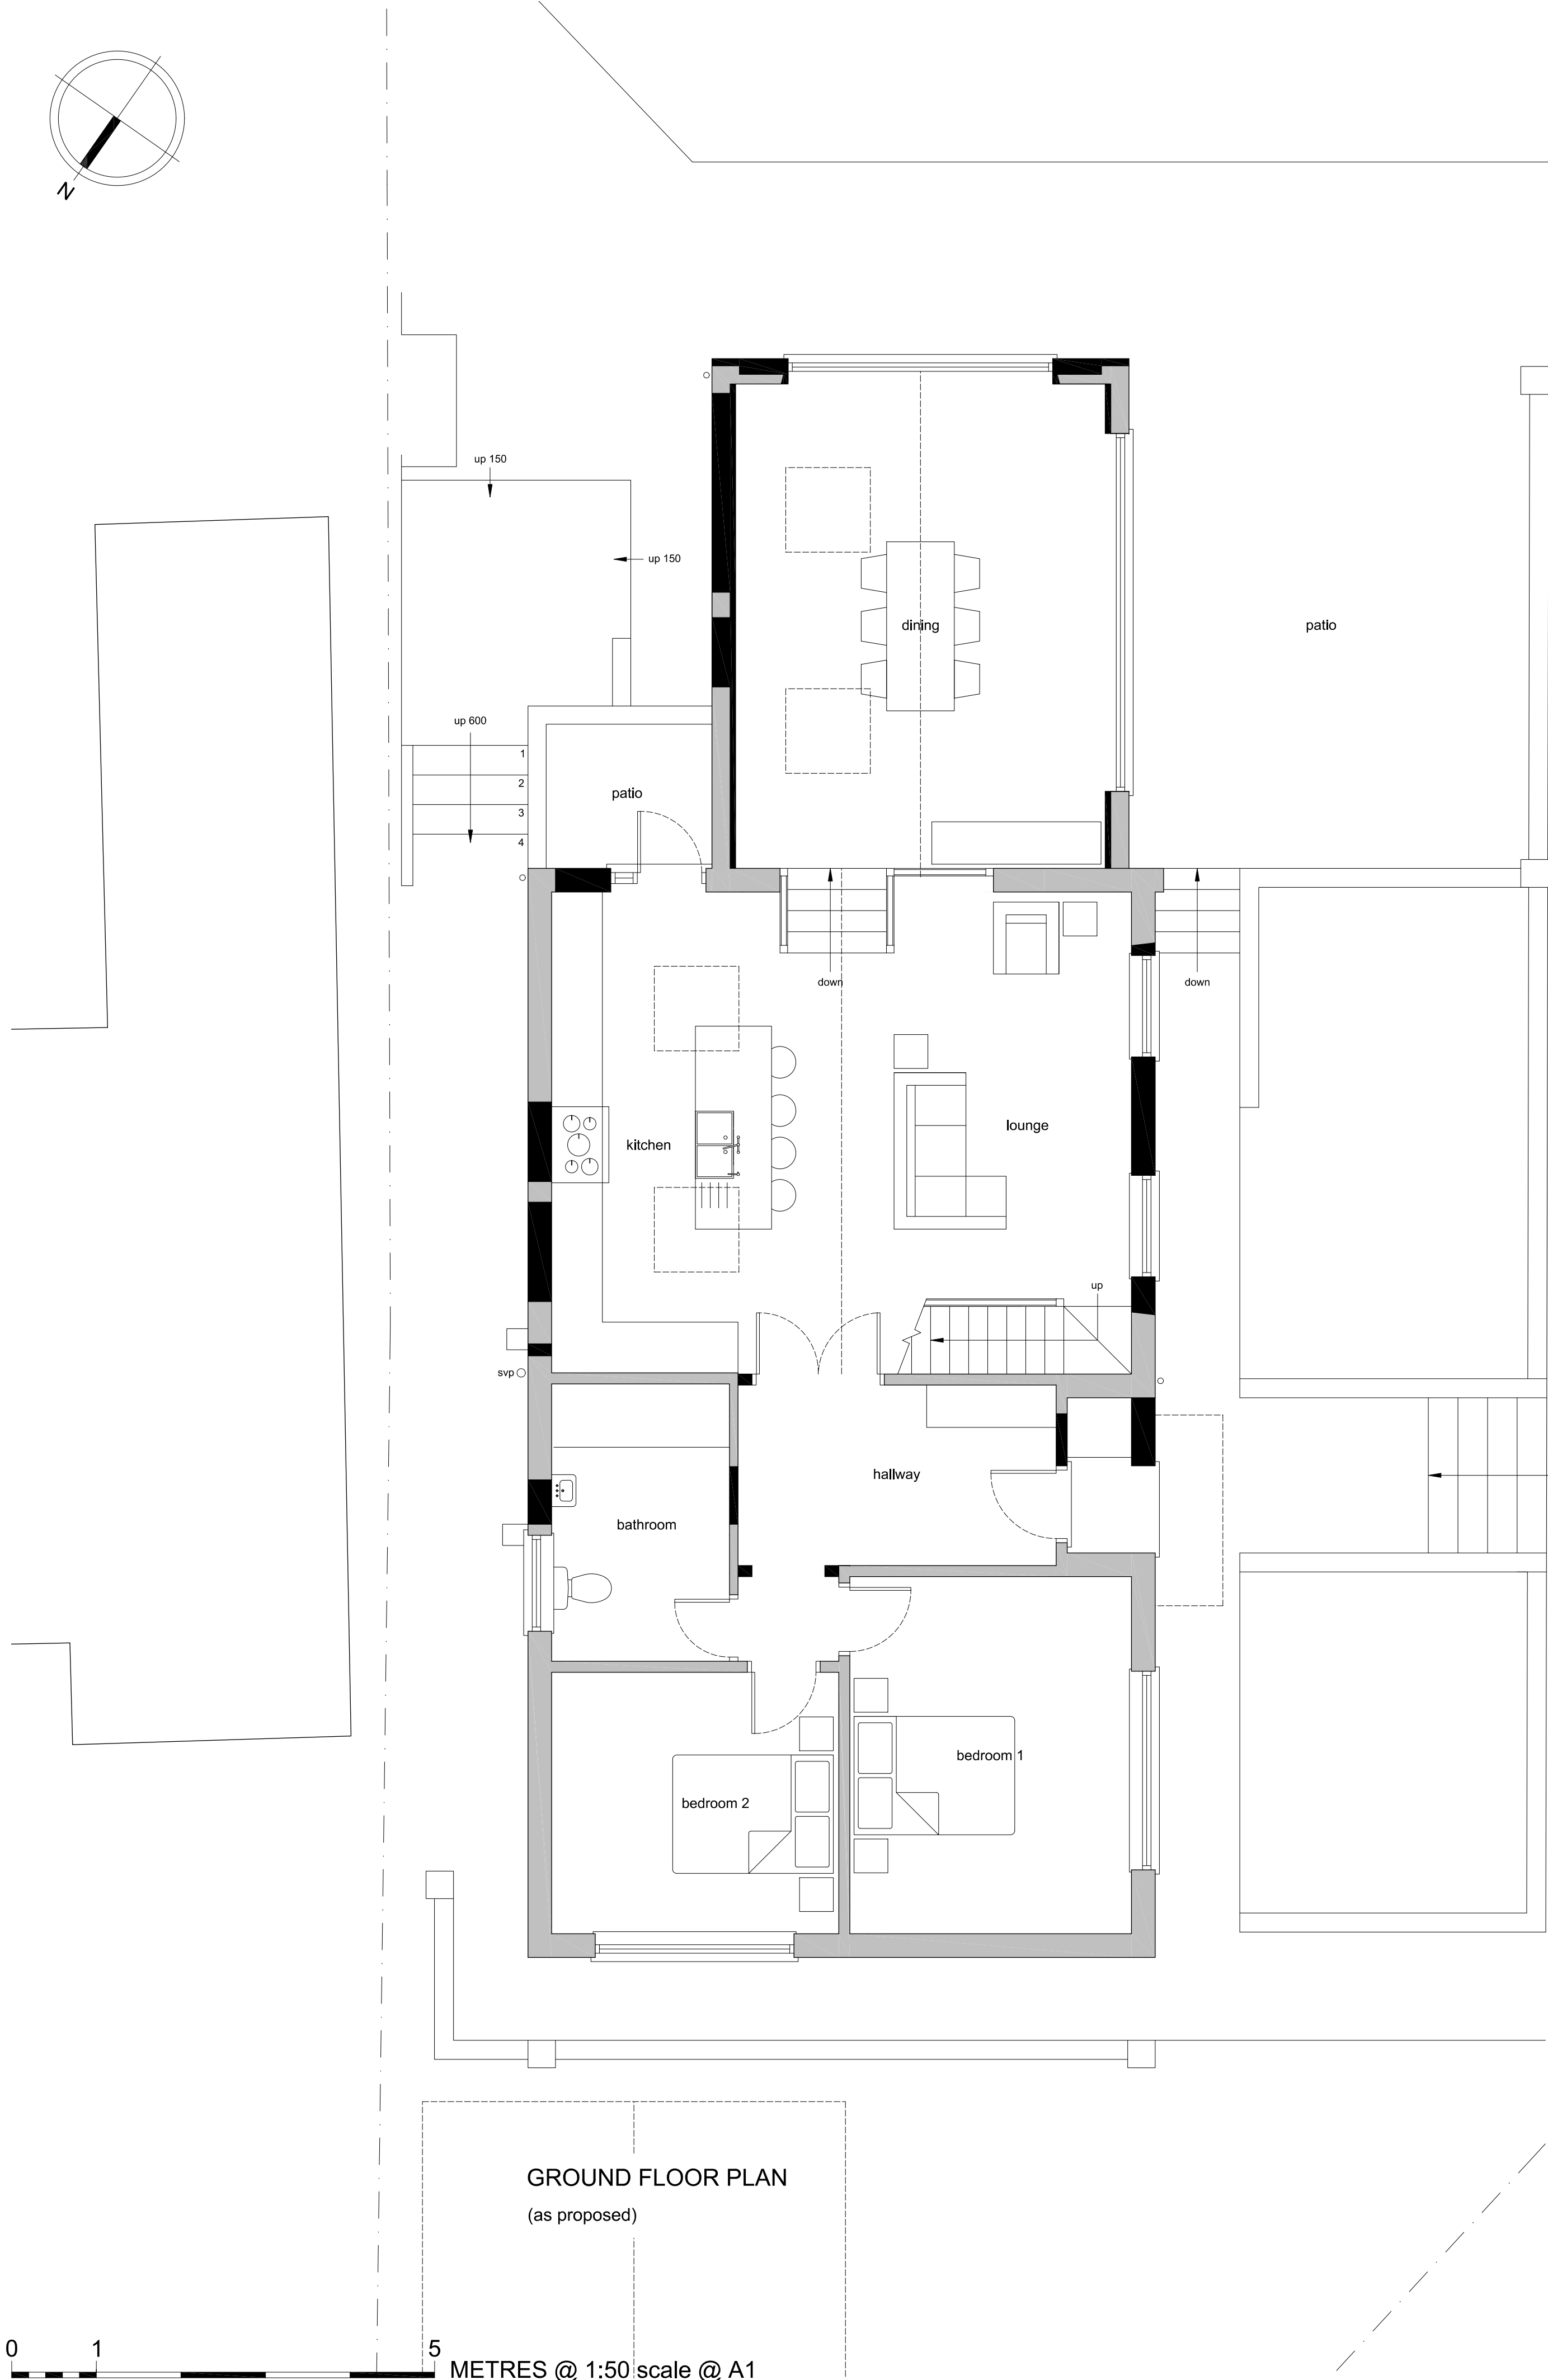

GENERAL NOTES	
No.	Description
01	Check all dimensions on site
02	 Walls existing
03	 Walls proposed

REVISIONS		
Rev	Date	Description

W

B

S

WHITEBRICK

29b Hermitage Road,
Hitchin, Hertfordshire, SG5 1BY.
info@whitebrick.studio

CLIENT

Mrs Merryfield

PROJECT

Extension and Alterations at
27 Hawthorn Close, Hitchin,
Herts, SG5 2BW

DRAWING TITLE

Proposed Plans

INFORMATION	
Job ref	2401
Drawing no.	2401-03
Scale	1:50 @ ISOA1
Date	Apr 24
Drawn	CWM