


COPYRIGHT AND OWNERSHIP OF THIS DRAWING IS VESTED IN JAMES A. KEANEY ASSOCIATES WHOSE PRIOR WRITTEN CONSENT IS REQUIRED FOR ITS REPRODUCTION/PUBLICATION IN ANY FORM OR BY ANY MEANS, ELECTRONIC OR MECHANICAL, INCLUDING PHOTOCOPYING, RECORDING, OR BY ANY INFORMATION STORAGE AND RETRIEVAL SYSTEM. ANY UNAUTHORIZED REPRODUCTION OR PUBLICATION OF THIS DRAWING IS PROHIBITED AND WILL BE PROSECUTED TO THE FULL EXTENT OF THE LAW. JAMES A. KEANEY ASSOCIATES DO NOT SCALE EXCEPT FOR THE PURPOSES OF PLANNING.

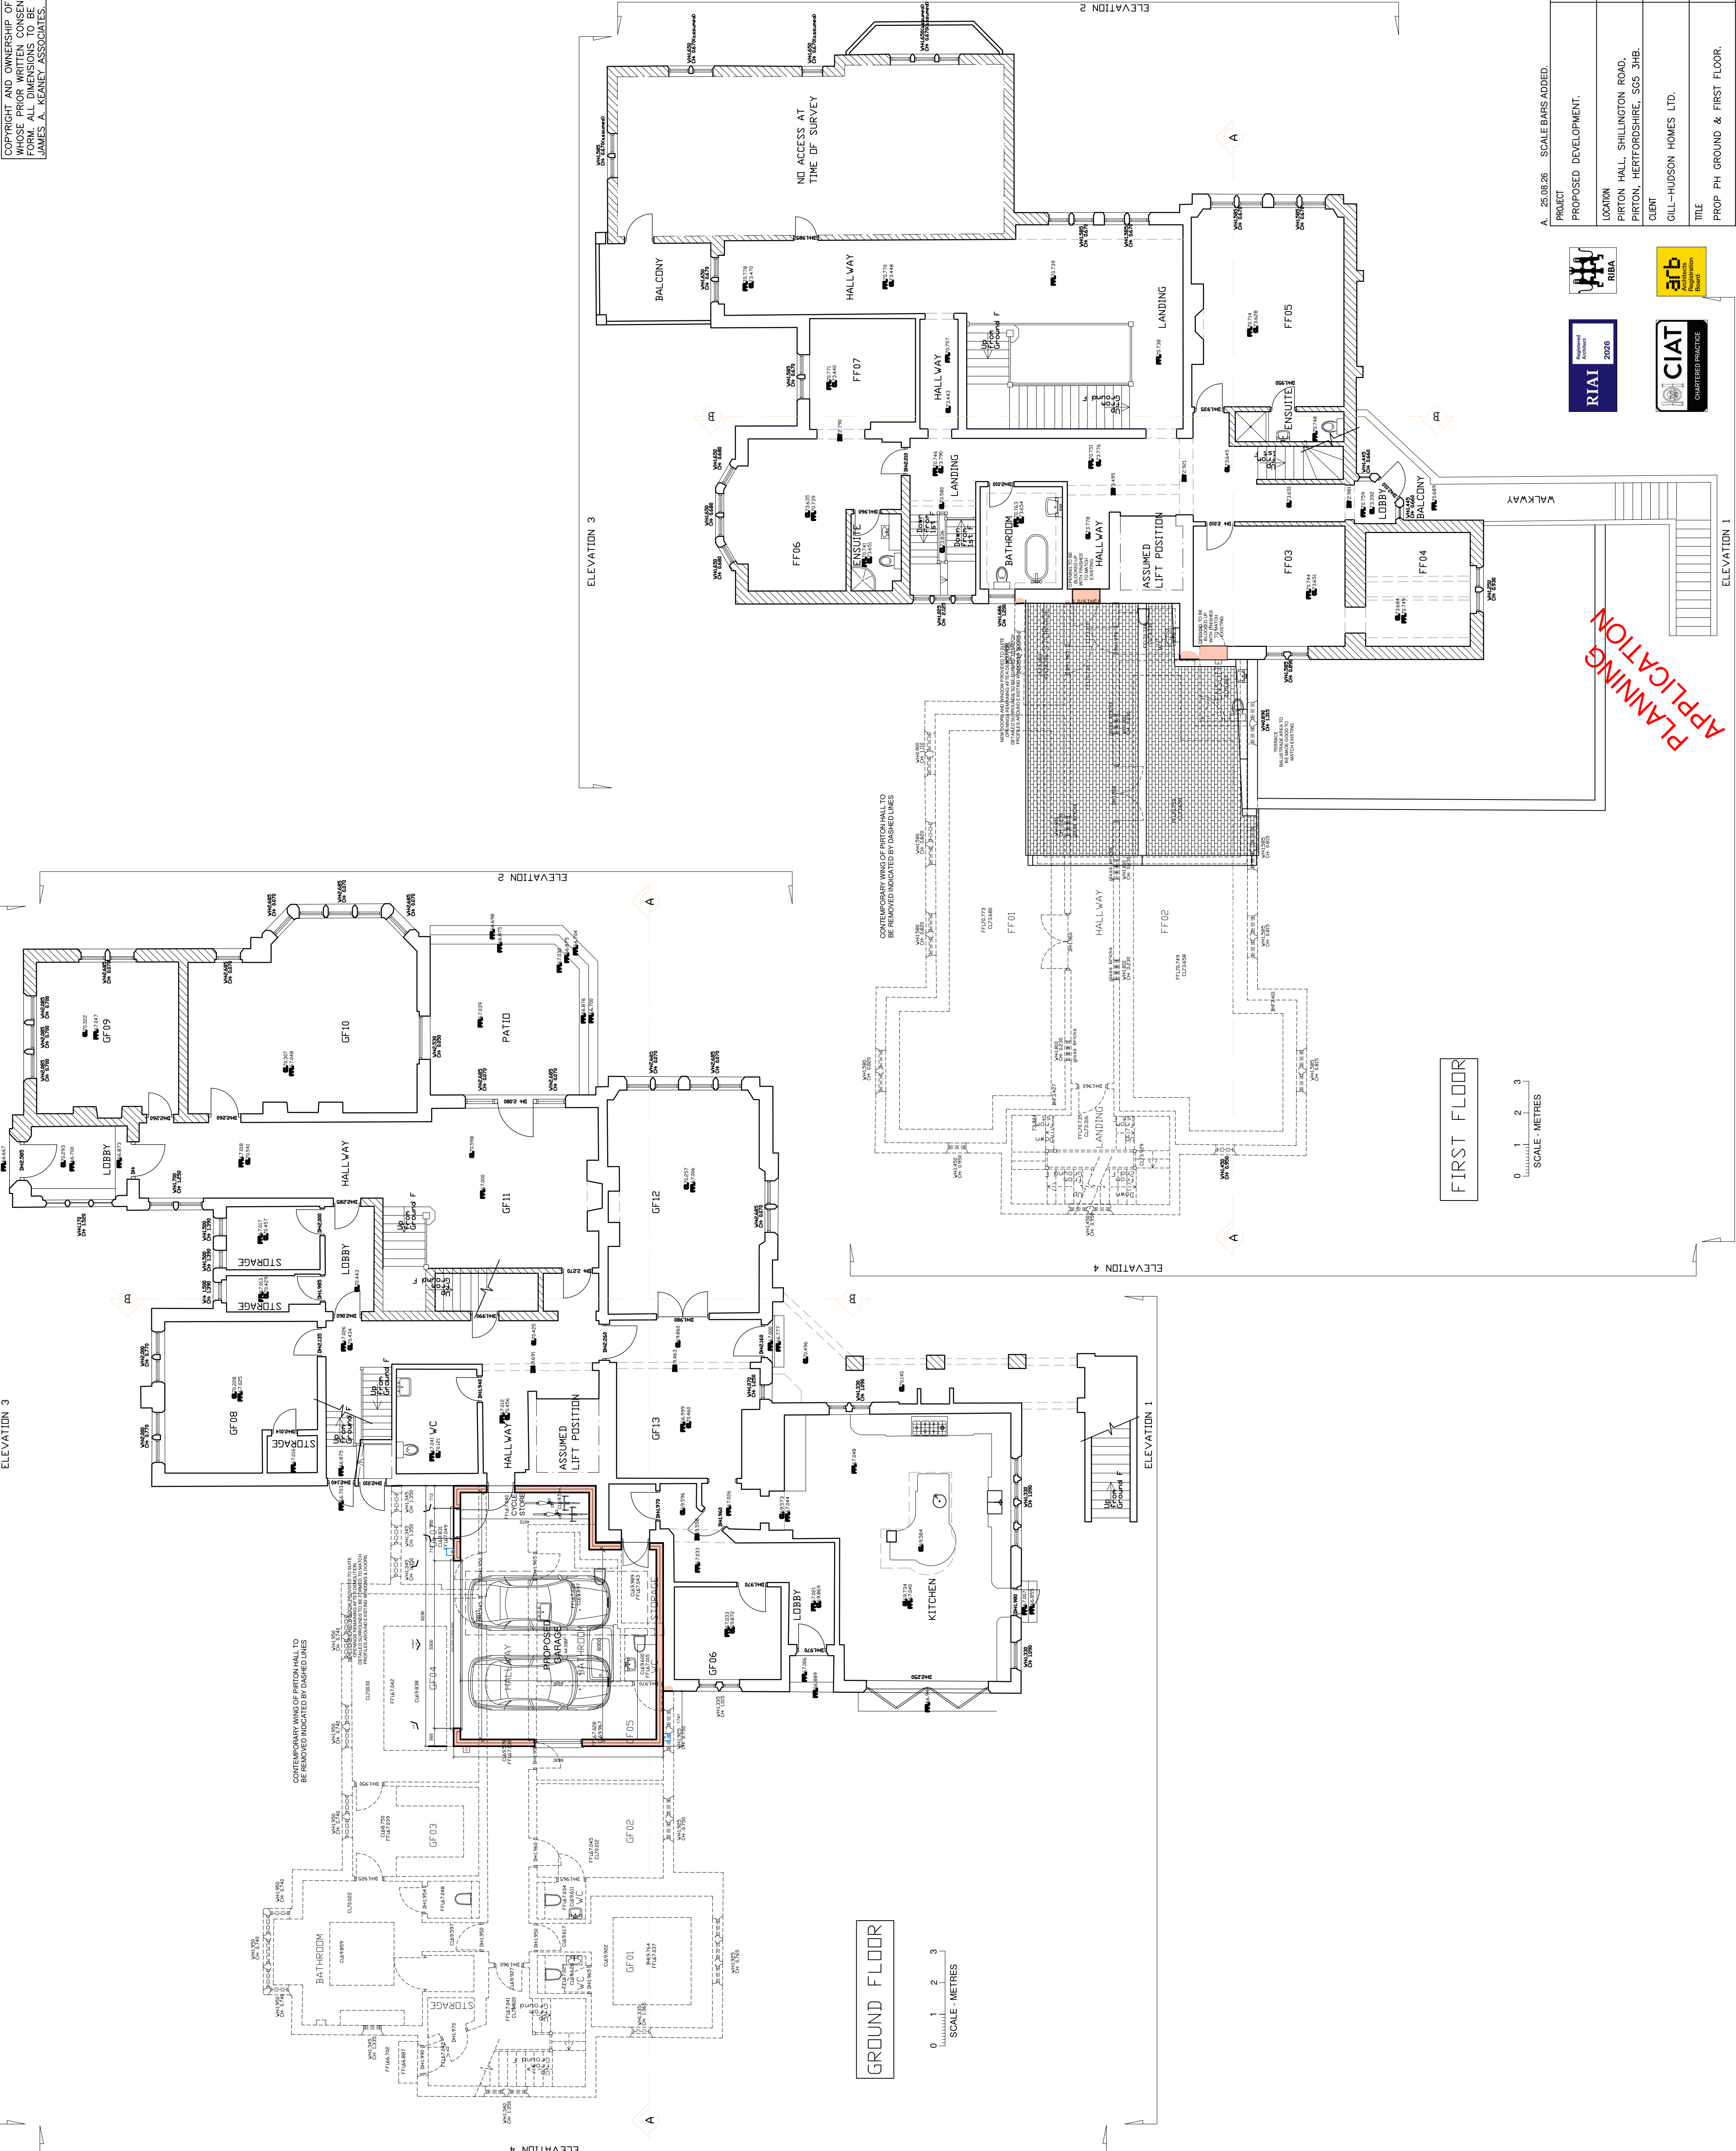

A. 25.08.26 SCALE BARS ADDED.

PROJECT	PROPOSED DEVELOPMENT.	SCALE	1:1000A1.
LOCATION	PIETON HALL, SHILLINGTON ROAD, PIETON, HERTFORDSHIRE, SG5 5HB.	DESIGN	J.A. KEANEY.
CLIENT	GILL-HUDSON HOMES LTD.	DATE	JULY 2026.
TITLE	PROP. PH. GROUND & FIRST FLOOR.	PURPOSE	PLANNING
DRAWING NUMBER	2414.PL.03A		



PLANNING APPLICATION