



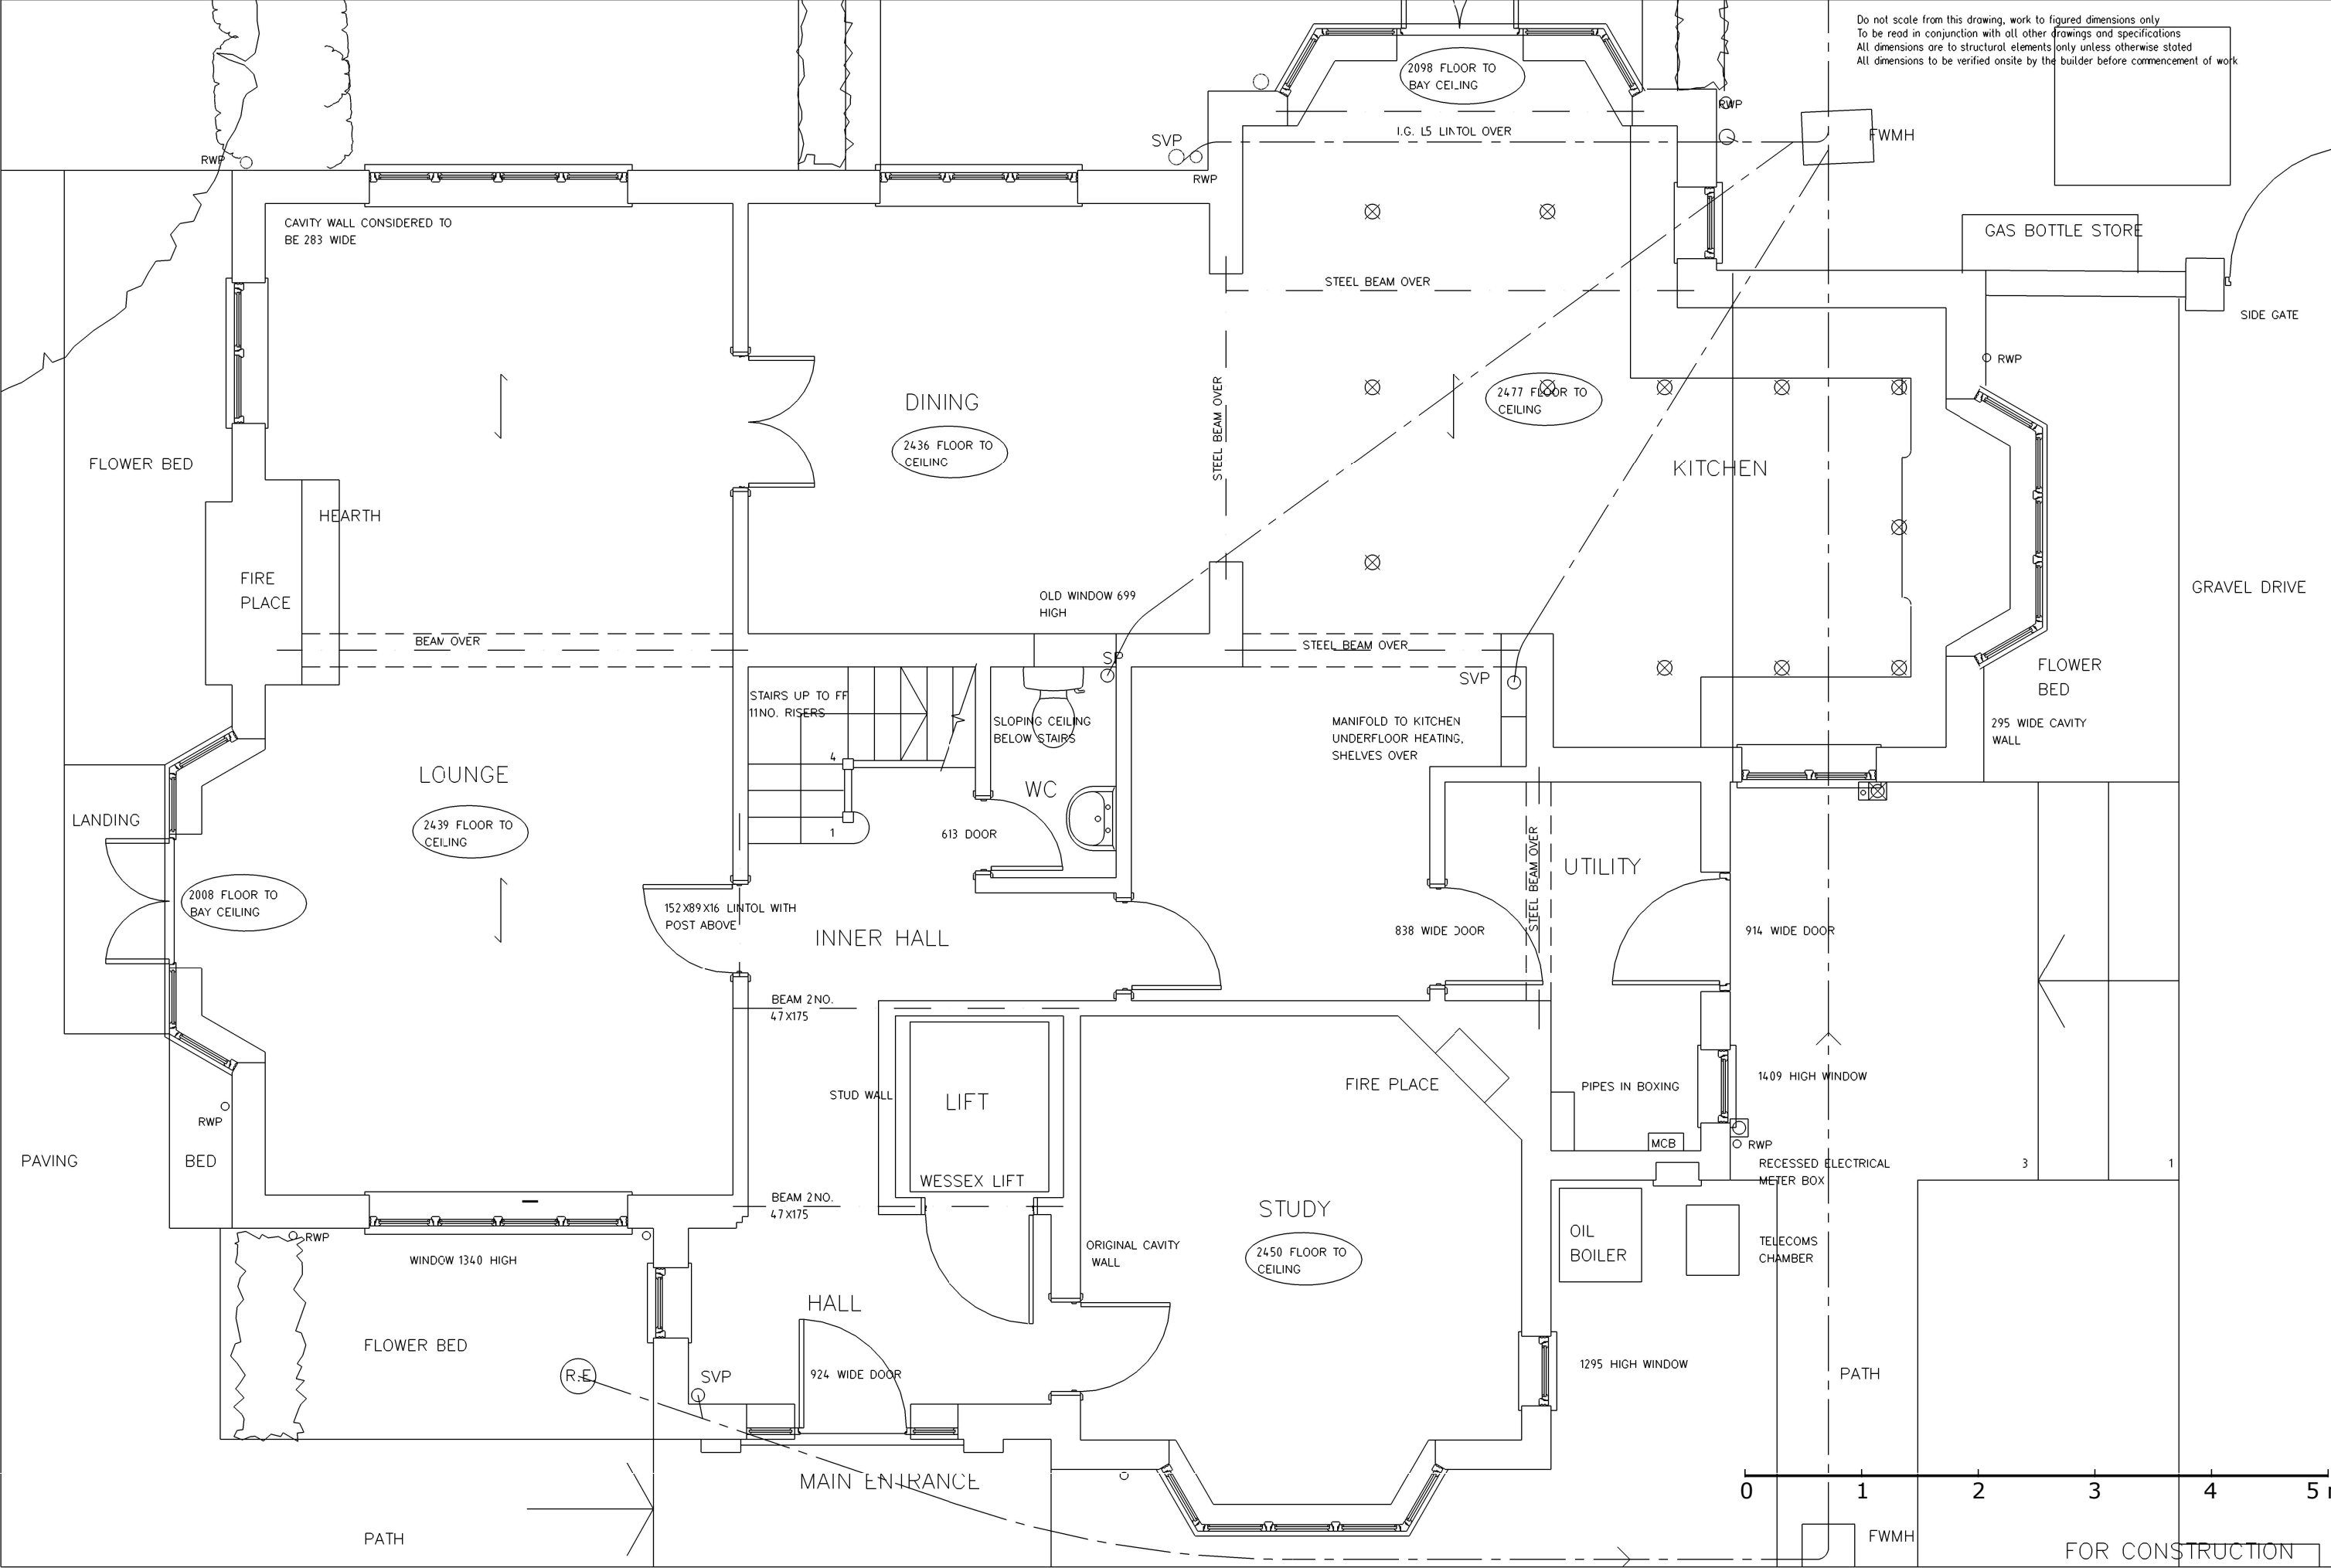

Revisions
This drawing is copyright Do not scale from drawing

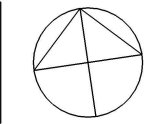

Project	EXTENSIONS & ALTERATIONS GLEBE HOUSE CHURCH LANE REED, HERTS.
---------	--

Tim Brading Architect Ltd / Phoenix Design
3 Harding Way, Histon, Cambridge CB24 9JH Tel:01223 232442 Email: tim.bradling@btinternet.com

Scale 1:50	Date APR 23	Rev Date
Job No. 690-	Dwg No. BR-02	Revision