


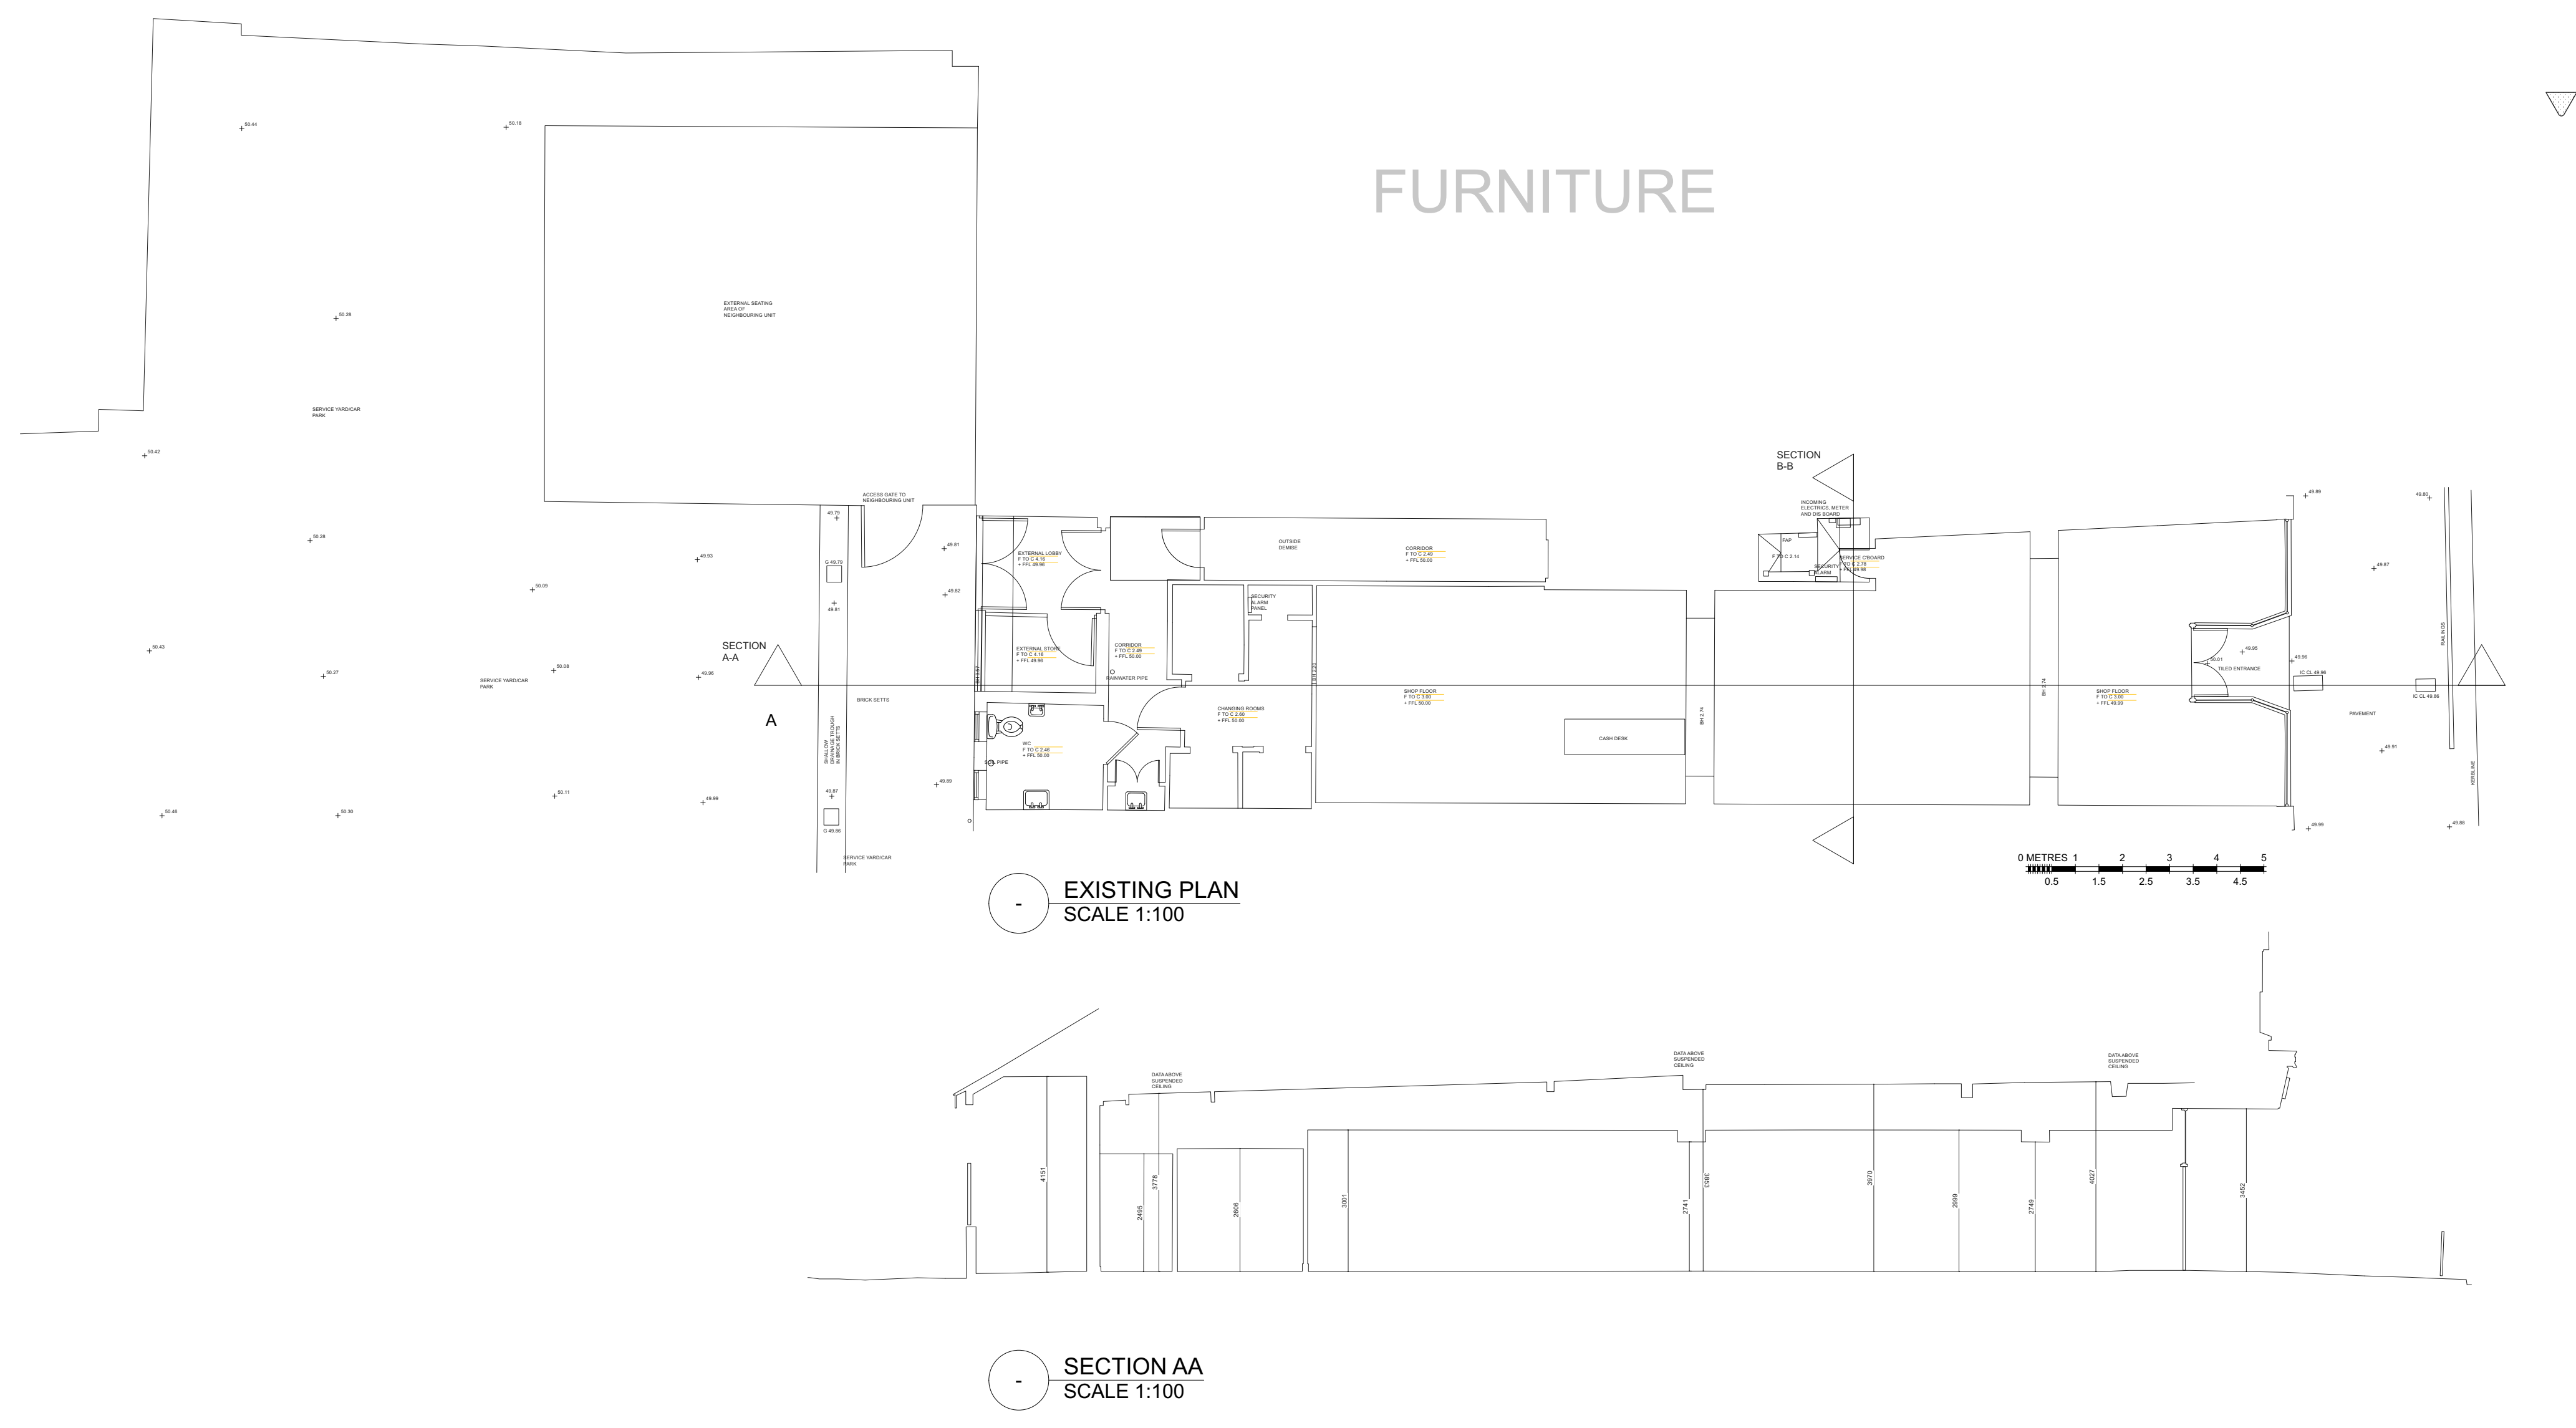

ALL DIMENSIONS TO BE
CHECKED ON SITE

DESIGN CLD	PREPARED BY: DESIGN CLD FORTY SIX CORNWALL ROAD HARROW, MIDDLESEX HA1 4NE	<table><tr><th>Revision</th><th>Date</th><th>Notes</th></tr><tr><td>-</td><td>-</td><td>-</td></tr></table>	Revision	Date	Notes	-	-	-		Drawn CLD	Drawing Title EXISTING DRAWINGS Project GAIL's HITCHIN	Job No. GAIL's-HITCHIN-24- Drawing No. 001 Rev -
	Revision		Date	Notes								
	-		-	-								
	TELEPHONE 07932 795323											
	EMAIL peterc@designclld.co.uk											
WWW.DESIGNCLD.CO.UK												