


CDM Regulations 2015

Principal contractor to plan for mitigation measures in response to hazards.

CDM Regulations require that all projects are to:


- Have workers to be competent and are suitably skilled for the work they carry out;
- Contractors to provide appropriate supervision, instruction and information to all on site workers to provide a safe working environment;
- Have a written construction phase H&S plan

Worcester Lloyd are appointed as 'Designer' only, unless a written appointment has been completed for the formal appointment as 'Principal Designer'. If Worcester Lloyd has been appointed as 'Principal Designer' then refer to 'Pre-construction information pack' for design health and safety information for this project.

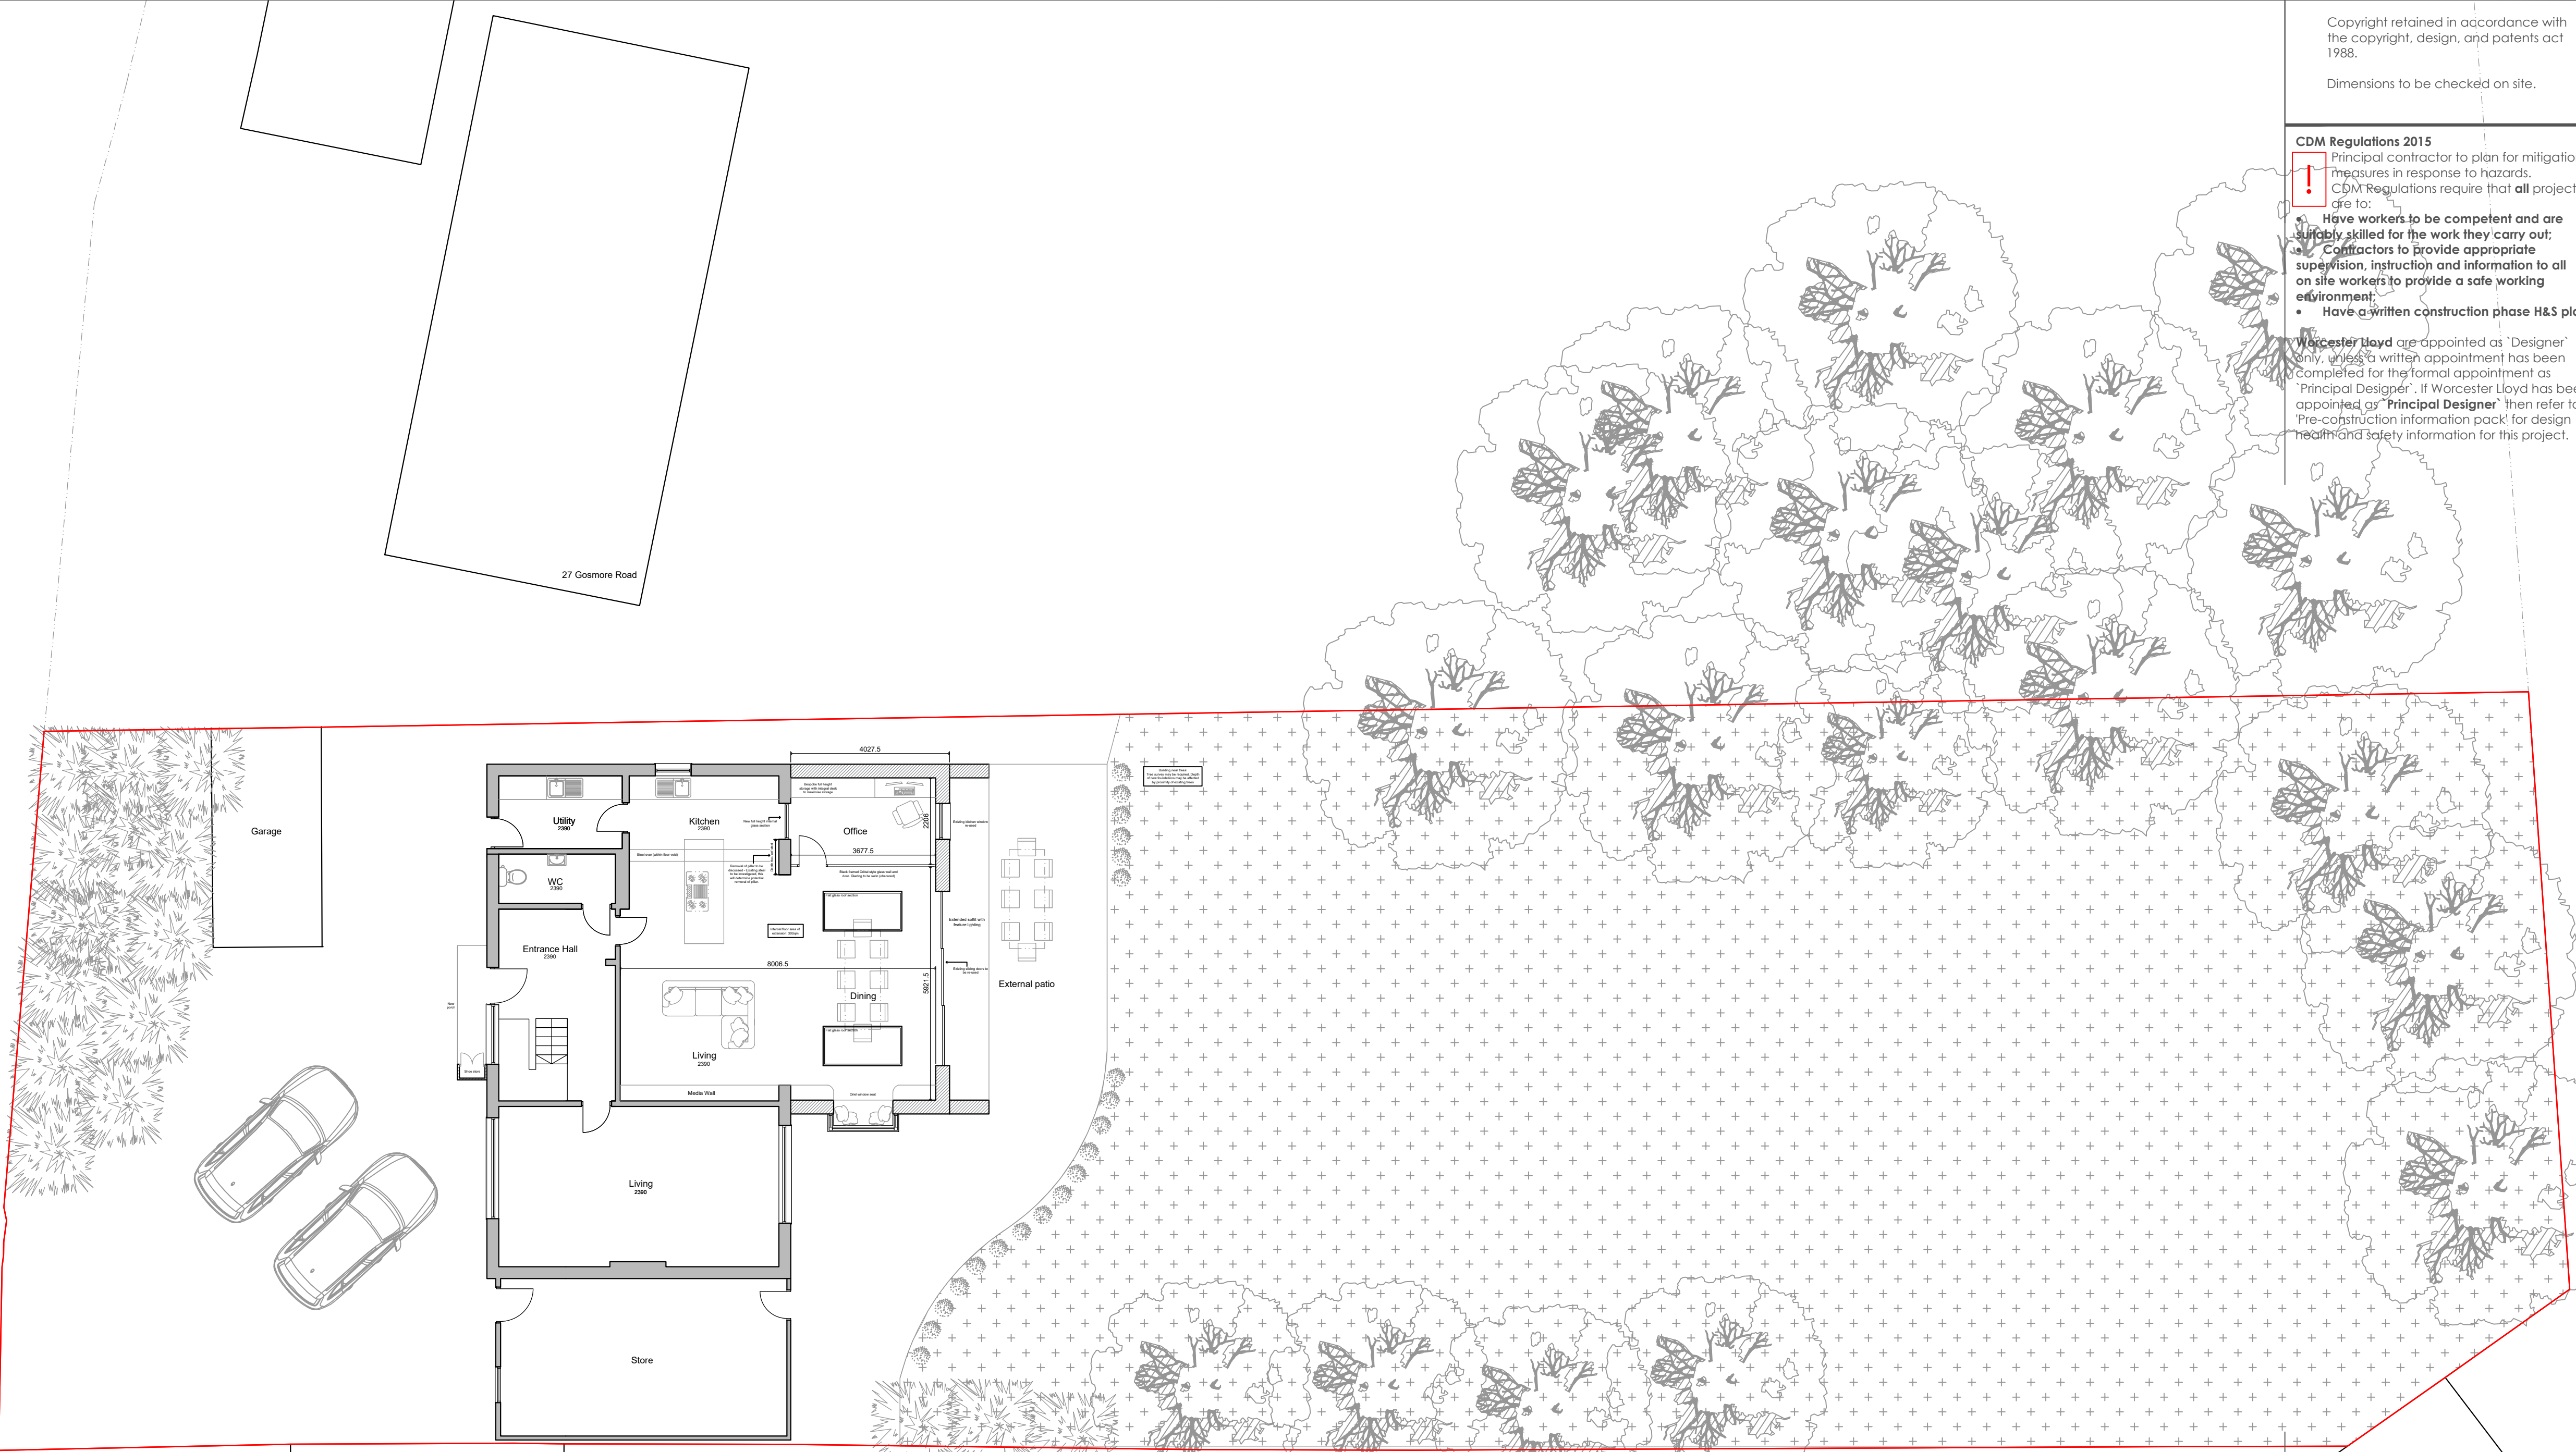

SITE LAYOUT AS PROPOSED 1:100

Planning application

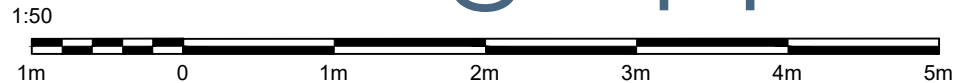

A	Front area illustrated	31/03/26
Rev	Note	Date



WORCESTER LLOYD
ARCHITECTS & ENGINEERS
Derby Office: 01332 498 770
Hitchin Office: 01462 226 308
www.worcesterlloyd.co.uk

RIBA 
Chartered Practice

Project **29 Gosmore Road, Hitchin**

Drawing Title **Site layout as proposed**

Scale 1:100	Drawn By MW	Checked By
Date Dec '25	Job No. 151 2025	Drawing No. 006
		Revision A