


- CDM Regulations 2015**
- Principal contractor to plan for mitigation measures in response to hazards.
- CDM Regulations require that all projects are to:
- Have workers to be competent and are suitably skilled for the work they carry out;
 - Contractors to provide appropriate supervision, instruction and information to all on site workers to provide a safe working environment;
 - Have a written construction phase H&S plan

Worcester Lloyd are appointed as 'Designer' only, unless a written appointment has been completed for the formal appointment as 'Principal Designer'. If Worcester Lloyd has been appointed as 'Principal Designer' then refer to 'Pre-construction information pack' for design health and safety information for this project.

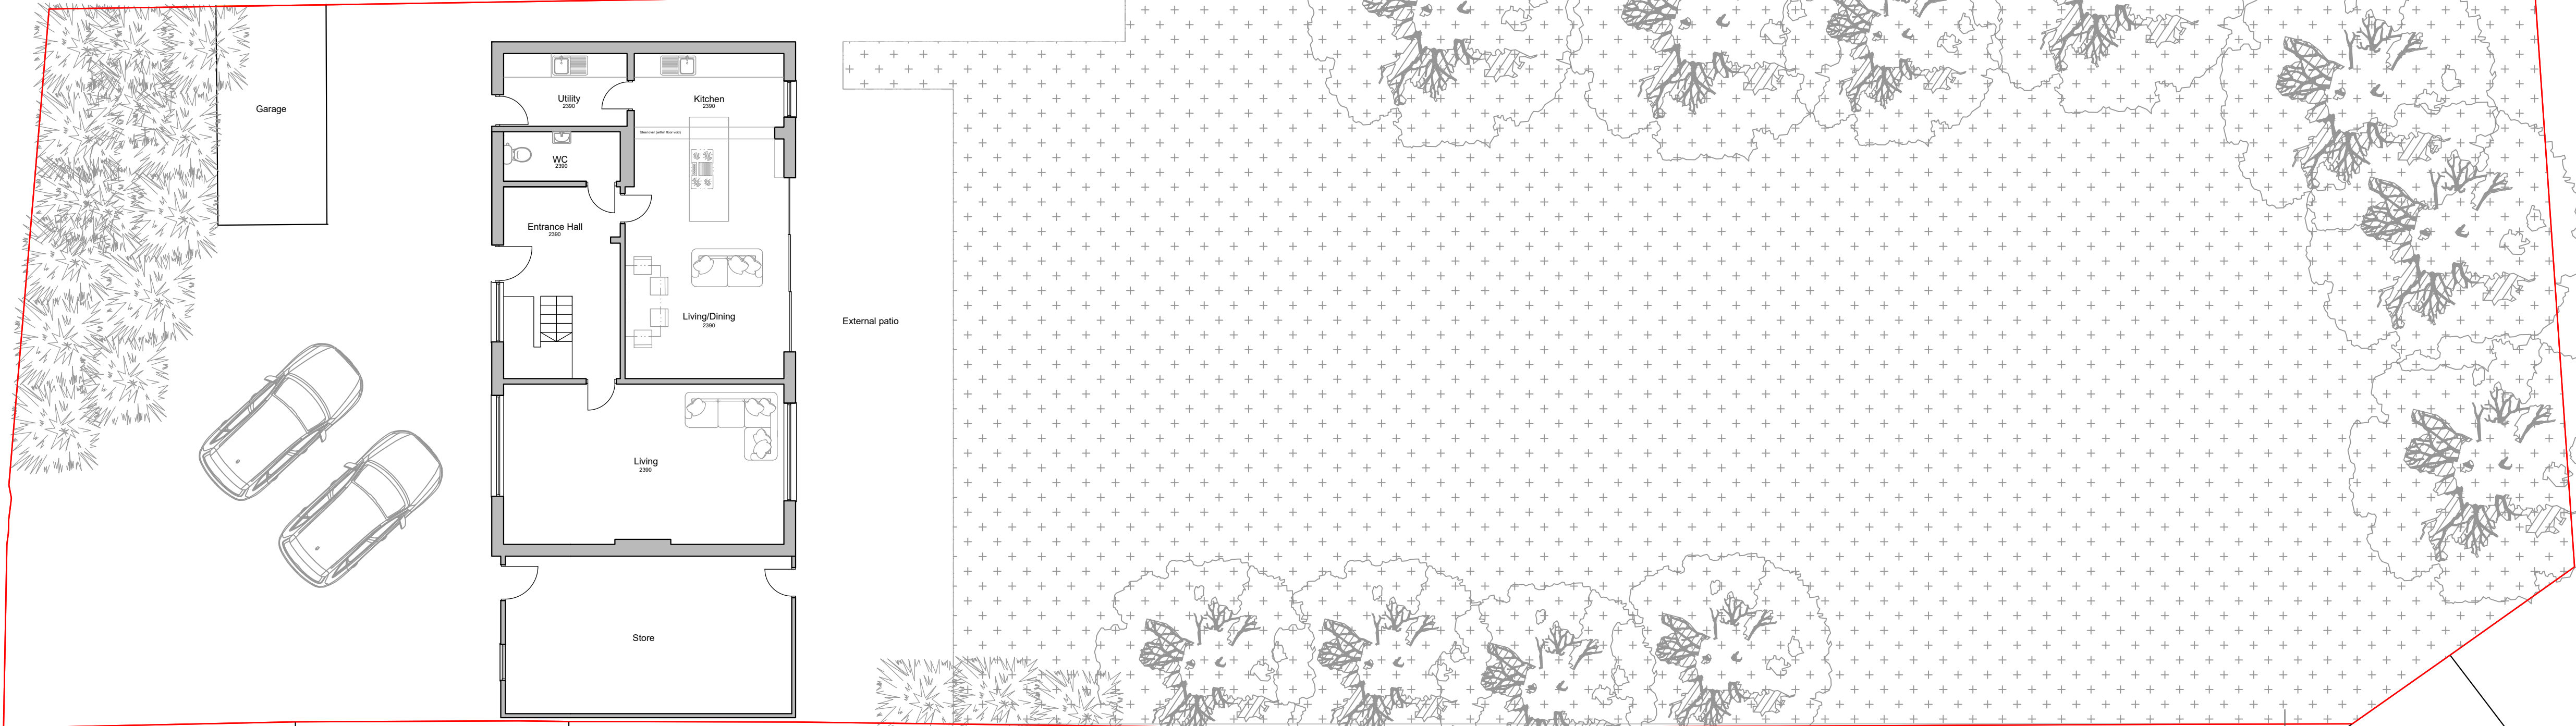

Rev	Note	Date
-----	------	------

WORCESTER LLOYD
ARCHITECTS & ENGINEERS
Derby Office: 01332 498 770
Hitchin Office: 01462 226 308
www.worcesterlloyd.co.uk

RIBA
Chartered Practice

Project **29 Gosmore Road, Hitchin**
Drawing Title **Site layout as existing**

Scale 1:100
Sheet A1
Drawn By MW
Checked By

Date	Job No.	Drawing No.	Revision
Dec '25	151 2025	003	-

Planning application

