


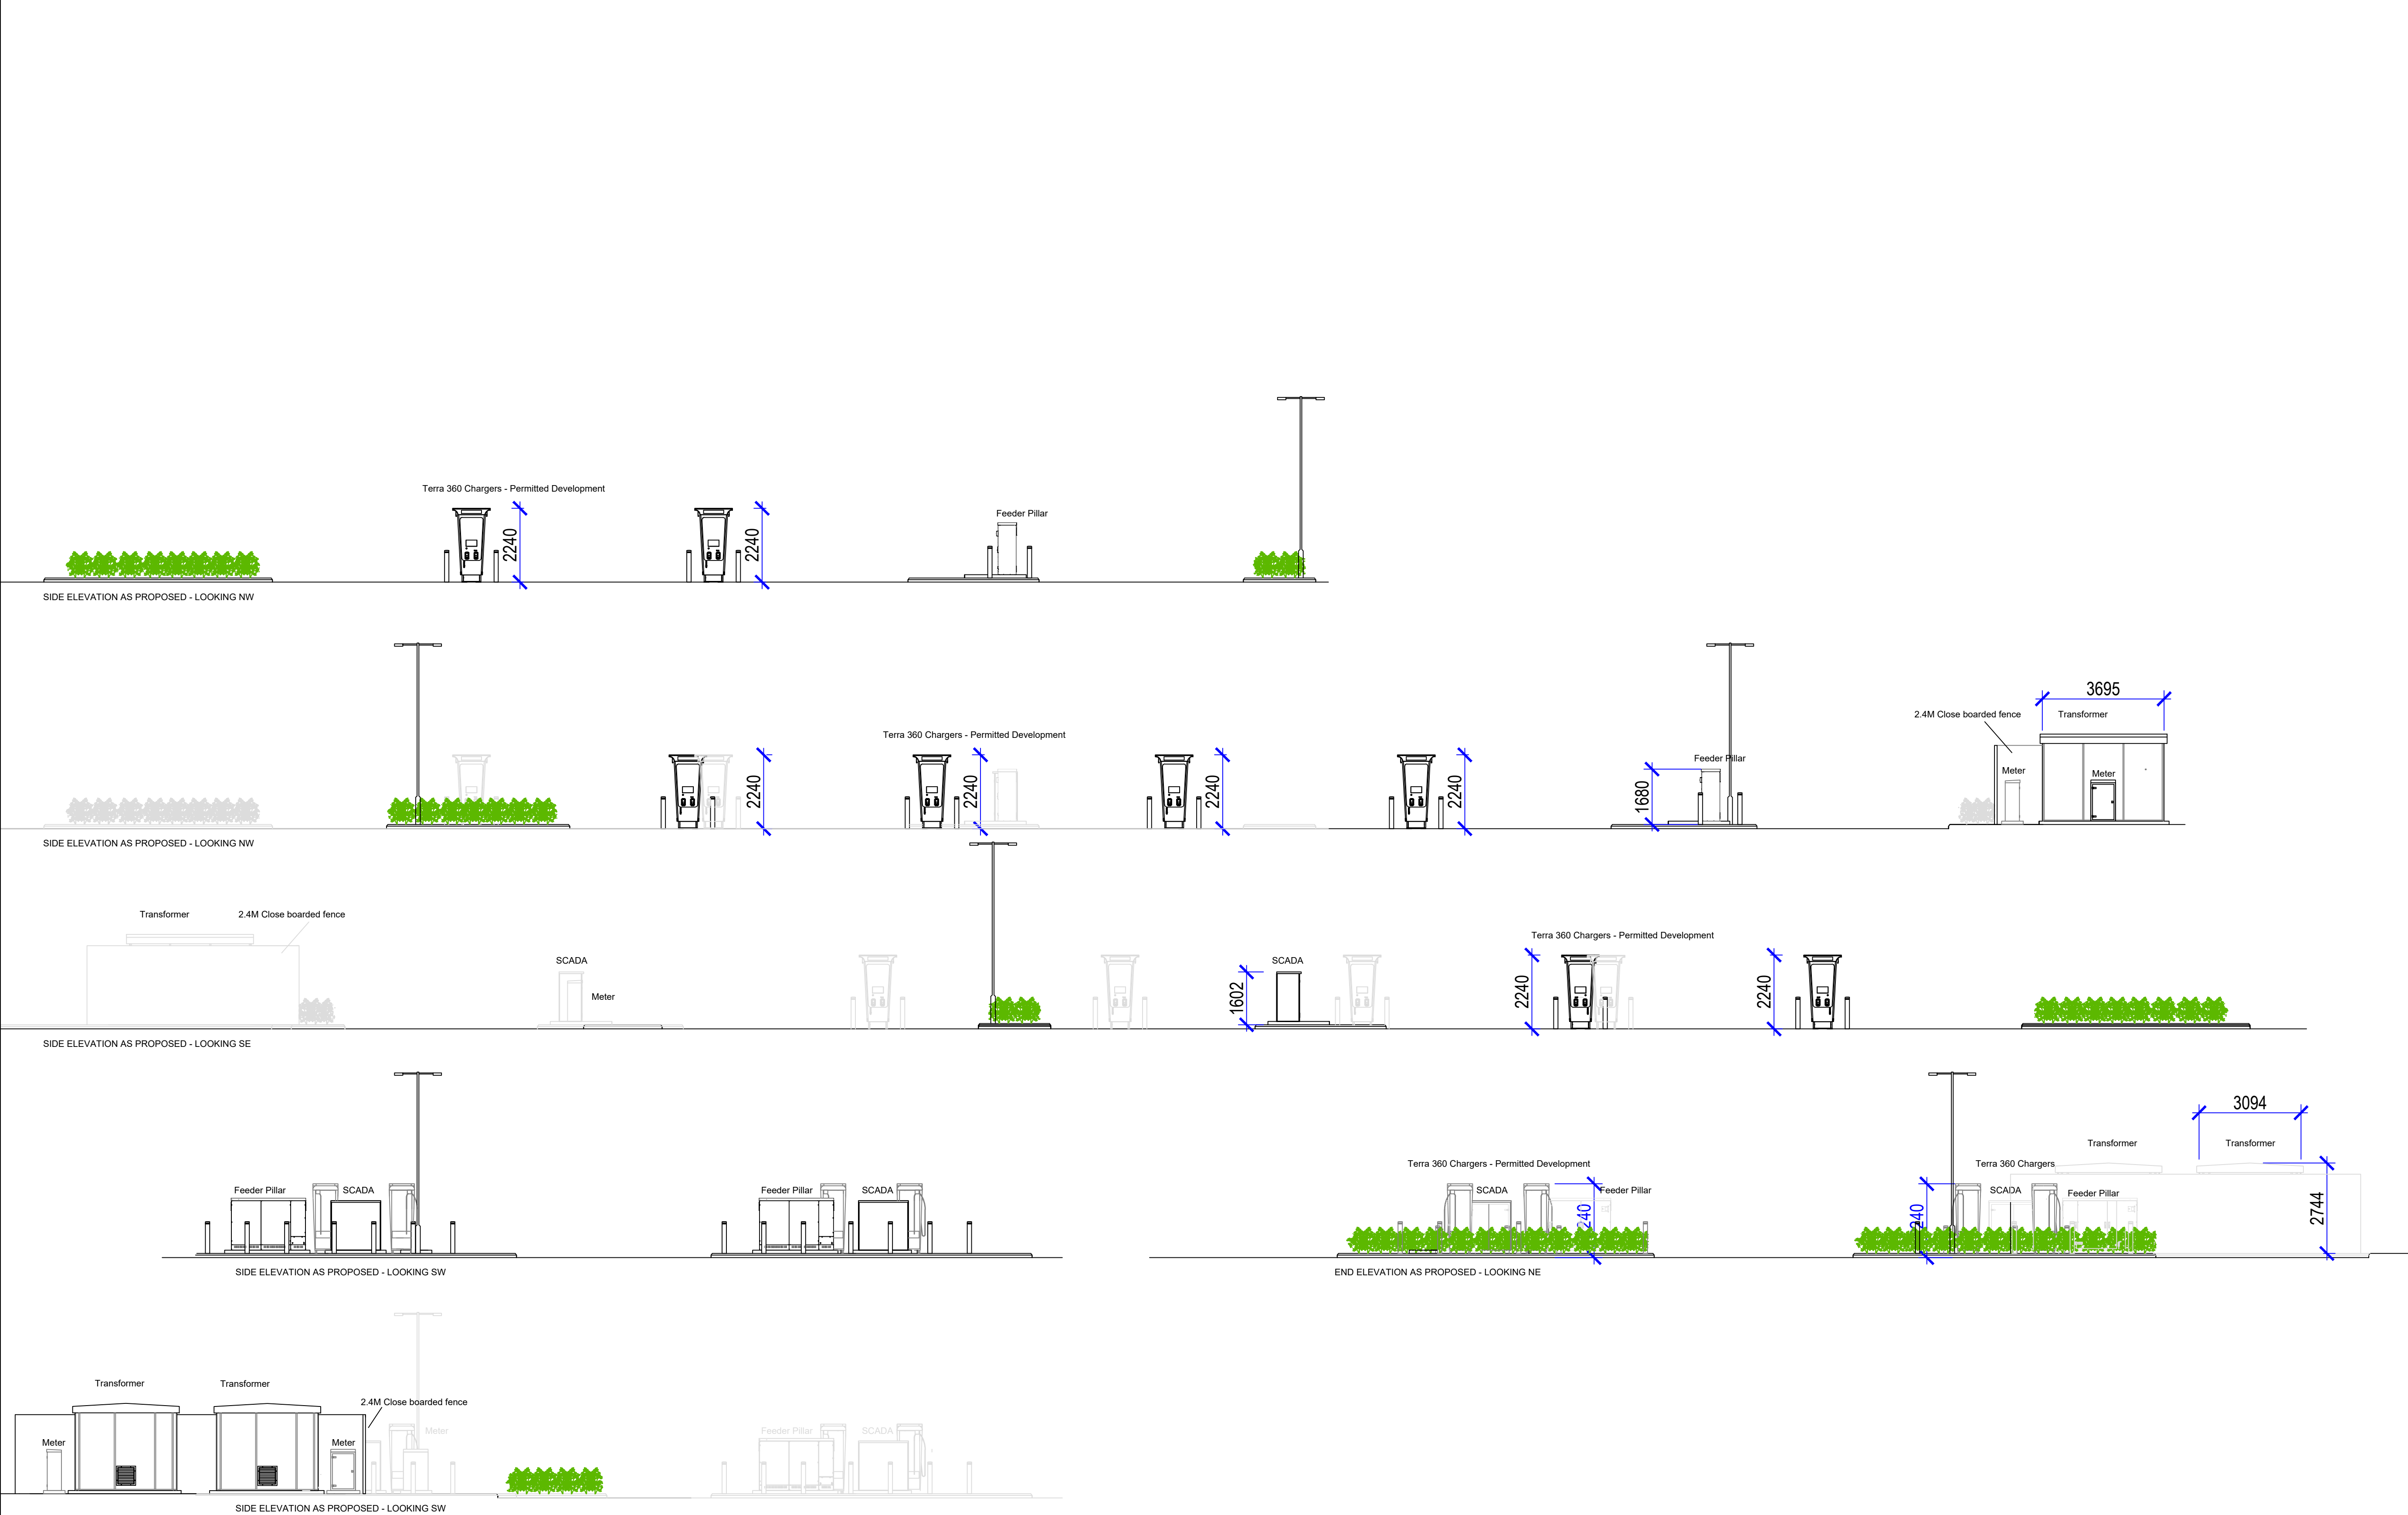

Copyright KMB Ltd
Do not scale from this drawing. If in doubt contact KMB Ltd.
All materials specified should be used in accordance with the manufacturers recommendations and all relevant current codes of practice.

1:200 0 200mm 400mm 600mm 800mm 1000 1200 1400 1600

1:100 0 1m 2m 3m 4m 5m 6m 7m 8m

1:50 0 1m 2m 3m 4m

1:25 0 100mm 200mm 300mm 400mm

CDM - Significant Design Hazards

Hazard	Control

E	21.05.25	Equipment Layout amendments	DH	-
D	21.05.25	Equipment Layout amendments	DH	-
C	11.04.25	Fence height increased around transformers	DH	-
B	12.03.25	Minor amendments & fence to transformers	DH	-
A	13.02.25	Minor amendments	DH	-

Rev	Date	Description	Drawn	Checked
Amendments				

Drawing Status

Planning

Construction Consultants

PROJECT

Extra Baldock Services
EV Charging Hub

CLIENT

The Electric Highway Company Ltd

TITLE

Elevations As Proposed

SCALE

1:100 @ A1

DATE

Feb 2025

DRAWN BY	CHECKED BY	DRAWING No.	REV
DH		25011_05	E

The Old Bakehouse, Willington Road, Kilton, Lincolnshire.
t: 01205 724016 e: Kmb@kmb-td.co.uk