


Do not scale from this drawing - All dimensions are to be checked on site and any discrepancies to be reported to the architect before construction commences.
If in doubt ask. © This design remains the property of Brook Morton Architecture and may not be copied without written authorisation.

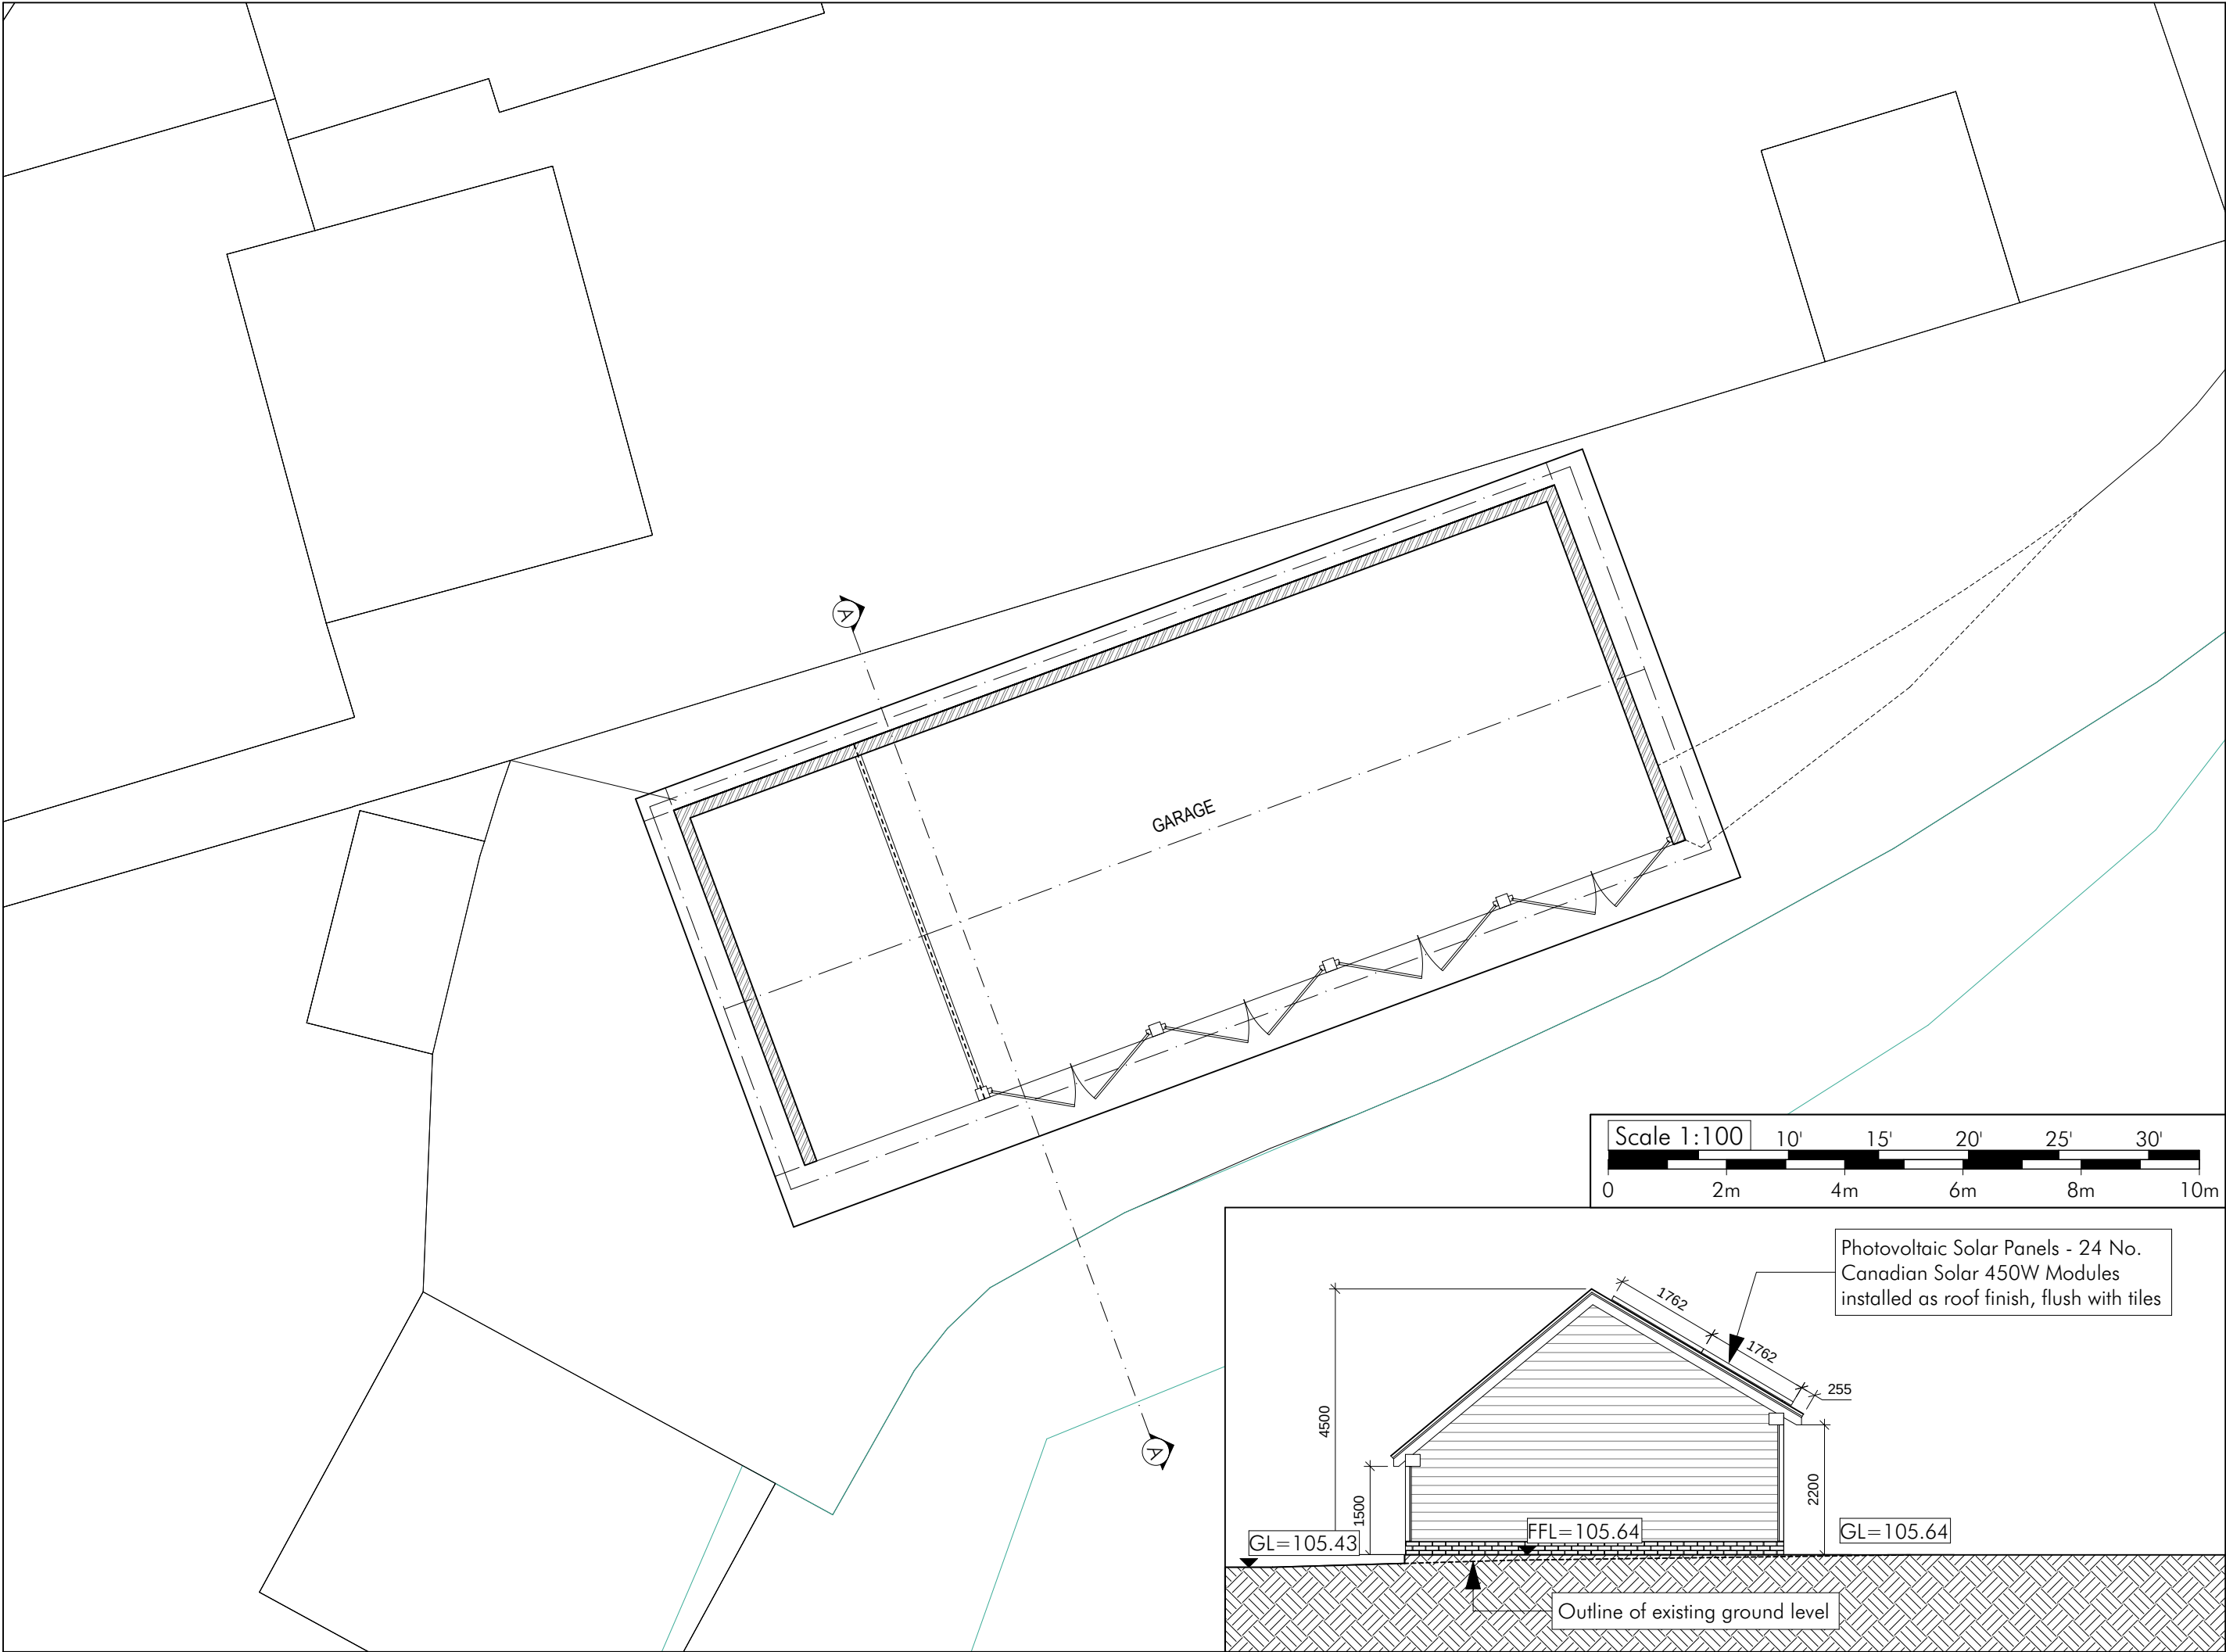

Proposed site layout plan

1:100

Proposed Cross section

1:100

(B-12-01-2026) (A-08/01/2026 Preliminary Issue) Revisions

 B R O O K M O R T O N A R C H I T E C T U R E Est. 2010	Client	Lemon Lumba	Initial issue	8 th January 2026
	Project	The Cottage, Roxley Court Willian SG6 2AJ	Scales	1:100 at A3
			Drawing No.	BMA360(11)/PL02B

29b Stoney Lane
Winchester SO22 6DP
M:07881 911806
nicholas@brookmorton.com
www.brookmorton.com

SK/PL/BR/CON