



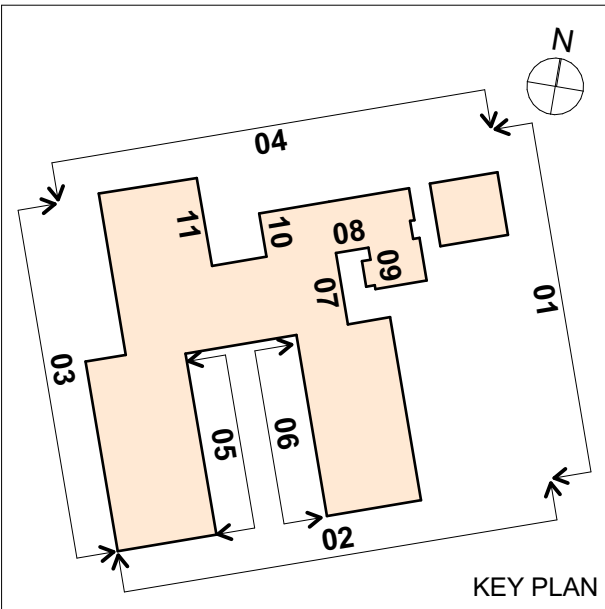

Elevation 05

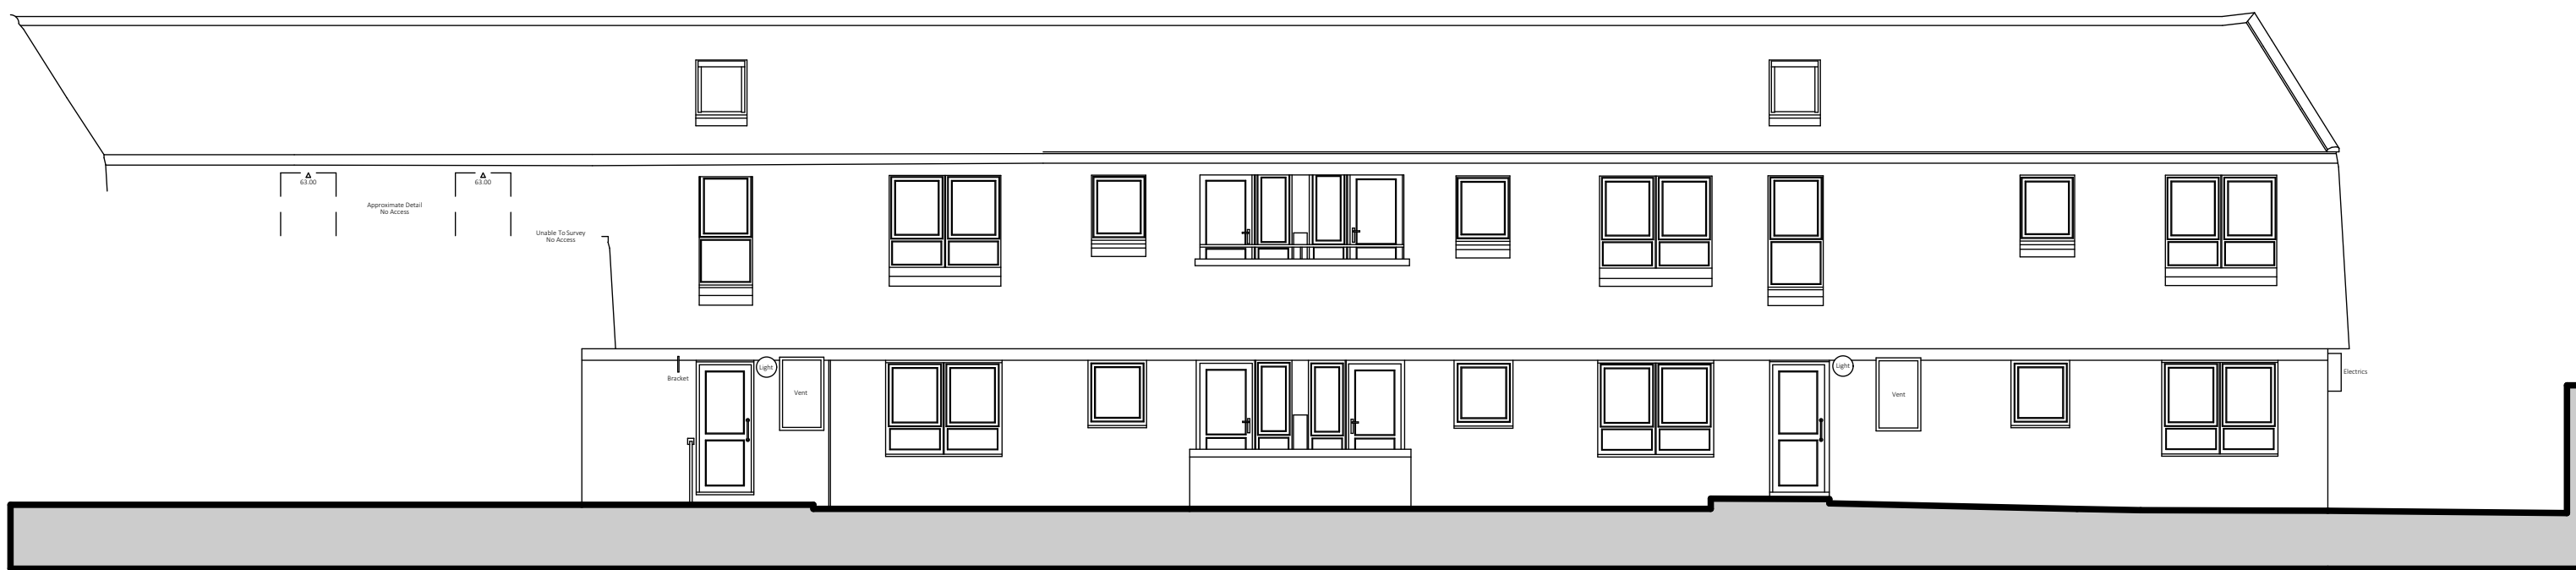


Elevation 06




Elevation 07




Elevation 08

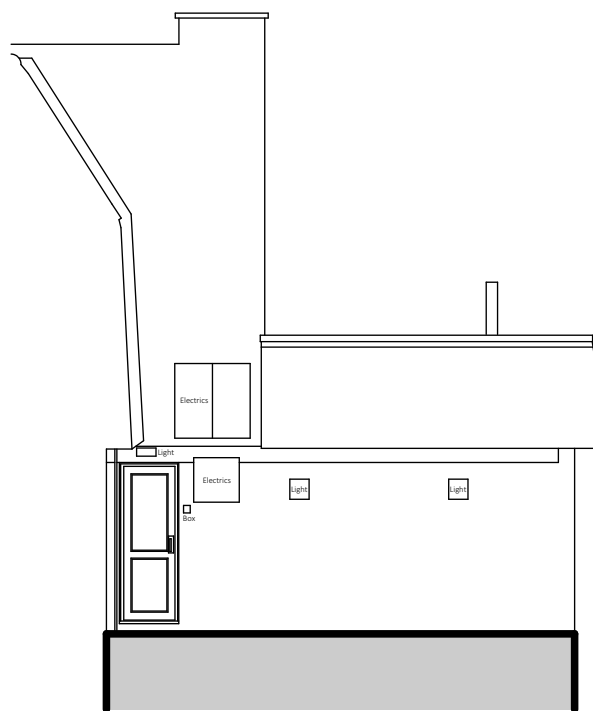

Elevation 09

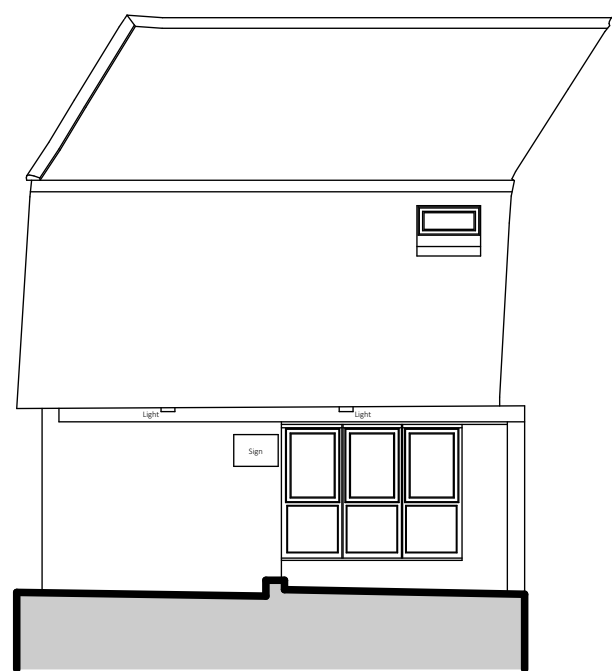

Elevation 10

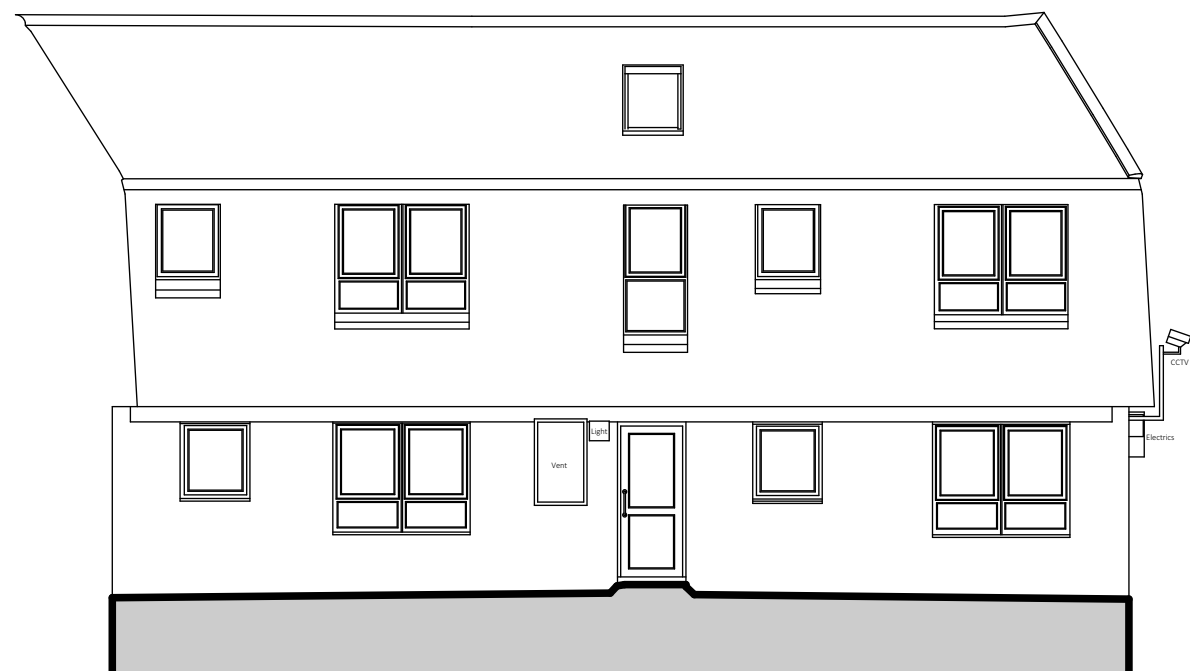

Elevation 11

S2	P01	20/08/2024	AJ	Issued for Information			
Stat.	Rev.	Date	Init.	Revision Notes			
m	1	2	3	4	5	6	7
							
Scale 1:100							